

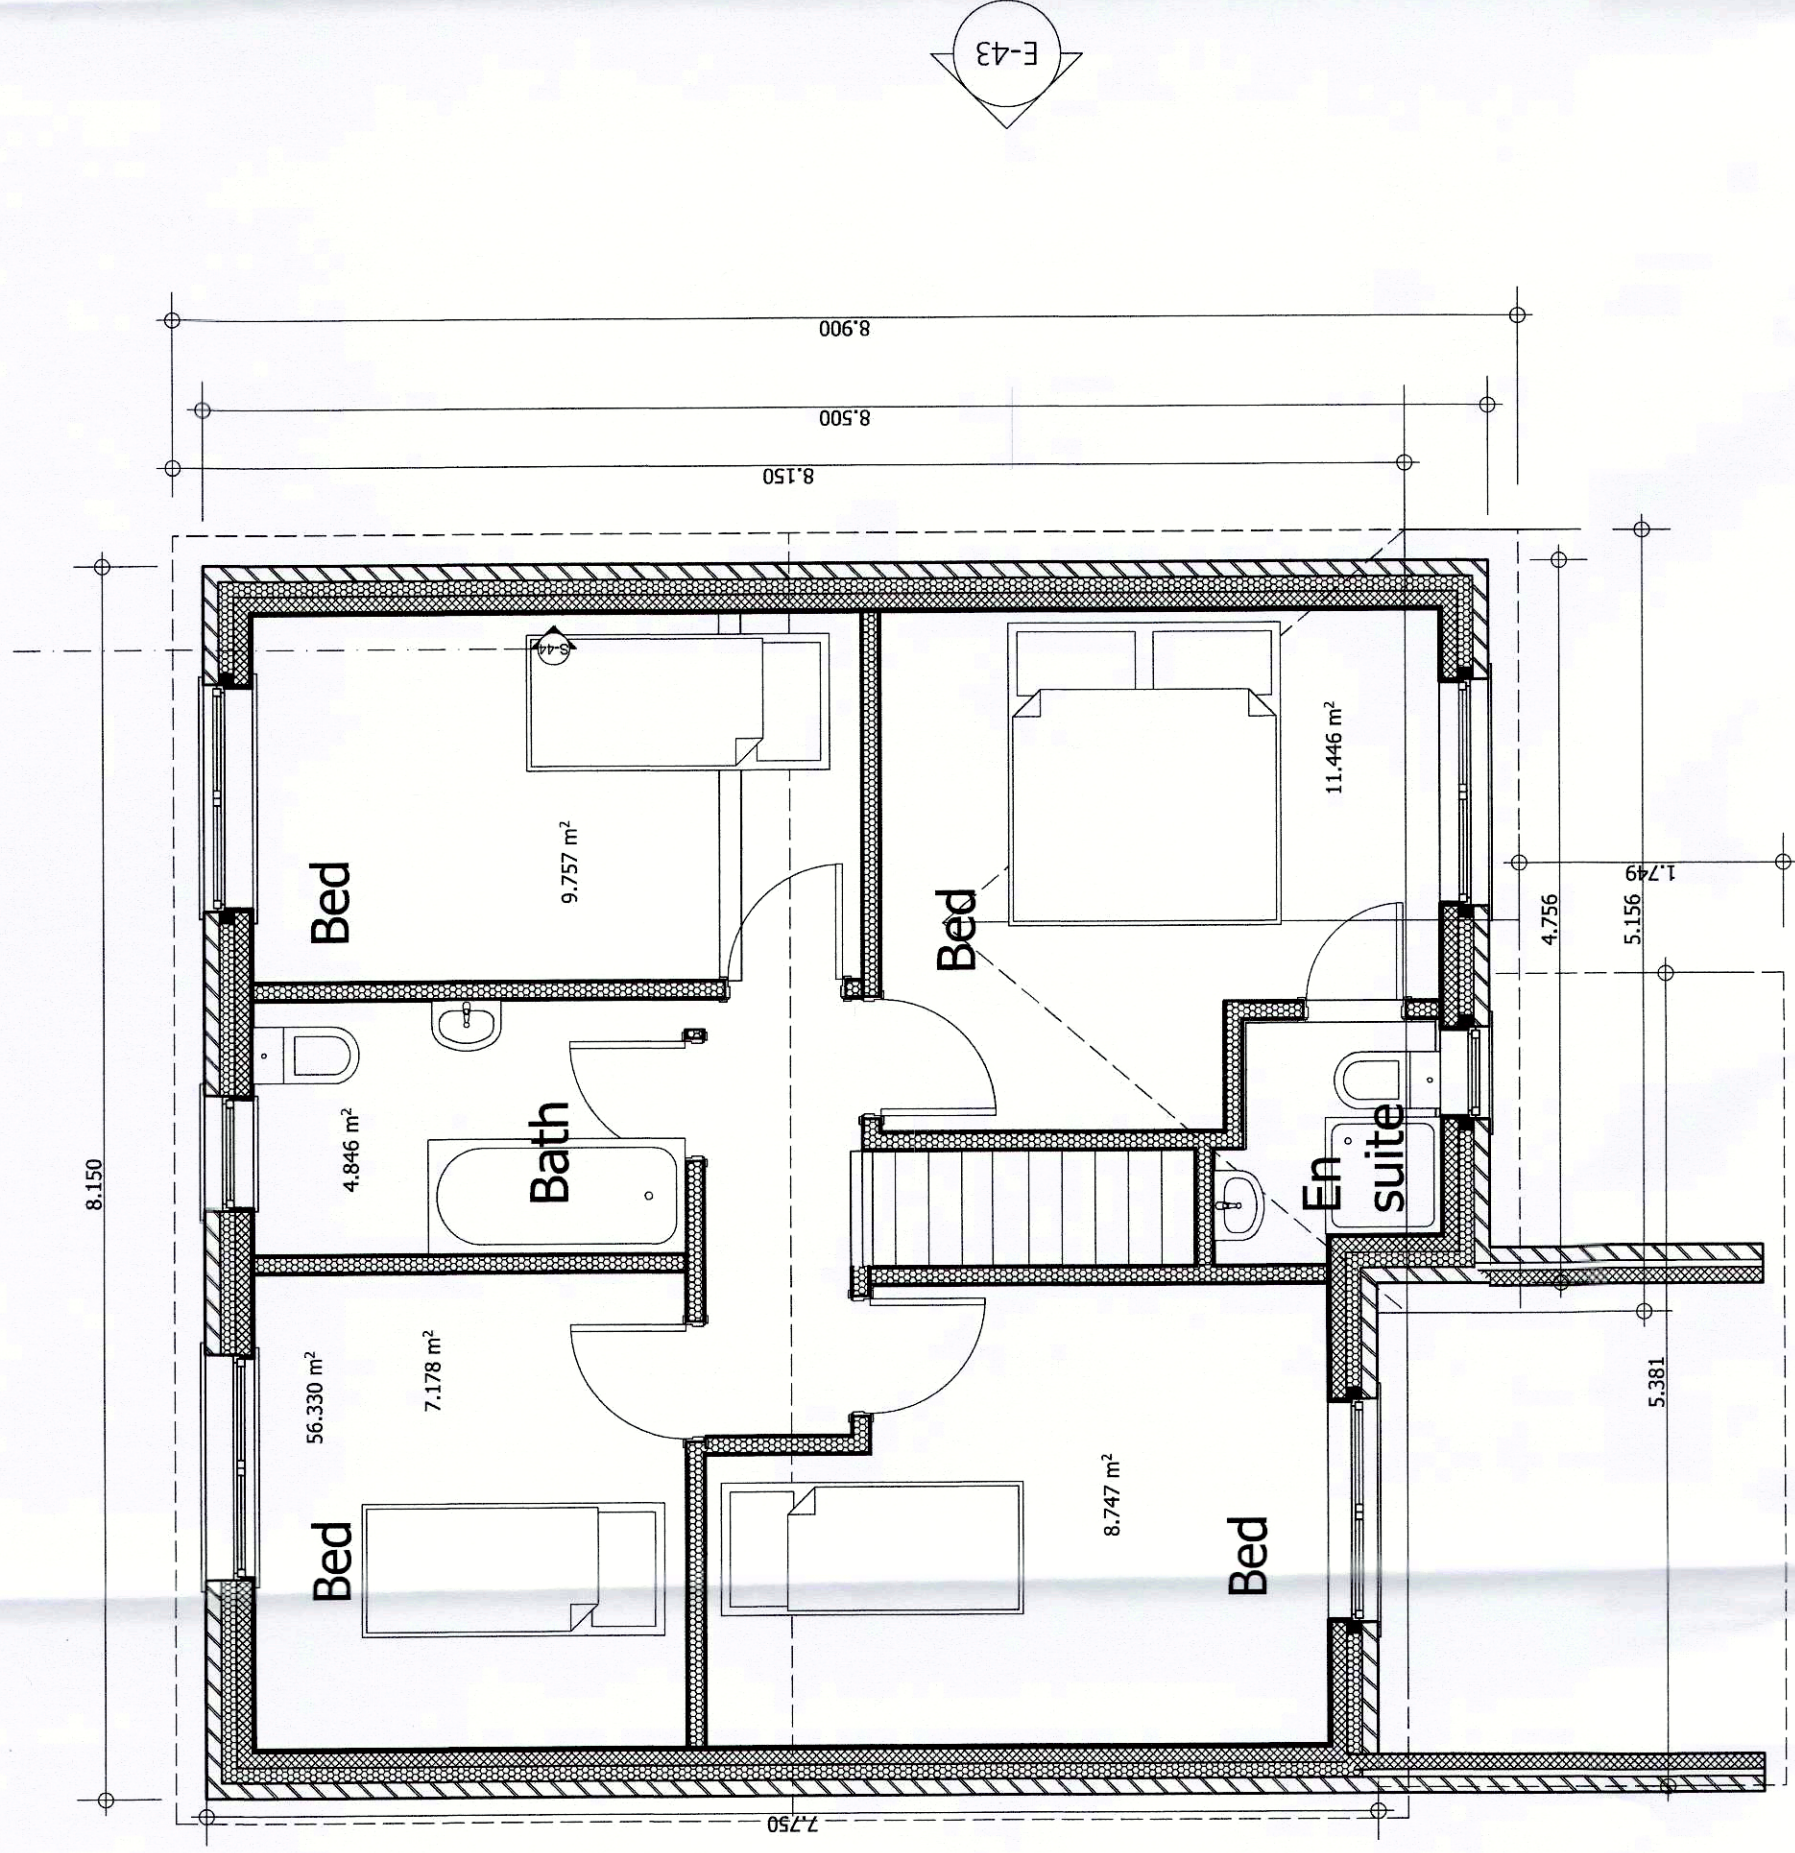
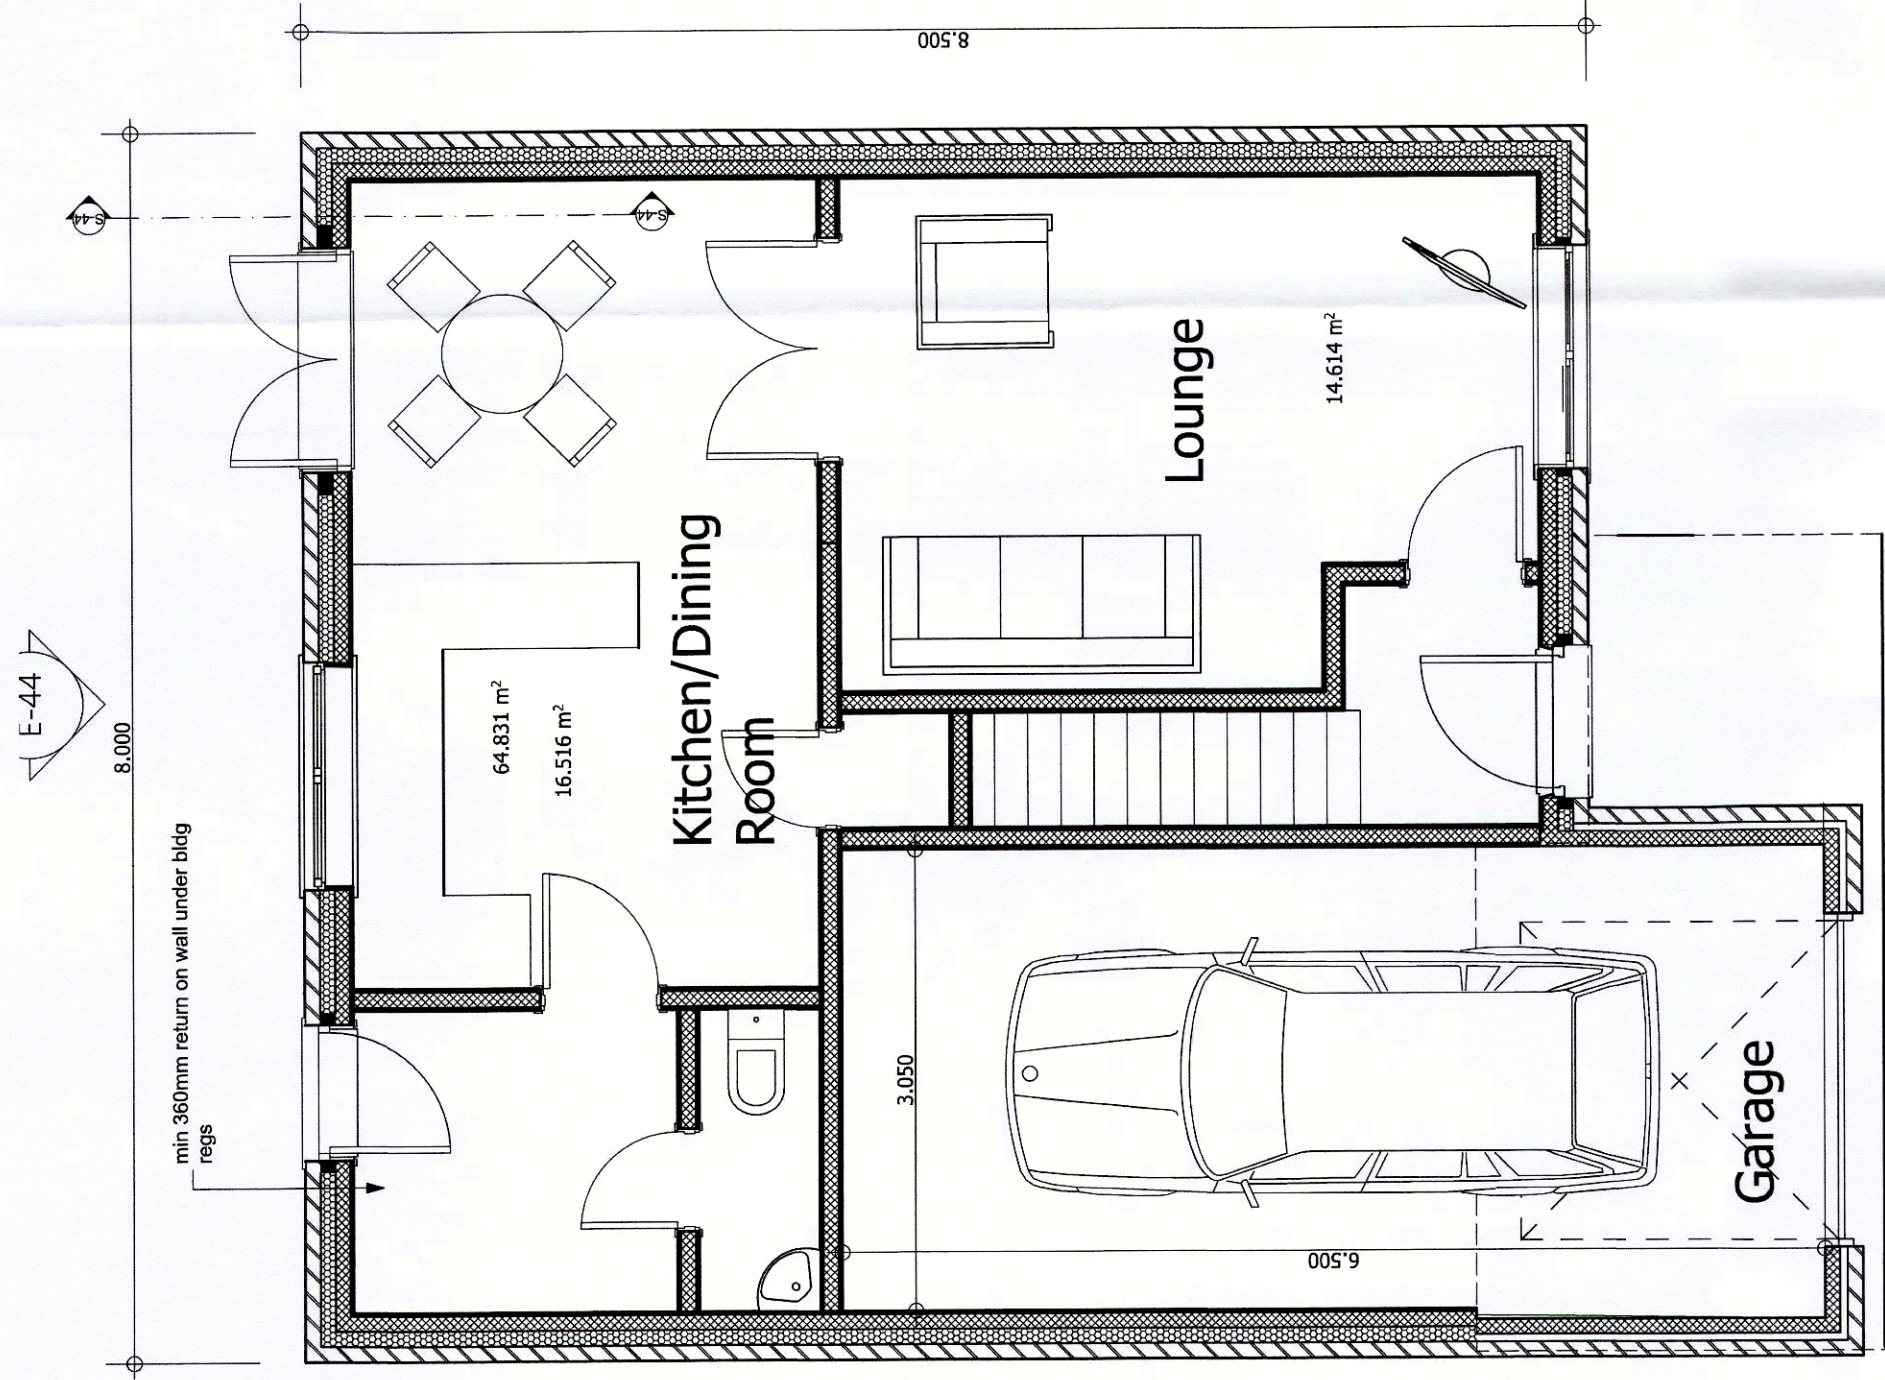
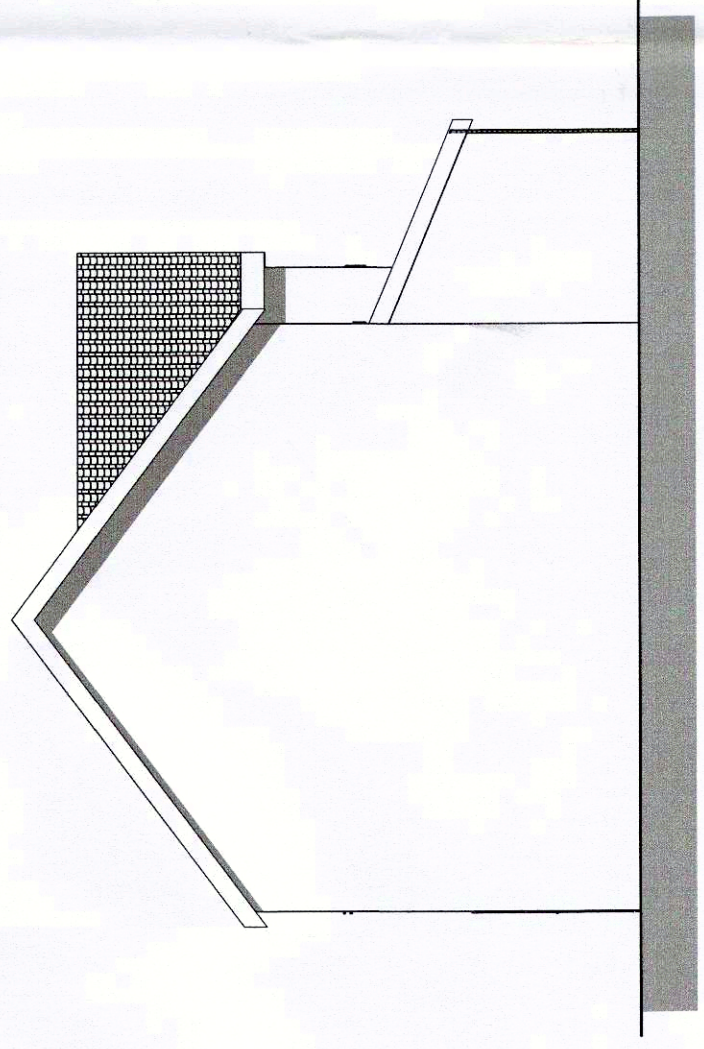
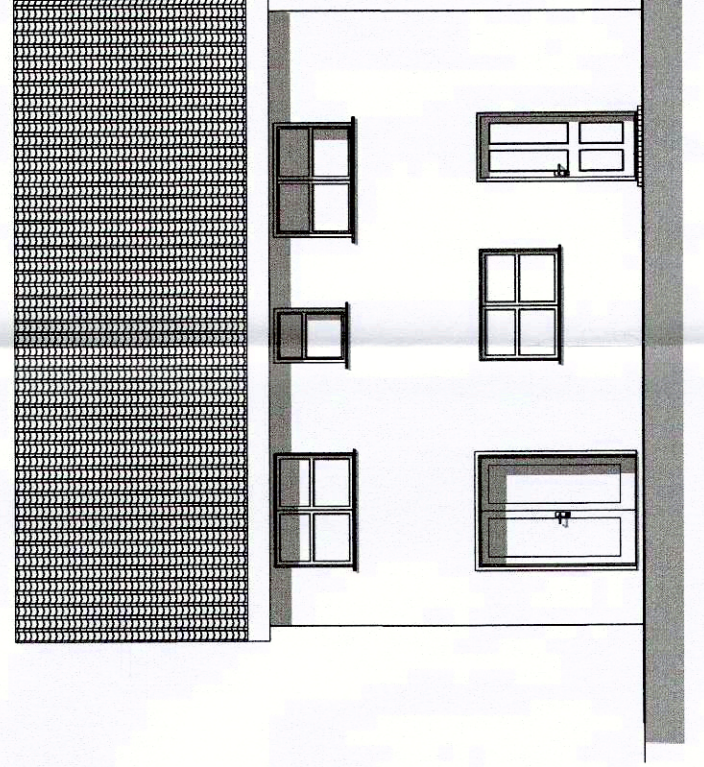


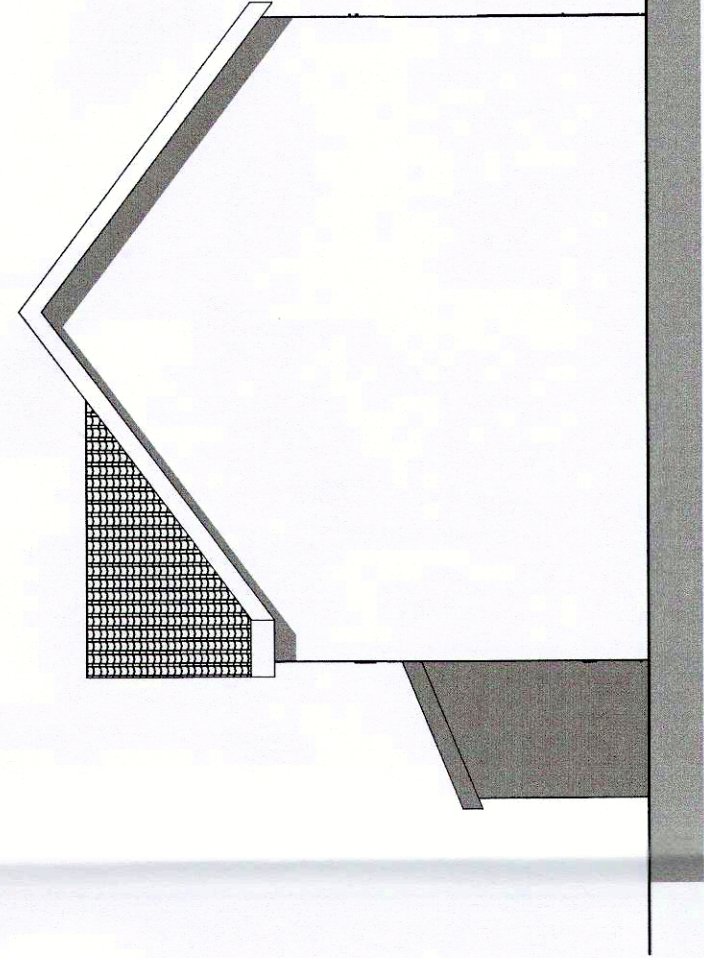

0. Ground Floor (1) 1:50

1. Story (1) 1:50

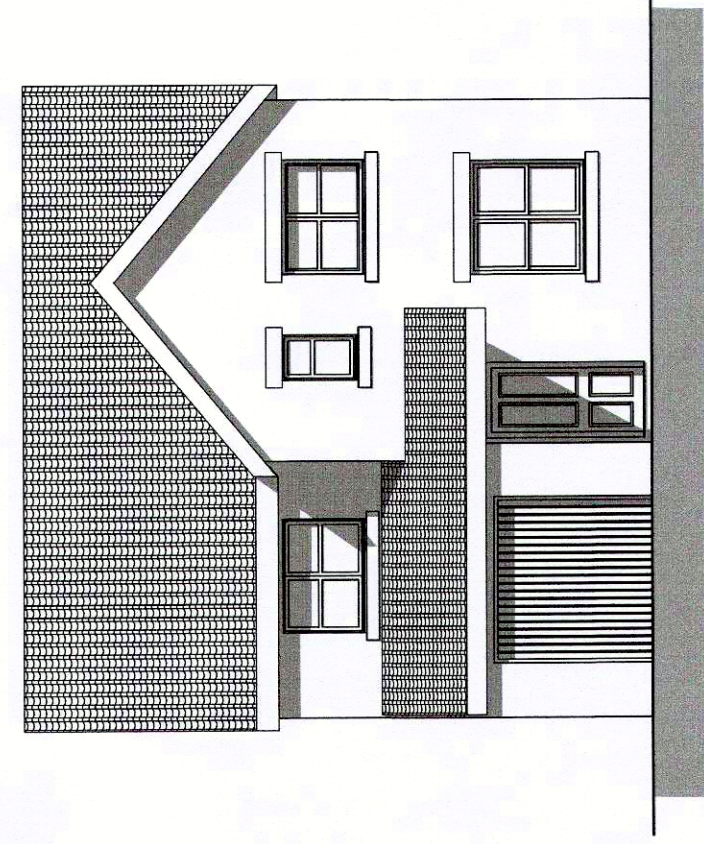

E-42 Elevation 1:100 E-43 Elevation 1:100 E-44 Elevation 1:100 E-45 Elevation 1:100

Rev: Date Revision Notes

Client: Oakstone Developments


Project: Proposed 8 Residential Dwellings at Crowick House, Belle Green Lane, Cudworth, Barnsley

Drawing Title: Plans and Elevations House Type 2

Scale: 1:100 Date:8/23/2016

Drawn By: Rev:

Drawing Nr: 2

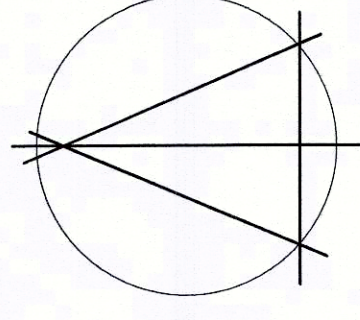

Alan Robinson
Chartered Architect BA Dip Arch RIBA BSc (Hons)
2 Gawber Road, Barnsley S75 2AF
Tel/Fax 01226 286066
Mob: 07947808933