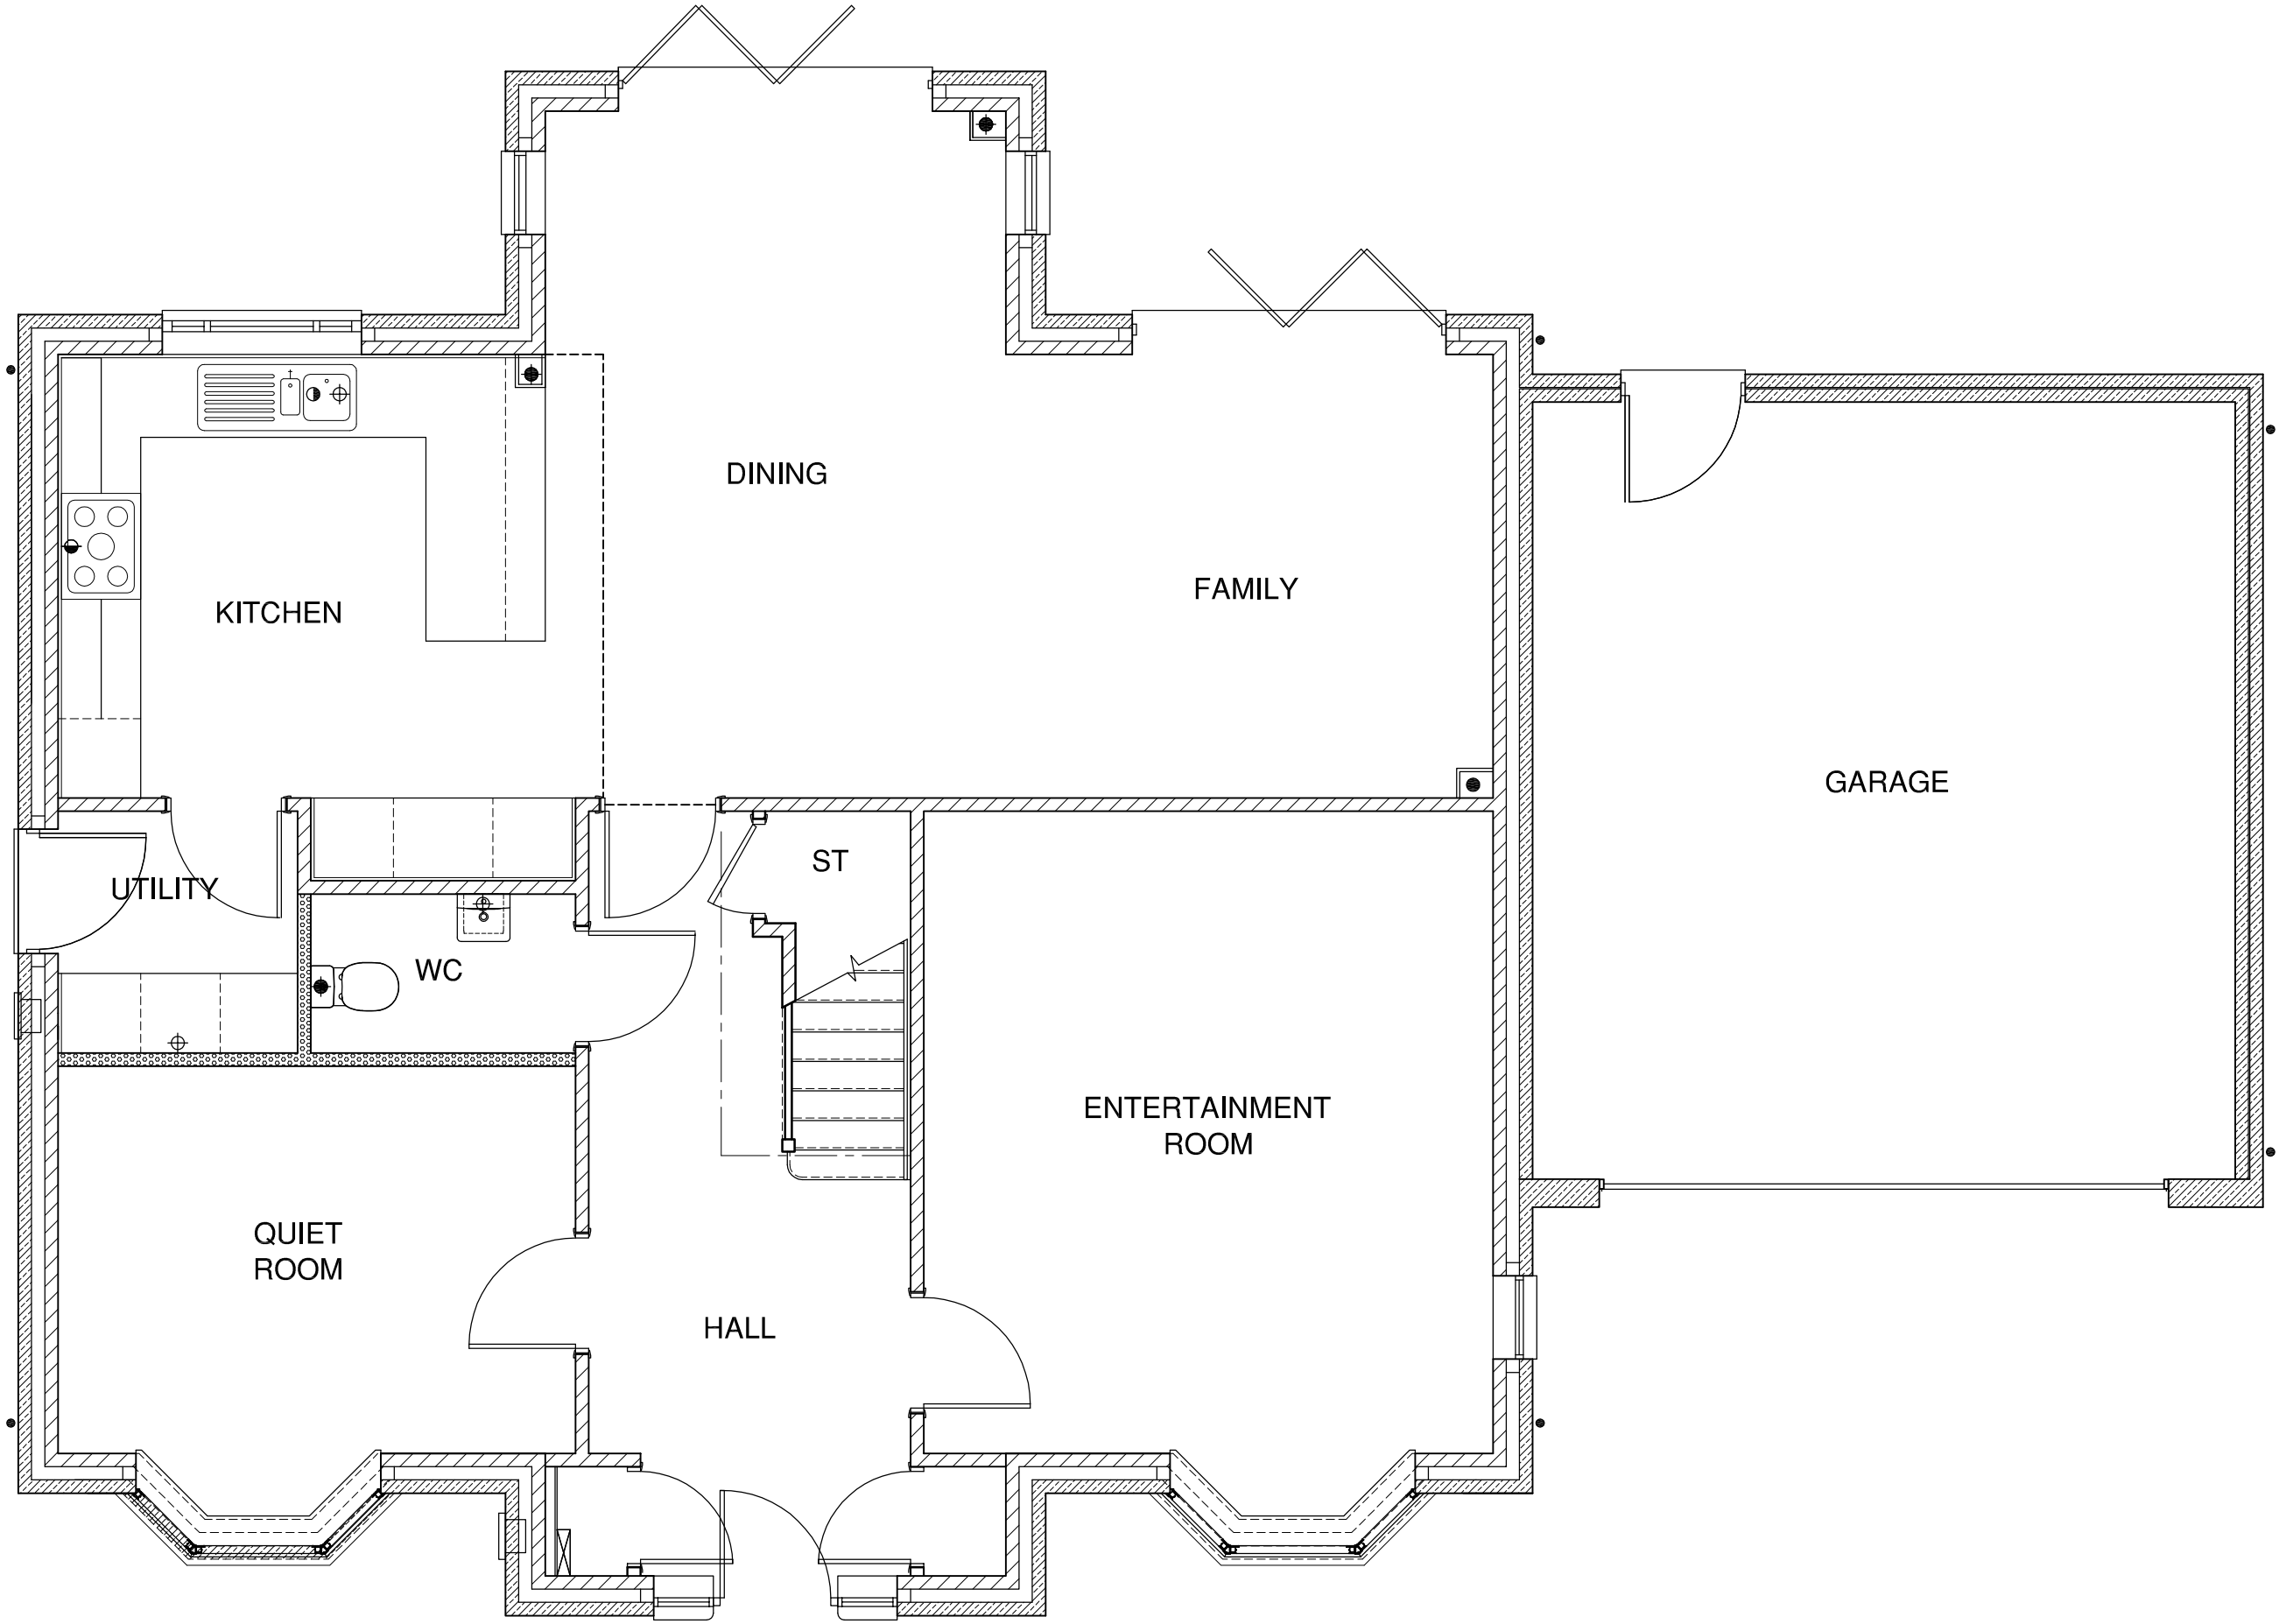


Scale @ A3 1:50
Date 24/08/15
Drawn MF
Checked
Drawing No. PS-Type-G-002
Rev. B

Duchy Homes

4100 Park Approach
Thorpe Park
Leeds
LS15 8GB

0113 3970437
www.duchyhomes.co.uk

House Type
PS-Type-G 2140 sq/ft

Drawing Title
Ground Floor - Planning

Site
Penistone

Rev	Date	Description
B	10/02/16	Layout updated