

OLD MOOR South Yorkshire

Planning application for
solar development
Location plan

Central grid reference: SE422021

- RSPB Reserve part boundary
- Solar panel site
- Cable route
- Buildings, Building
- Land, General Surface
- Land, Landform
- Land, Natural Environment
- Land, Roads Tracks And Paths, Road Or Track, General Feature
- Roads Tracks And Paths, Path
- Roads Tracks And Paths, Road Or Track
- Roads Tracks And Paths, Roadside
- Roads Tracks And Paths, Structures, Structure, Road Or Track

Notes:



1:1,250

Scale on A4 paper


Acknowledgements:

Created by: Paul Dawson

11 January 2012

Reproduced from the digital Ordnance Survey map by permission of Ordnance Survey on behalf of The Controller of Her Majesty's Stationary Office. ©Crown Copyright. All rights reserved. RSPB licence 100021787

0 25 50 Metres

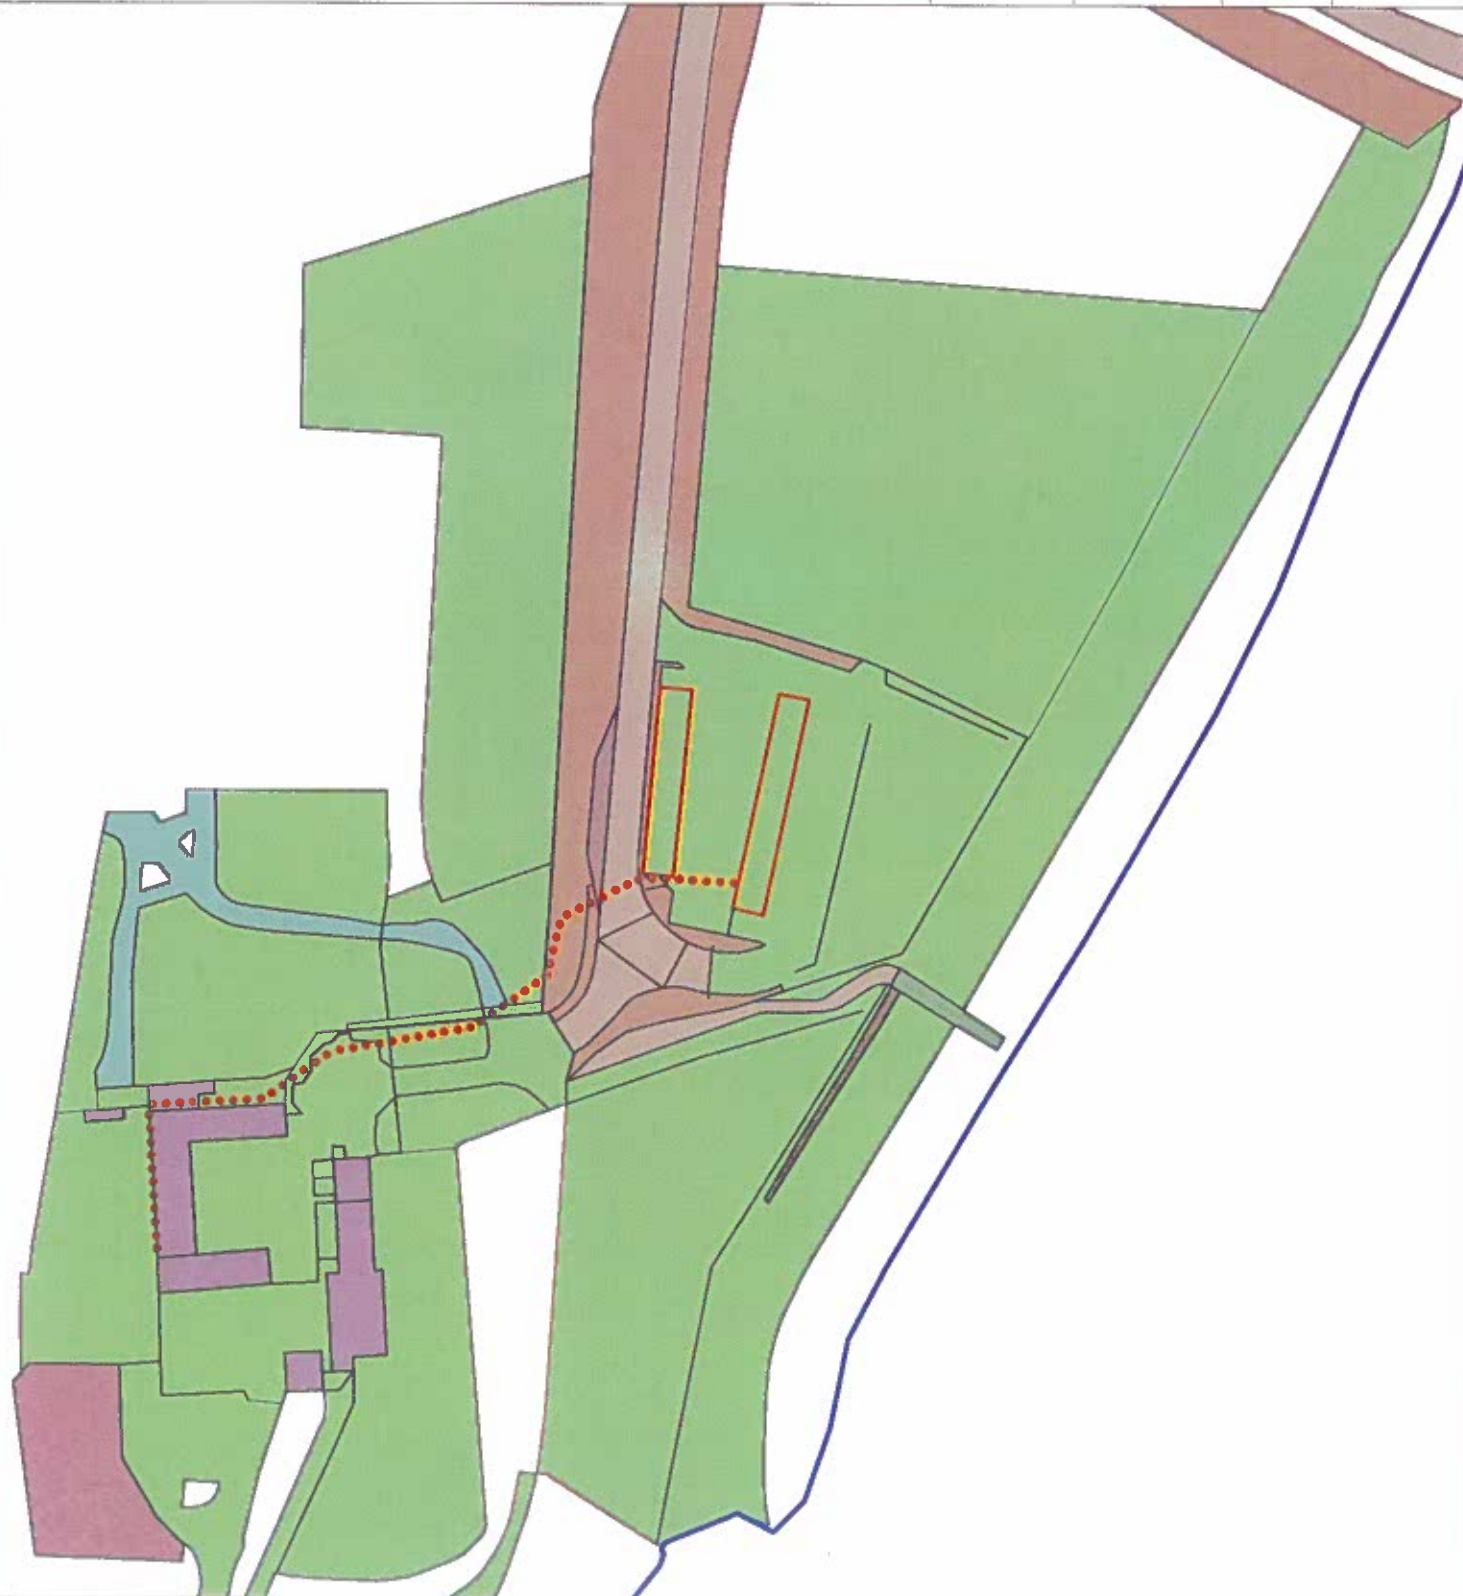

OLD MOOR South Yorkshire

Planning application for
solar development

RSPB boundary overview

Key:

Central grid reference: SE427027

 RSPB Reserve boundary

 Solar panel site

Notes:

1:10,000
Scale on A4 paper




Acknowledgements:

Created by: Paul Dawson 10 January 2012

Reproduced from the digital Ordnance Survey map by permission
of Ordnance Survey on behalf of The Controller of Her Majesty's
Stationary Office. ©Crown Copyright. All rights reserved. RSPB
licence 100021787

0 200 400 Metres

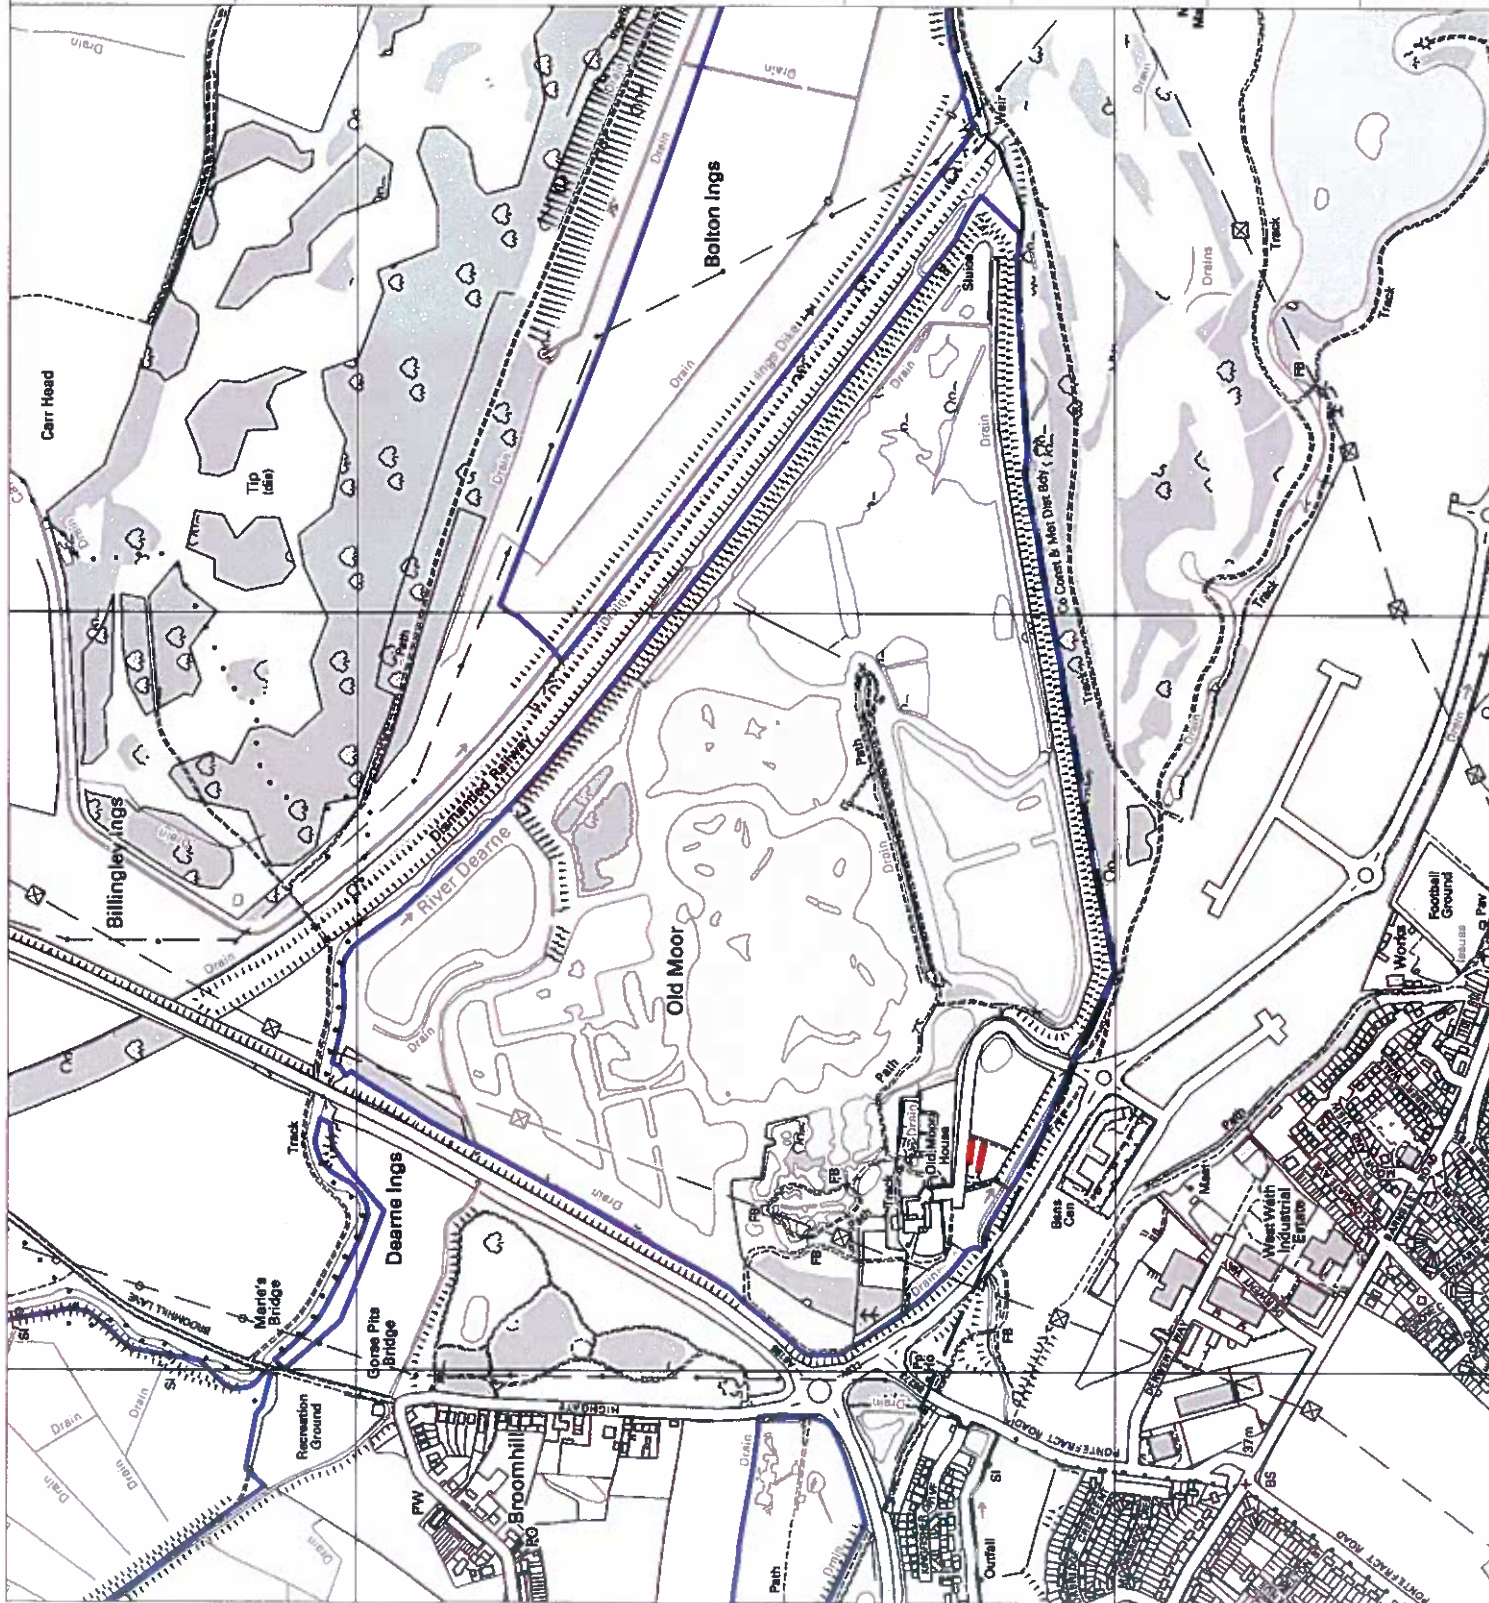


















SOLAR PARKING CANOPY SECTION

Scale 1:20 @A3

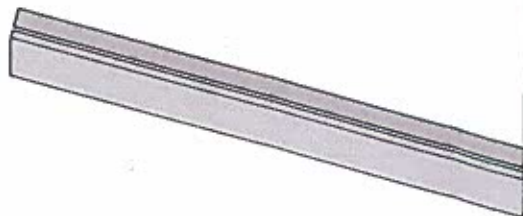

RSPBX-PROGR-001

Technology: Yingli Solar 250Wp [YL250C-30b]

Module Size: 1650x990x50mm

No. of Modules: -

Total kWp: -

Array Slope: 10-15°
& Orientation: -

Notes:

1. All dimensions are in mm and are indicative only.

PROPOSAL ONLY

Client: RSPB

Location: -

Project: RSPBX-PROGR-001

Title: Solar Parking Canopy
Required Specification

Dwn: SS

Chkd: JPOB

Drg No.: RSPBX-PROGR-001 200

Rev: -

Date: 05/09/11



solarcentury

91 - 94 Lower Marsh
Waterloo
London SE1 7AB

T +44 (0)207 803 0100
F +44 (0)207 803 0101

www.solarcentury.co.uk
info@solarcentury.co.uk

Do not scale from this drawing. Do not use any information without checking dimensions on site. Check this drawing is the latest version. Do not reproduce all or part of this without prior consent. E-mails of this drawing shall not be used as a contract document unless subsequently validated by a handcopy and issue sheet. All work and materials to be to current codes of practice and British Standards unless stated otherwise.