
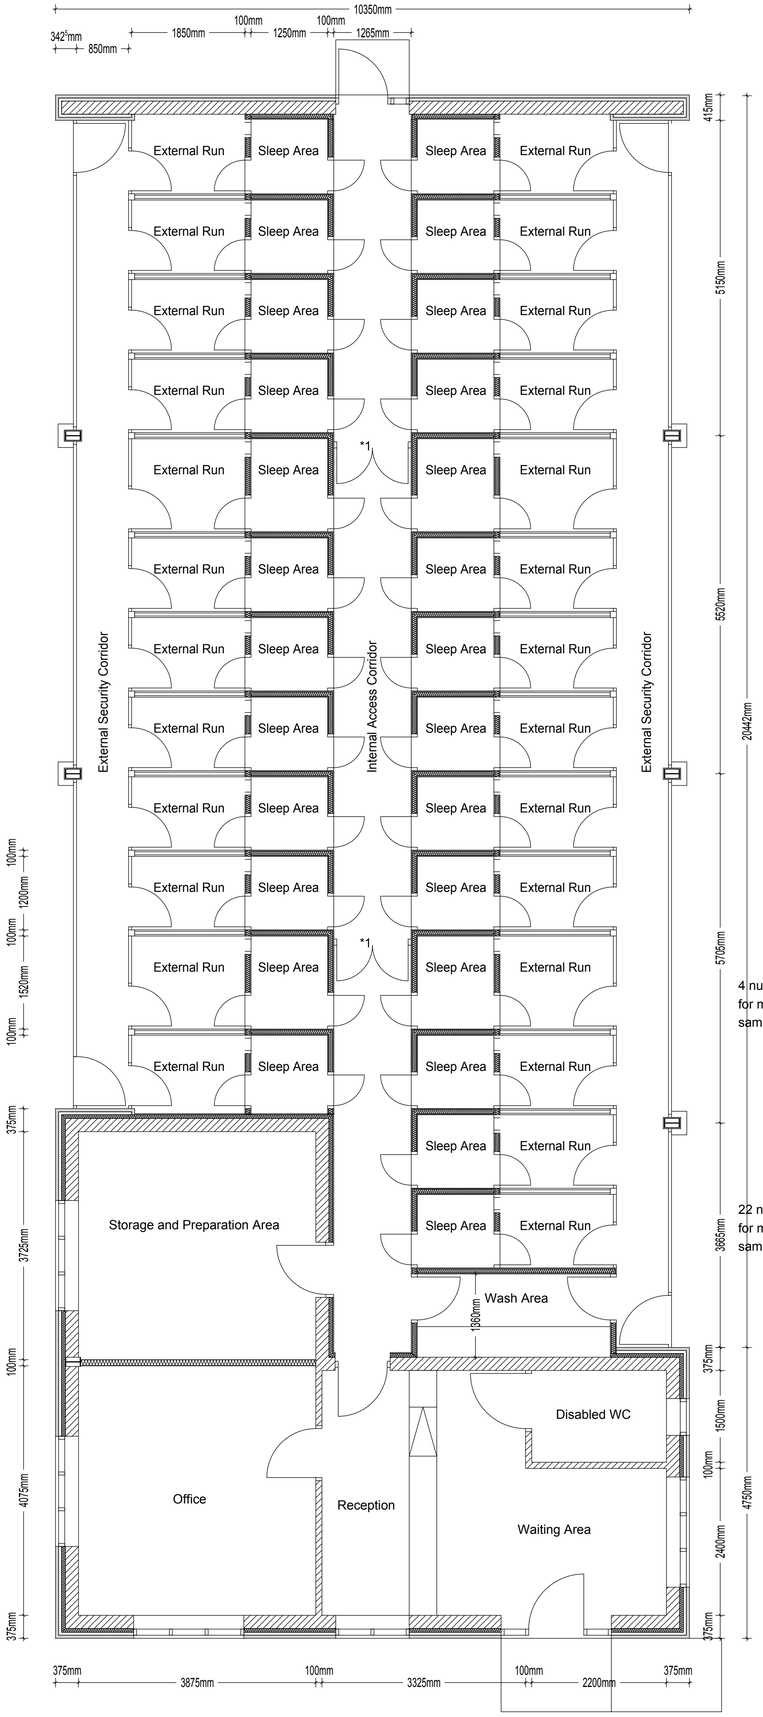




4 number larger kennels for maximum 4 cats of the same household

22 number smaller kennels for maximum 2 cats of the same household

## Proposed Ground Floor Layout

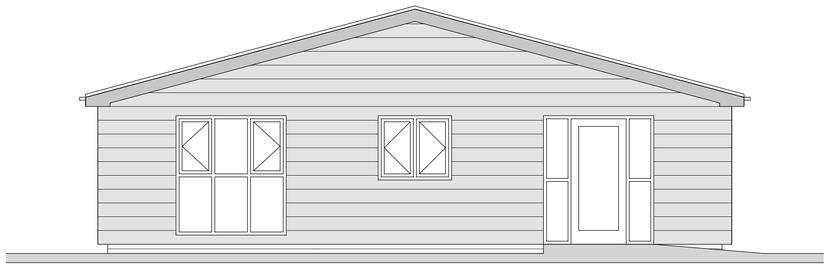


## Proposed Front Elevation

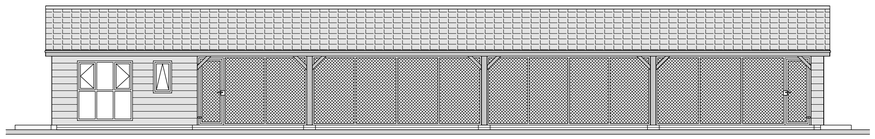

## Proposed Side Elevation




## Proposed Rear Elevation

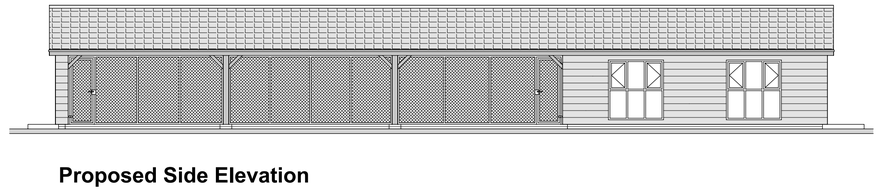

## Proposed Side Elevation

## Proposed Block Plan

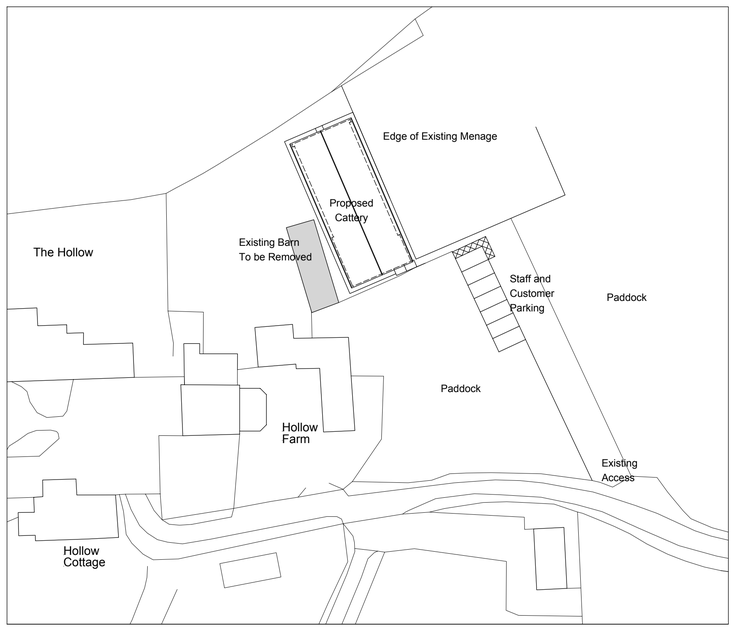





Location
Wortley, Barnsley
Scale - 1:500

The Copyright of the details contained within this drawing belongs to John Box Associates and shall not be reproduced nor used for any purpose other than that which forms part of the contract with John Box Associates as per the Copyright Act. Other use of these details will only be valid if written permission or assignment is obtained from John Box Associates.
This Drawing must be read in conjunction with all other related drawings and documentation.
Do not scale from this drawing, use figured dimensions only. If there is any doubt, please contact the author of this drawing.
All dimensions to be checked on site prior to ordering of materials.

| REV | CHANGES | DATE |
|---|---|---|
| | | |
| | | |
| | | |
| | | |

| | |
|---|---|
| CLIENT: | Mr Mrs T Reynolds |
| PROJECT: | Proposed Cattery and Ancillary Offices at Hollow Farm Woodhead Road Wortley, Barnsley |

**John Box Associates**
Architectural and Planning Consultants and Chartered Building Surveyors
The Annexe
Beverley House
166 Moorgate Road
Rotherham
South Yorkshire S60 3BE
Tel: 01709 364911
Fax: 01709 364915
Email: john.box@btconnect.com

| | |
|---|---|
| DRAWING REF: | JBA.3605.101 |
| DATE: | March 2017 |
| SCALE: | 1:50, 1:100 and 1:500 @ A1 |
| DRAWING BY: | WH |

Incorporating boxhaywood DESIGN

Meters (m) @ 1:100 Scale

0 1 2 3 4 5 6 7 8 9 10