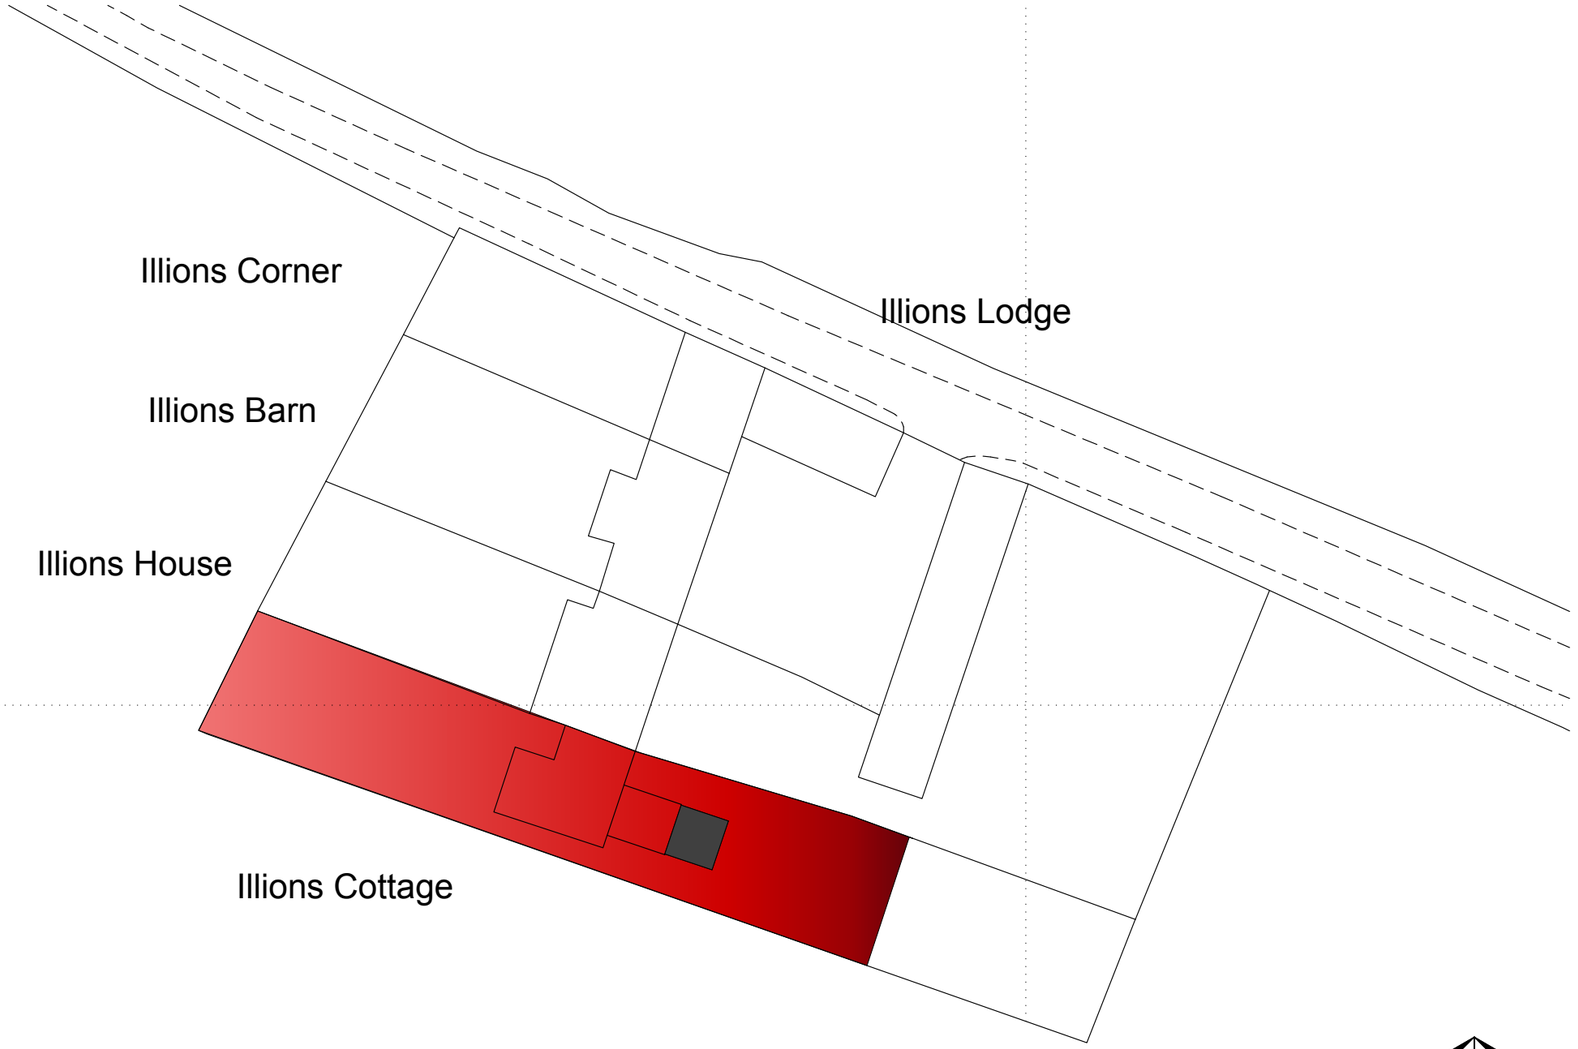



Application site

Other land in owner-ship of Applicant

GRID NORTH

# Block Plan 1-500

Ordnance Survey (c) Crown Copyright 2015. All rights reserved. Licence number 100022432

APPLICATION FOR SINGLE STOREY EXTENSION
AT ILLIONS COTTAGE
MIDDLECLIFFE LANE
MILLHOUSE GREEN

**VALLEY PROPERTIES**
7 HOLMFIRTH ROAD
MELTHAM
HOLMFIRTH
HD9 4AA

BLOCK PLAN

SCALE: 1/500
DATE: June 2015
DRG. NR. LP 01