
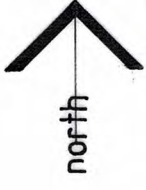


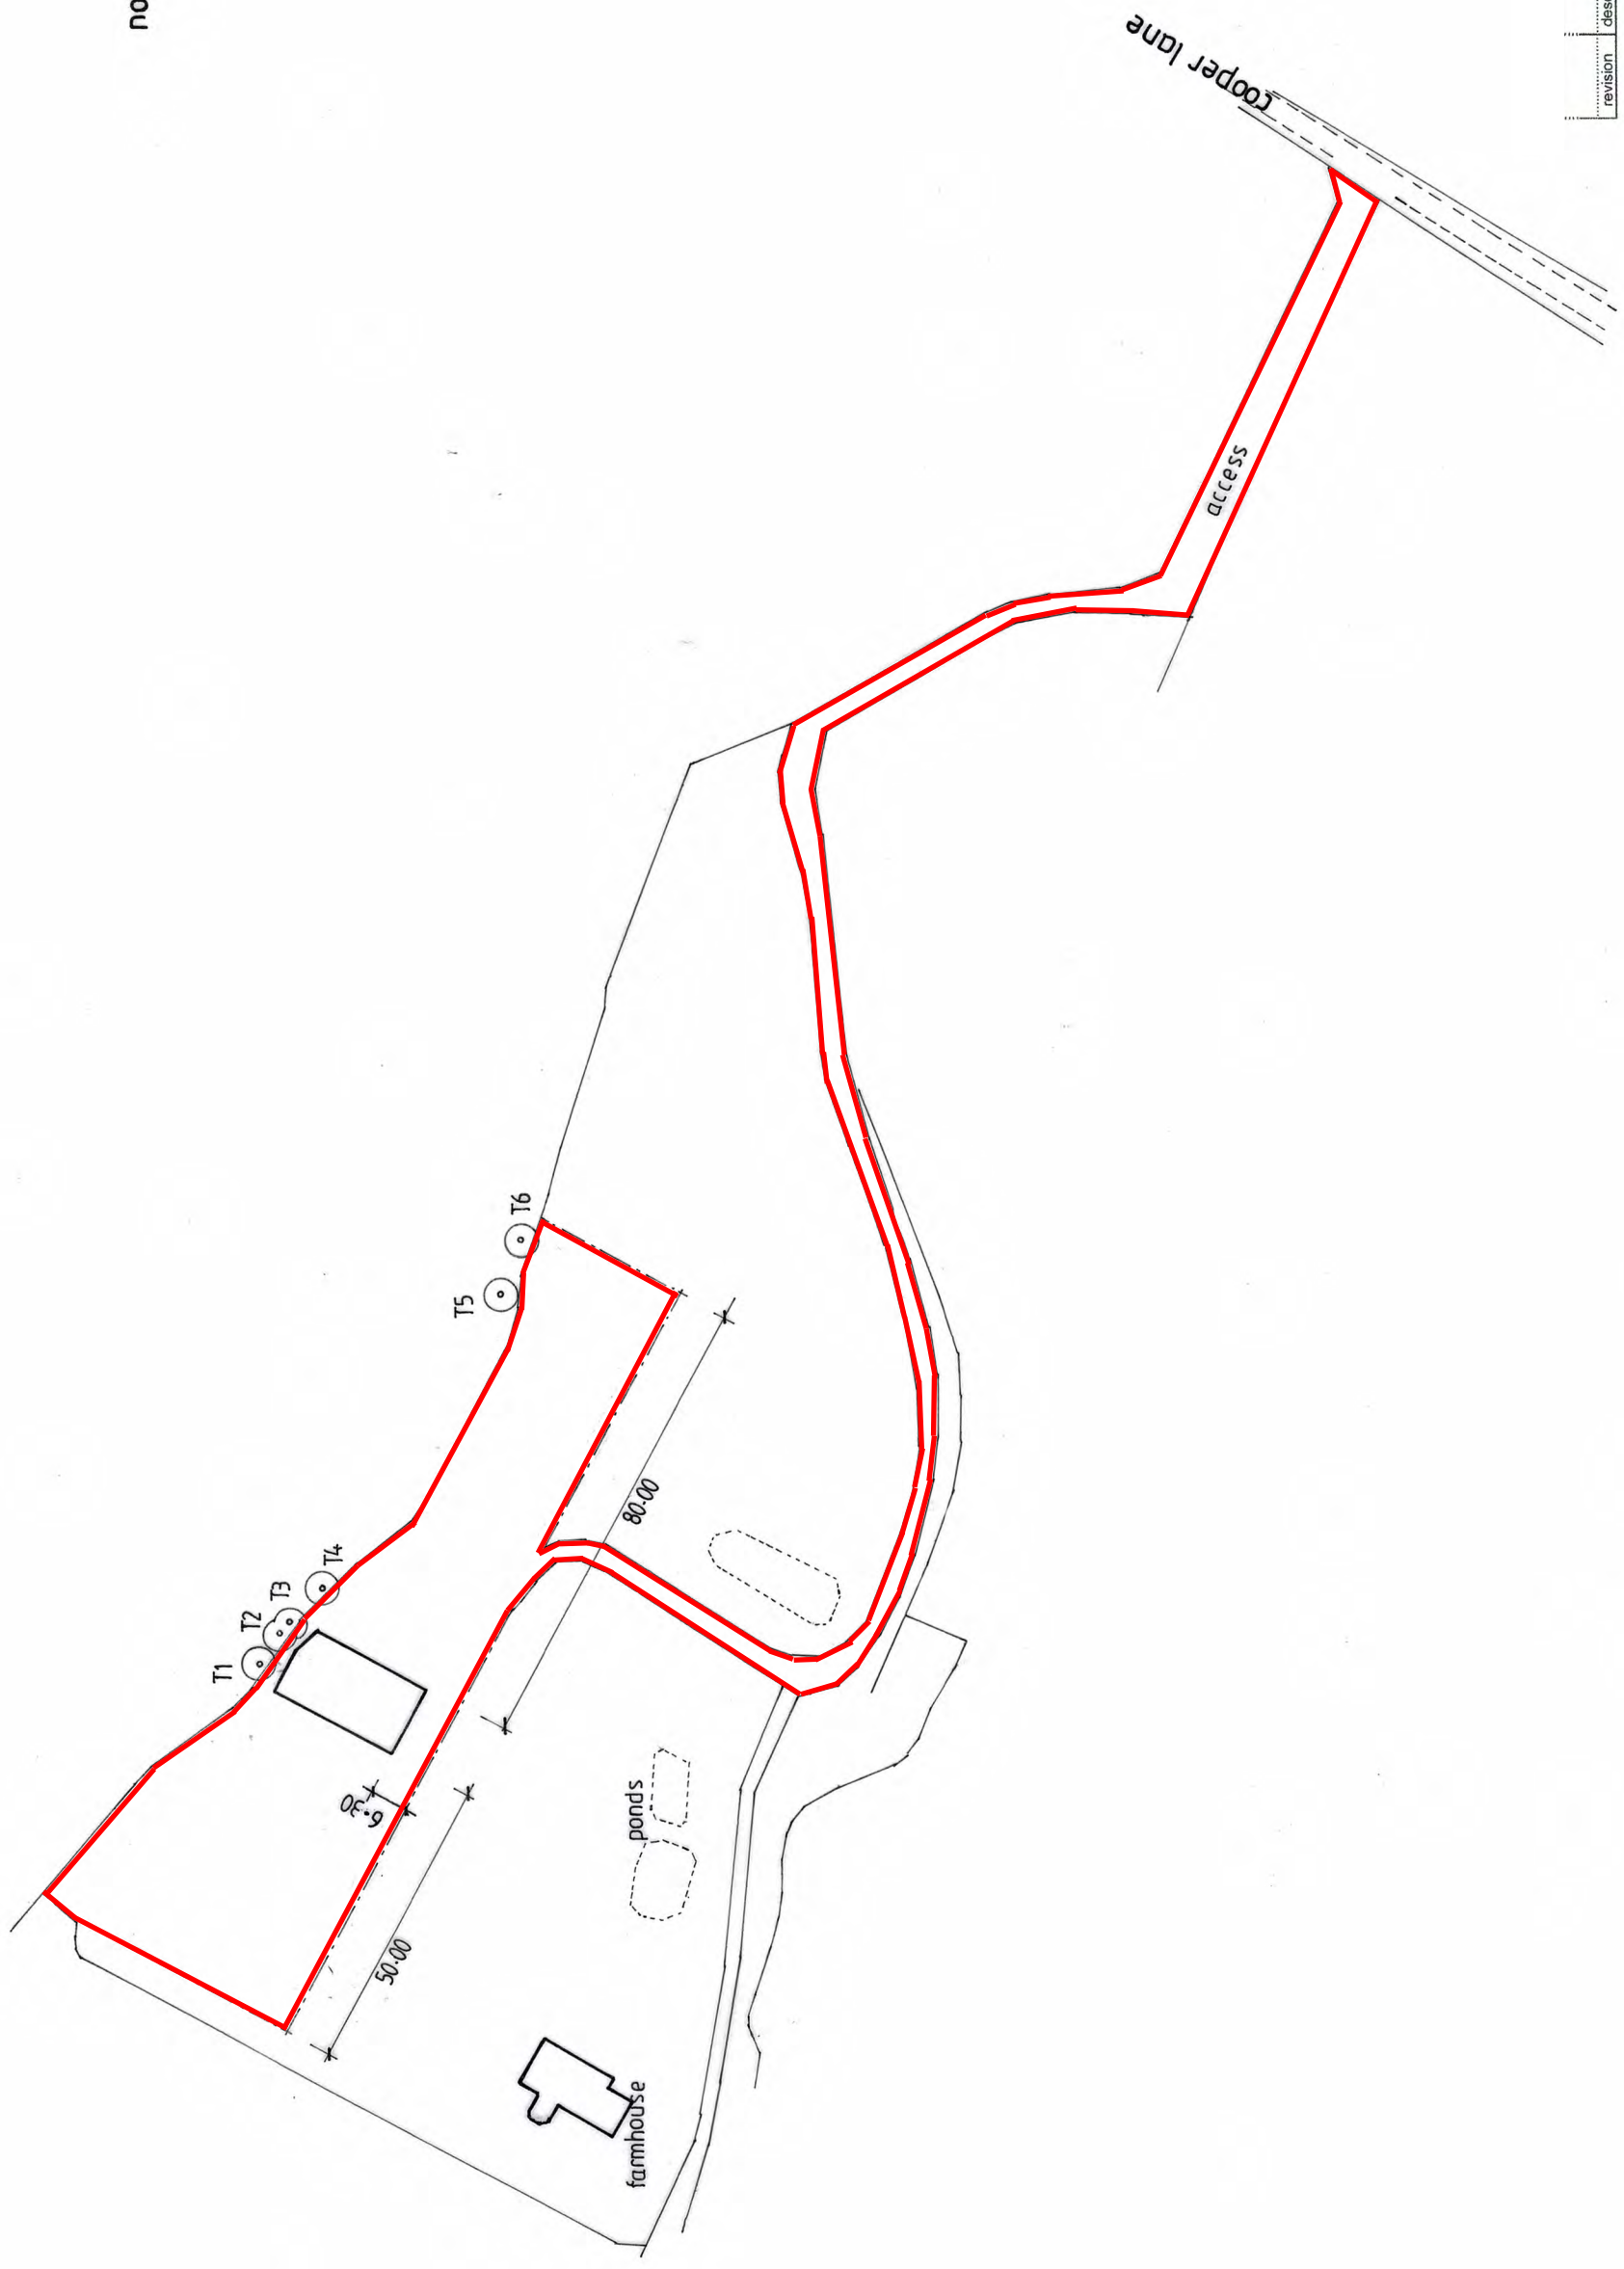

revision	description	date
	The contractor shall check all dimensions on site and report discrepancies. No dimension shall be scaled off this drawing.	
	© Copyright of this drawing is retained by A.L. Turner.	
client	R. Logan	Date 01.20
project	Proposed Demolition of Existing Redundant Barn and Erection of Two Storey Dwelling at Mystery Wood Farm, Cooper Lane, Hoylandswain, S36 7JE	dwg size A3
title	Site Identification Plan	Scale 1:1250
		drawn ALT
		issue final
		drawing no.
		rev.
		2428 : 1

A L Turner + Associates

1 LORING ROAD, RAVENSCAR, SCARBOROUGH, YO13 0LY

07976 397307

alturner829@btinternet.com

www.yorkshirearchitectural.co.uk