


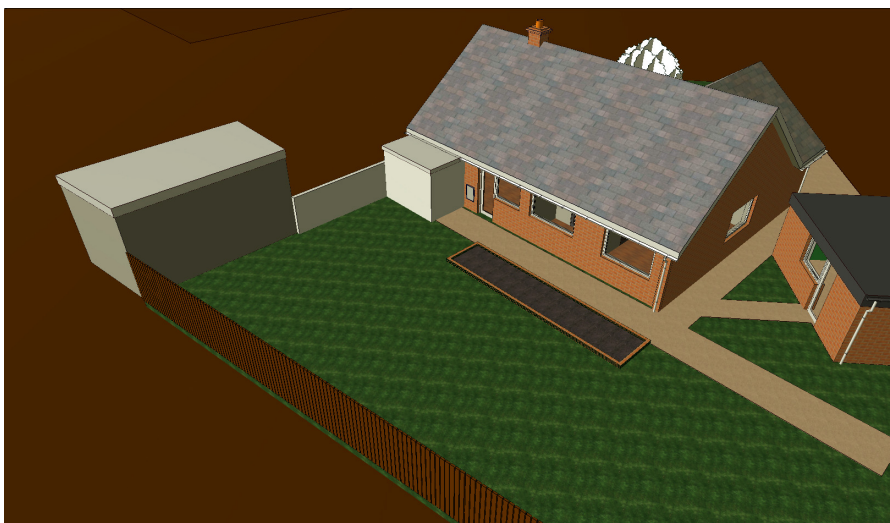

View 01



View 02



View 03
Existing



Photo 01



Photo 02

Not to scale



View 01



View 02



View 03
Proposed

Mike and Olivia Tomes
7 Acacia Grove, Shafton, Barnsley, S72 8PX

**Single Storey Rear Extension
and window and door replacement**

Existing information
**Existing and Proposed
Perspectives**

Scale: NTS @ A3	No. BD 126/004	
Lead: MJH	Date: July 17	Drawn by: MJH

Planning Issue

zest architects ltd

7 Highgate Avenue, Lepton, Huddersfield, HD8 3EE
mob: 07515 396 505
email: zestarchitectsltd@gmail.com