


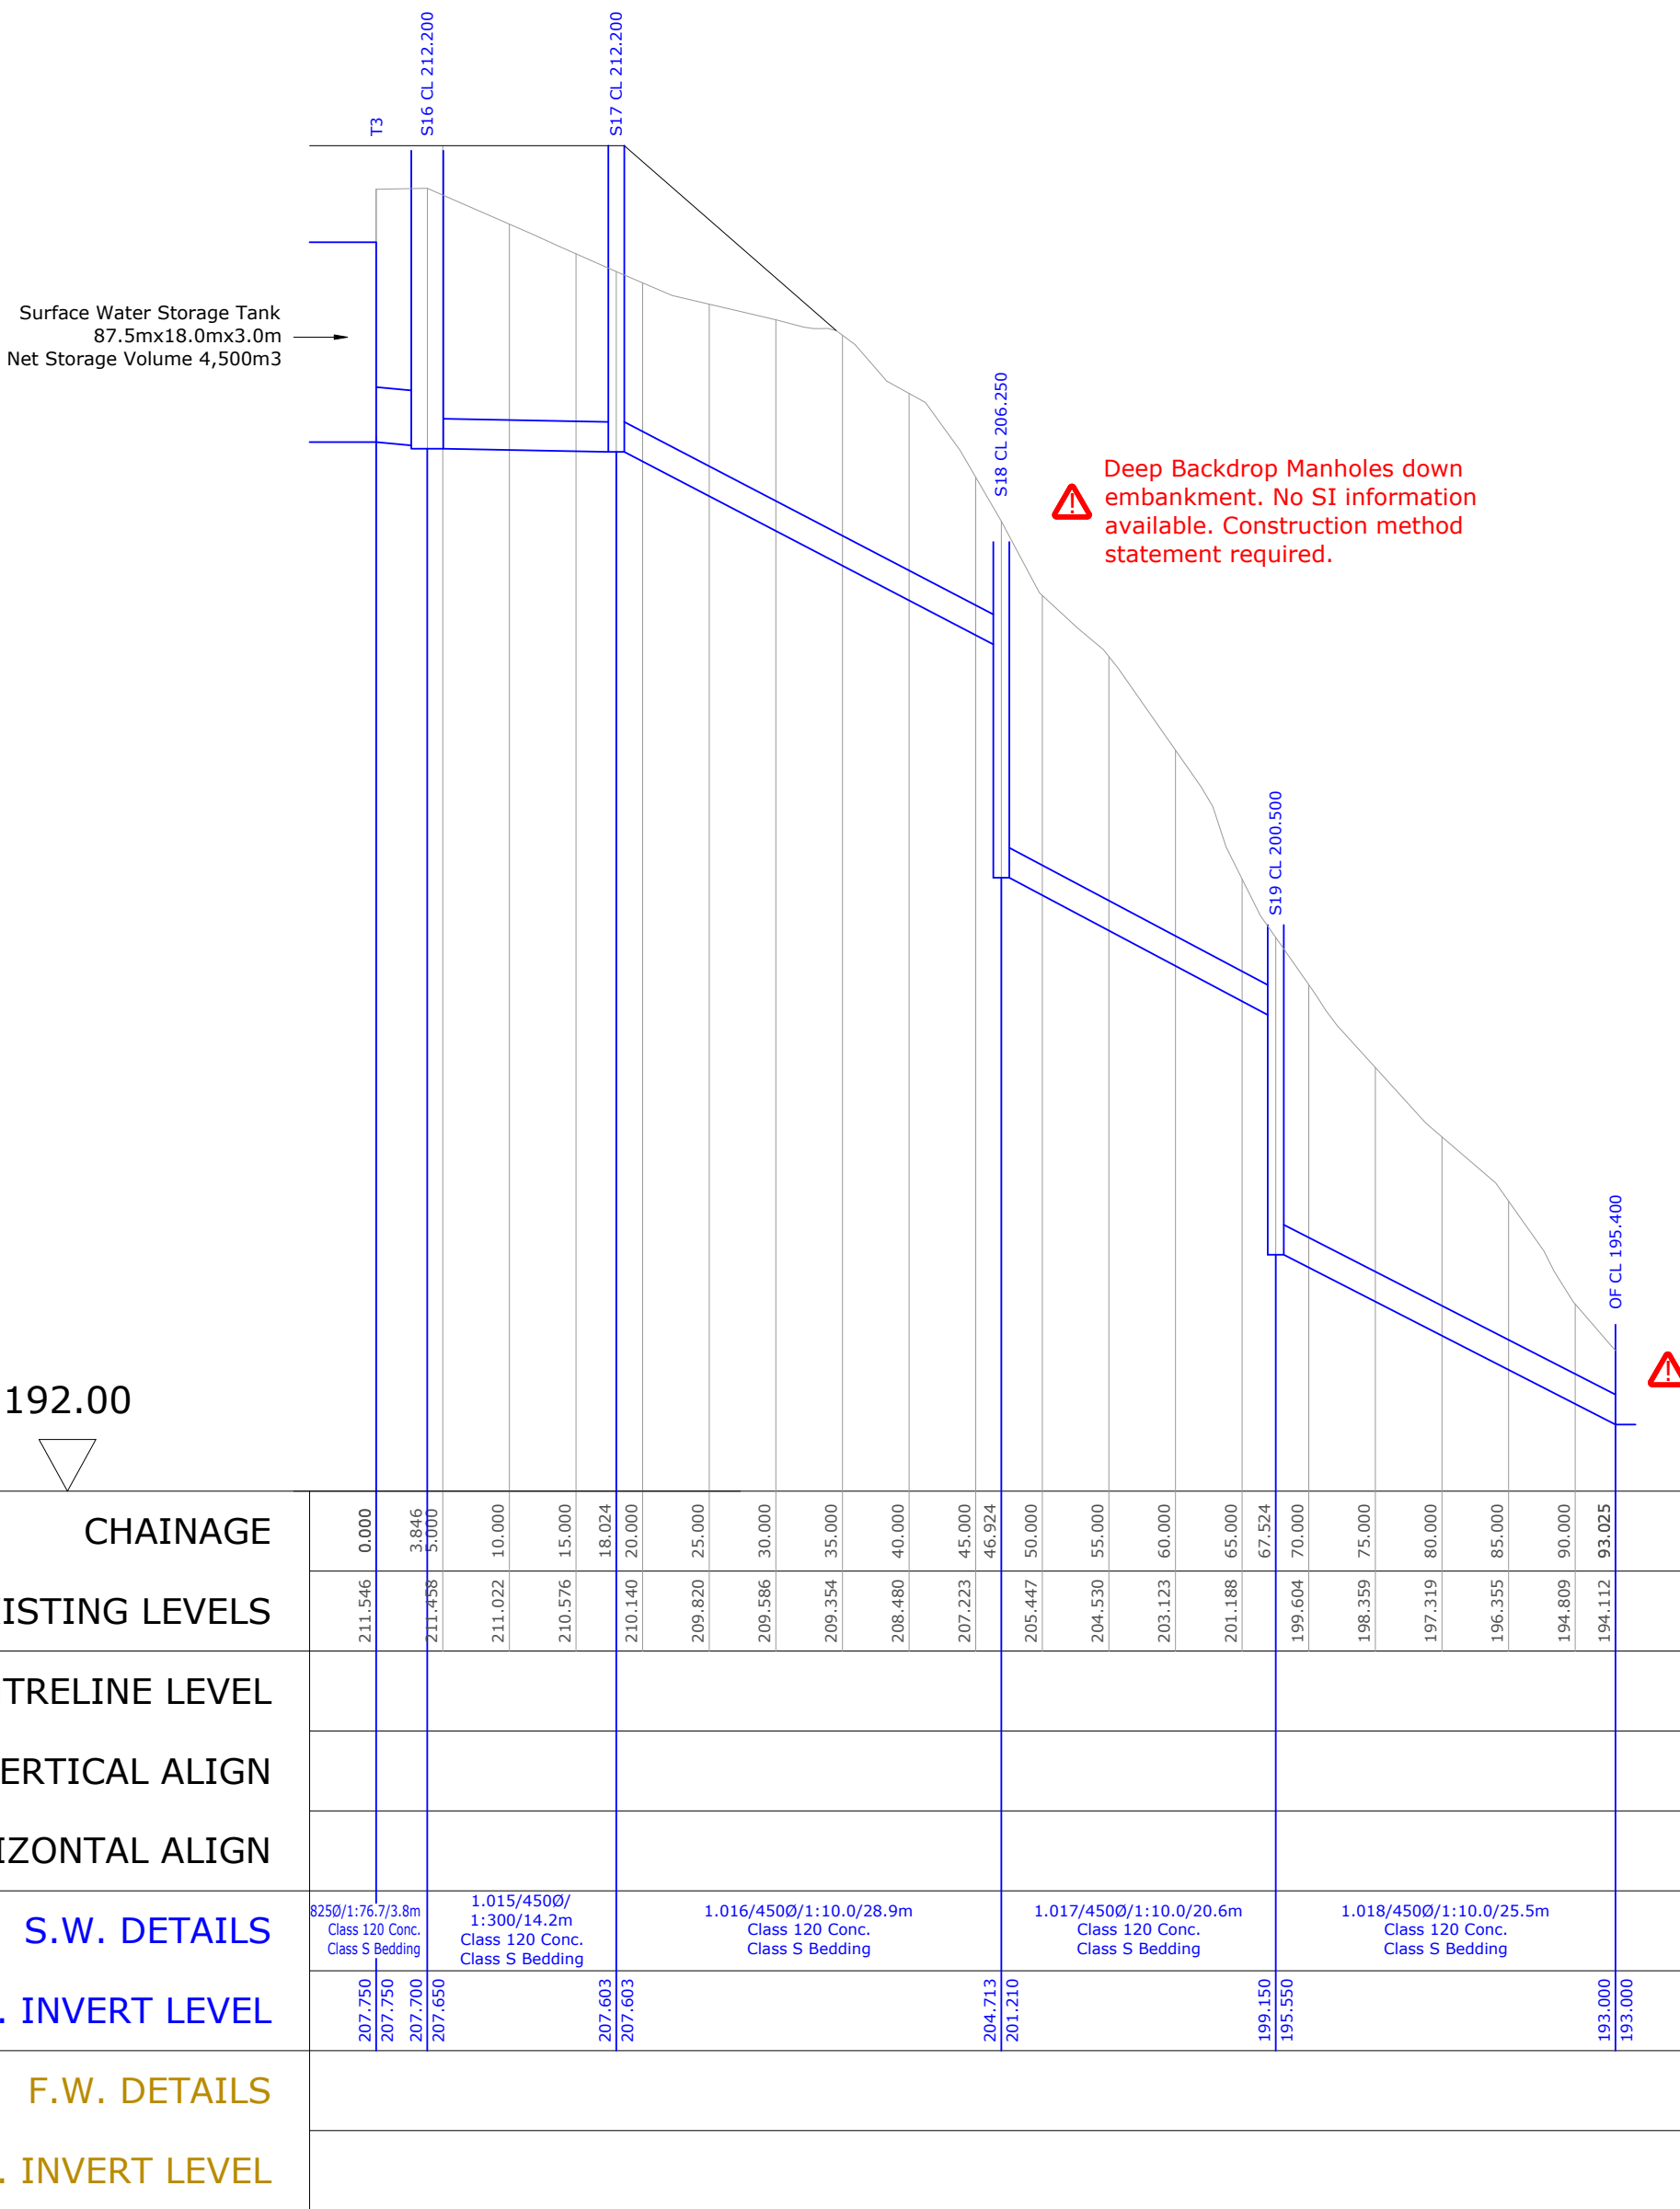

TANK TO OUTFALL
Horiz. 1:500 Vert. 1:100

