RevNo	Revision note	Date	Signature	Checked

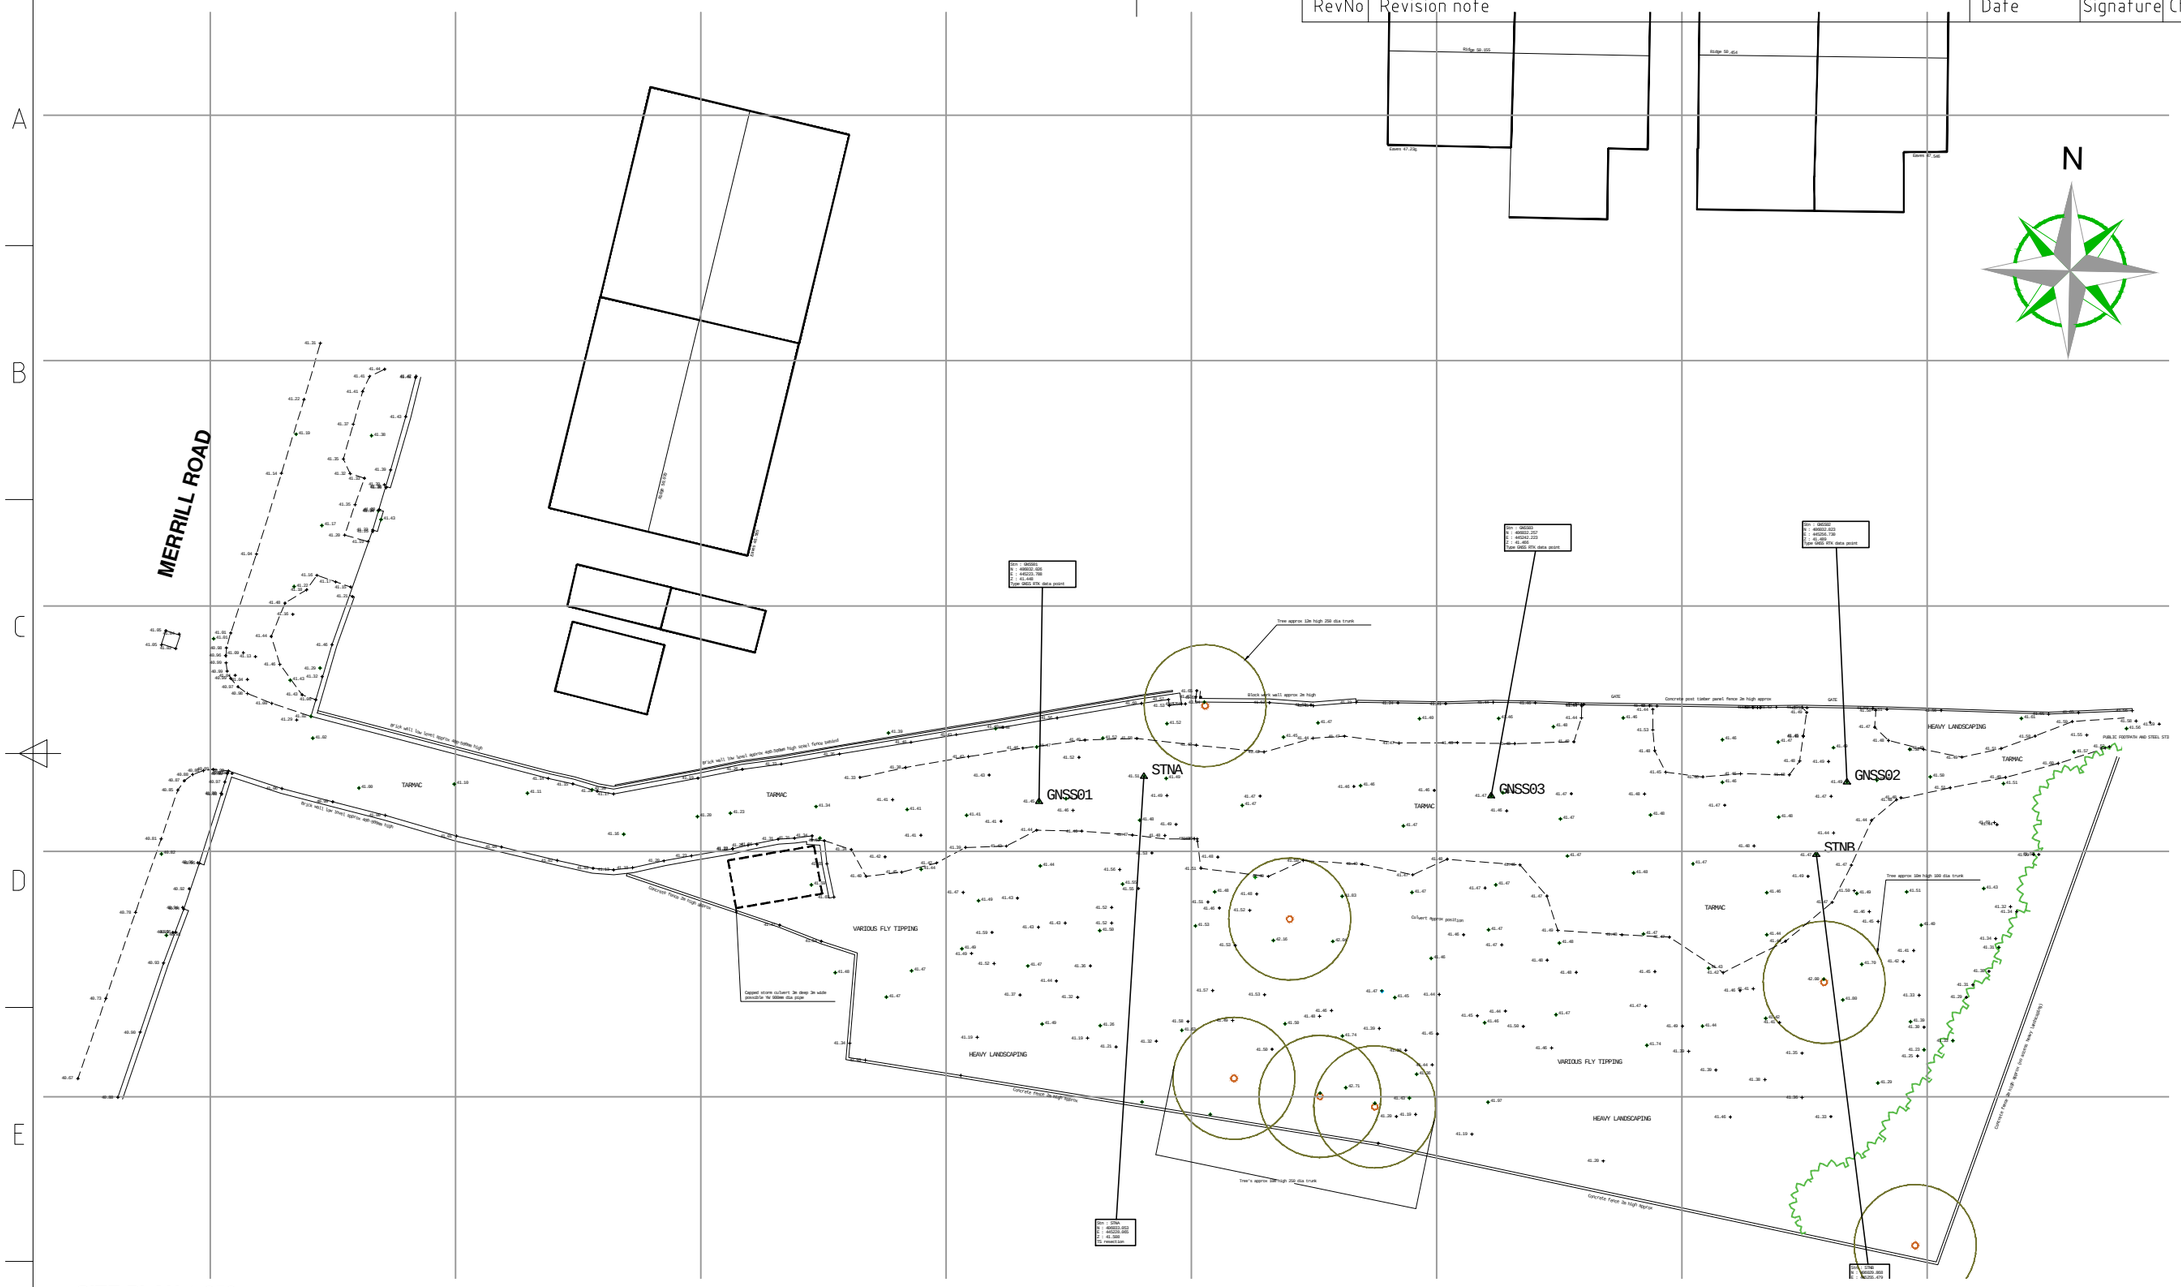
N
MERRILL ROAD
TARMAC
VARIOUS FLY TIPPING
HEAVY LANDSCAPING
GNSS01
STNA
GNSS03
GNSS02
STNB
GATE
Concrete post timber panel fence 2m high approx
Tree approx 12m high 250 dia trunk
Tree approx 10m high 100 dia trunk
Culvert figure position
Concrete fence 2m high approx
Concrete fence 2m high approx
Concrete fence 2m high approx