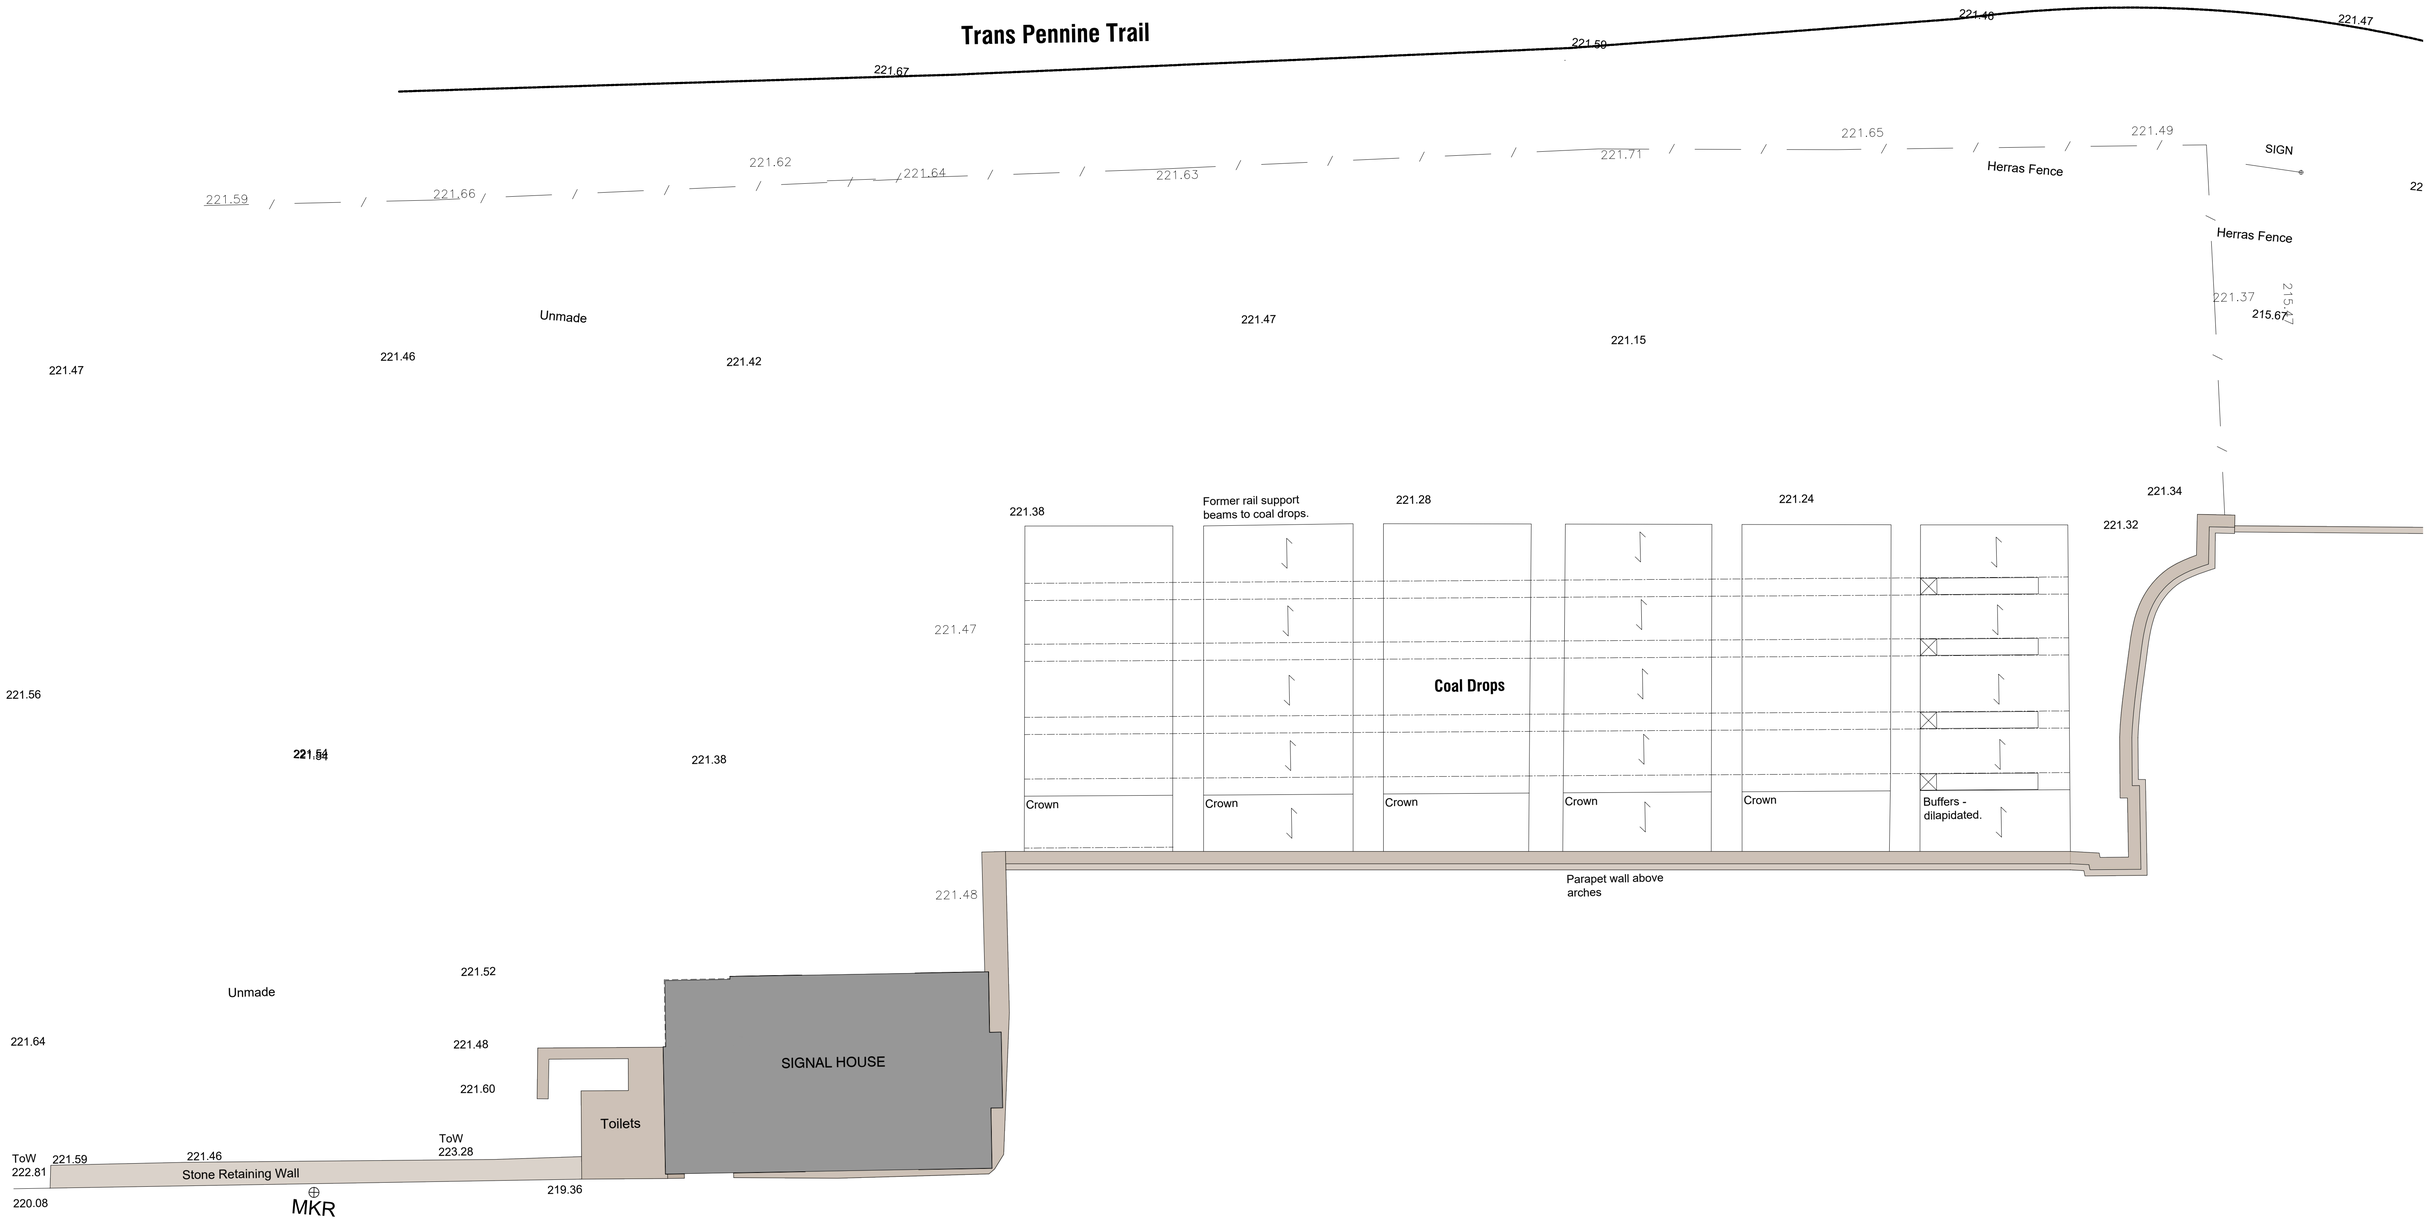

- PRELIMINARY DRAWING ISSUE | By Initials DD/MM/YYYY

FILE X:\27845_OldCoalDrops\Drawing\CAD 27845_A(02)XX.dwg TAB |A(02)02

Last Printed 02.25.2025 16:59:49

Revision

AXIS architecture

Talbot Chambers 2-6 North Church Street Sheffield S1 2DH
tel: +44(0)114 2490944 fax: +44(0)114 2490966 www.axis-architecture.com

Coal Drops

Land at St Mary's Street

Penistone

Fairbank Investments Ltd

Existing Coal Drops

Upper Ground Floor

A1 Scale	A3 Scale	Date	Drawn By	RIBA #P
1:75	1:150	FEB 25	AXIS	

Drawing Number: 27845 A(02) 02

Revision: P01

PLANNING

© COPYRIGHT EXISTS ON ALL DESIGN AND INFORMATION SHOWN
DO NOT SCALE for manufacture. Verify all dimensions prior to construction