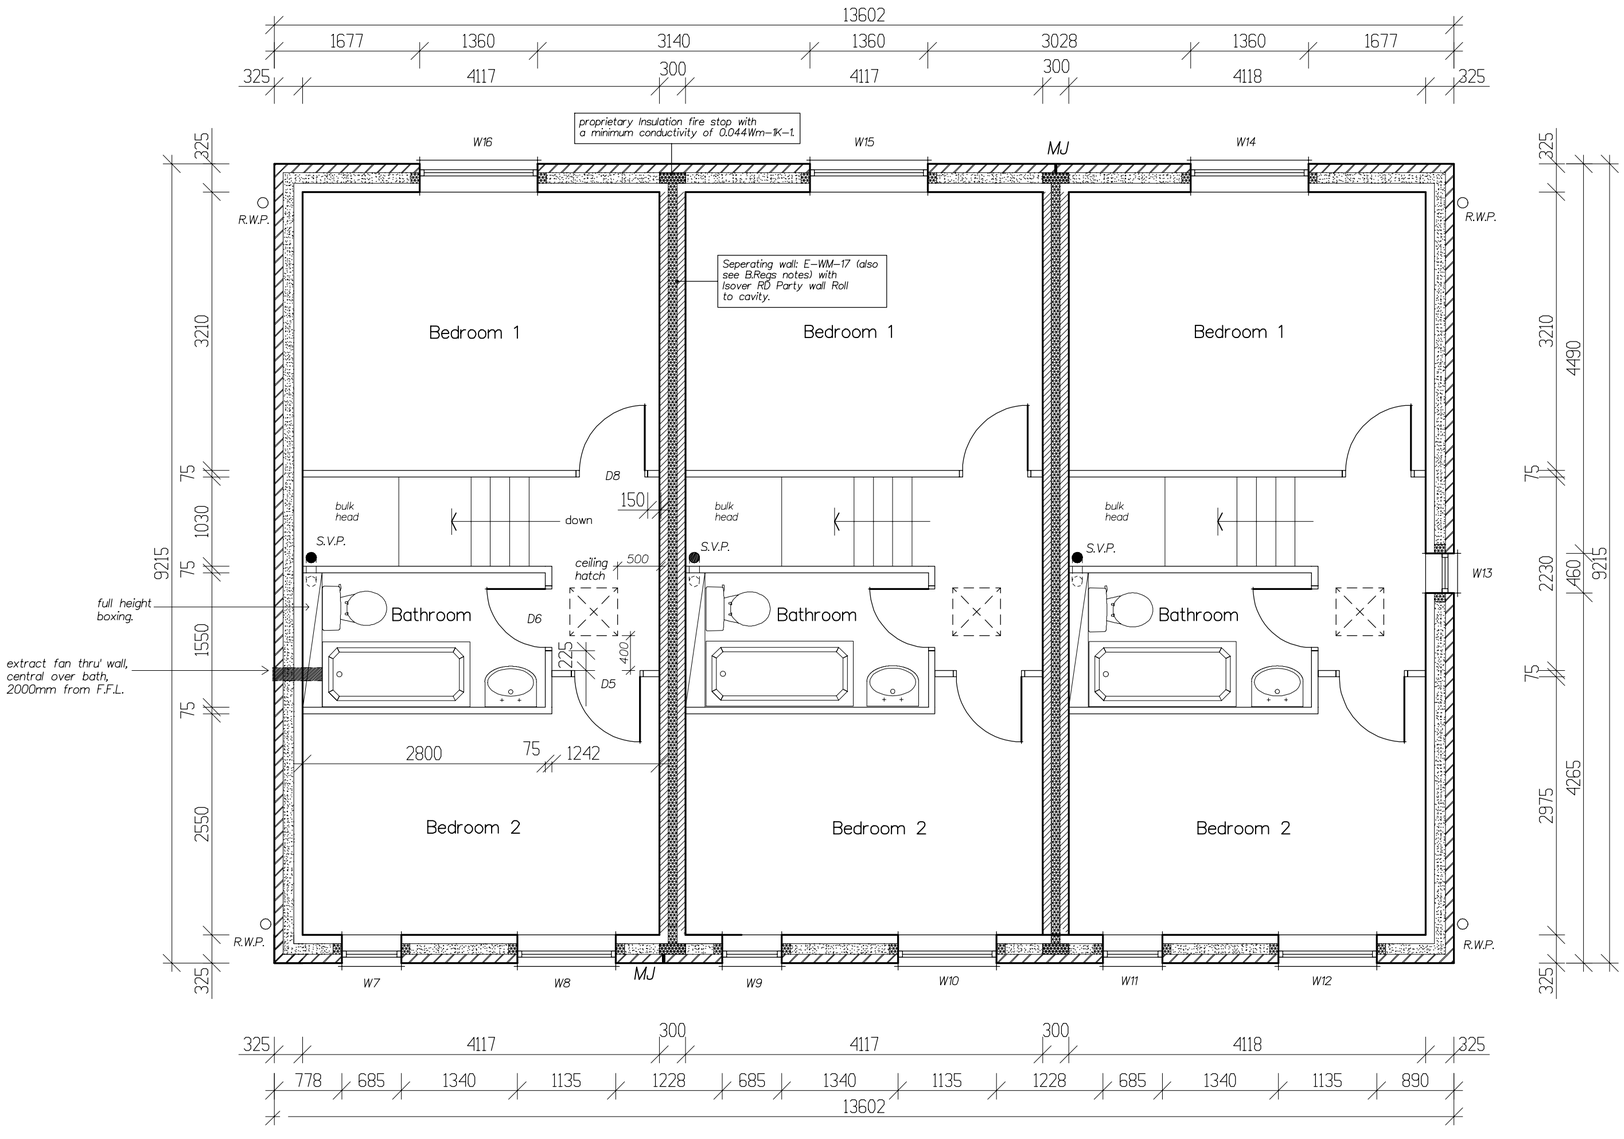

L E G E N D:

MJ ▬ MOVEMENT JOINT TO ARTIFICAL STONEWORK.

10 mm wide movement joint (where shown), filled with Hemp or Fibreboard filler, and finished with flexible sealant. Sealant min' 10 mm deep (colour to match stonework).

REV E: 30/09/20: WINDOW REF'S AMENDED.

REV D: 25/09/20: STAIR & BATHROOM AREA AMENDED.

REV C: 08/07/20: PORCHES REMOVED.

REV B: 17/01/20: GENERAL AMENDMENTS.

REV A: 11/12/19: GENERAL AMENDMENTS.

Arncliffe

ARNCLIFFE HOMES LIMITED

Arncliffe House, Bramley Grange,
Thorner, Leeds LS14 3DW.
Tel: 0113 237 5900 Fax: 0113 265 4458

Proposed Residential Development

HALIFAX ROAD,

THURGOLAND.

BIRCH (765)

FIRST FLOOR PLAN

SCALE 1:50

DATE 30/04/2018 DRAWN IanDi

DRG. No. 292/BI/2 REV. E.