


TITLE : TPO SKETCH LOCATION PLAN

TPO : REF NR-6 TREE REF NR- 67 (ACER).

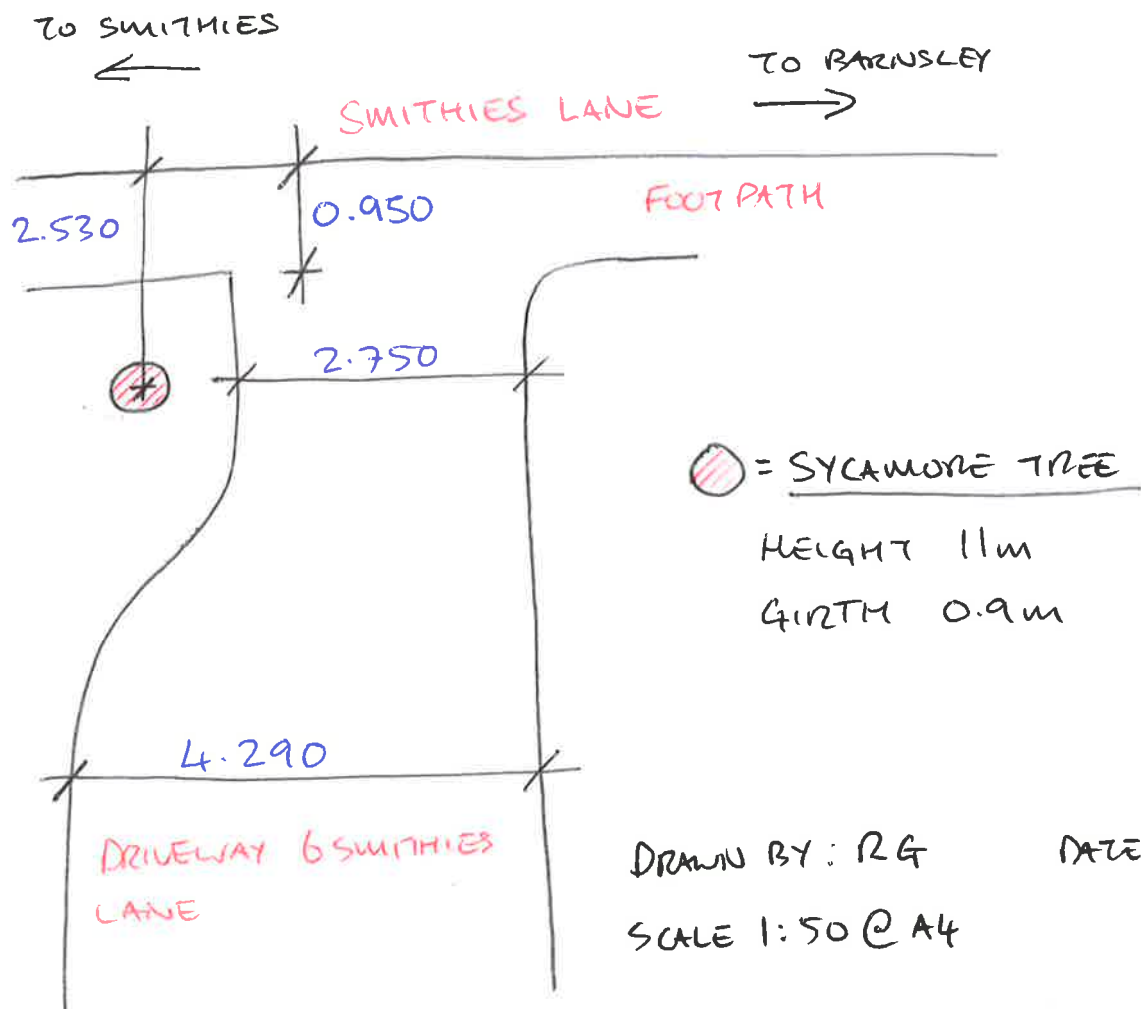

DRAWN BY: R G

DATE: 18/07/19.

SCALE 1:50 @ A4