


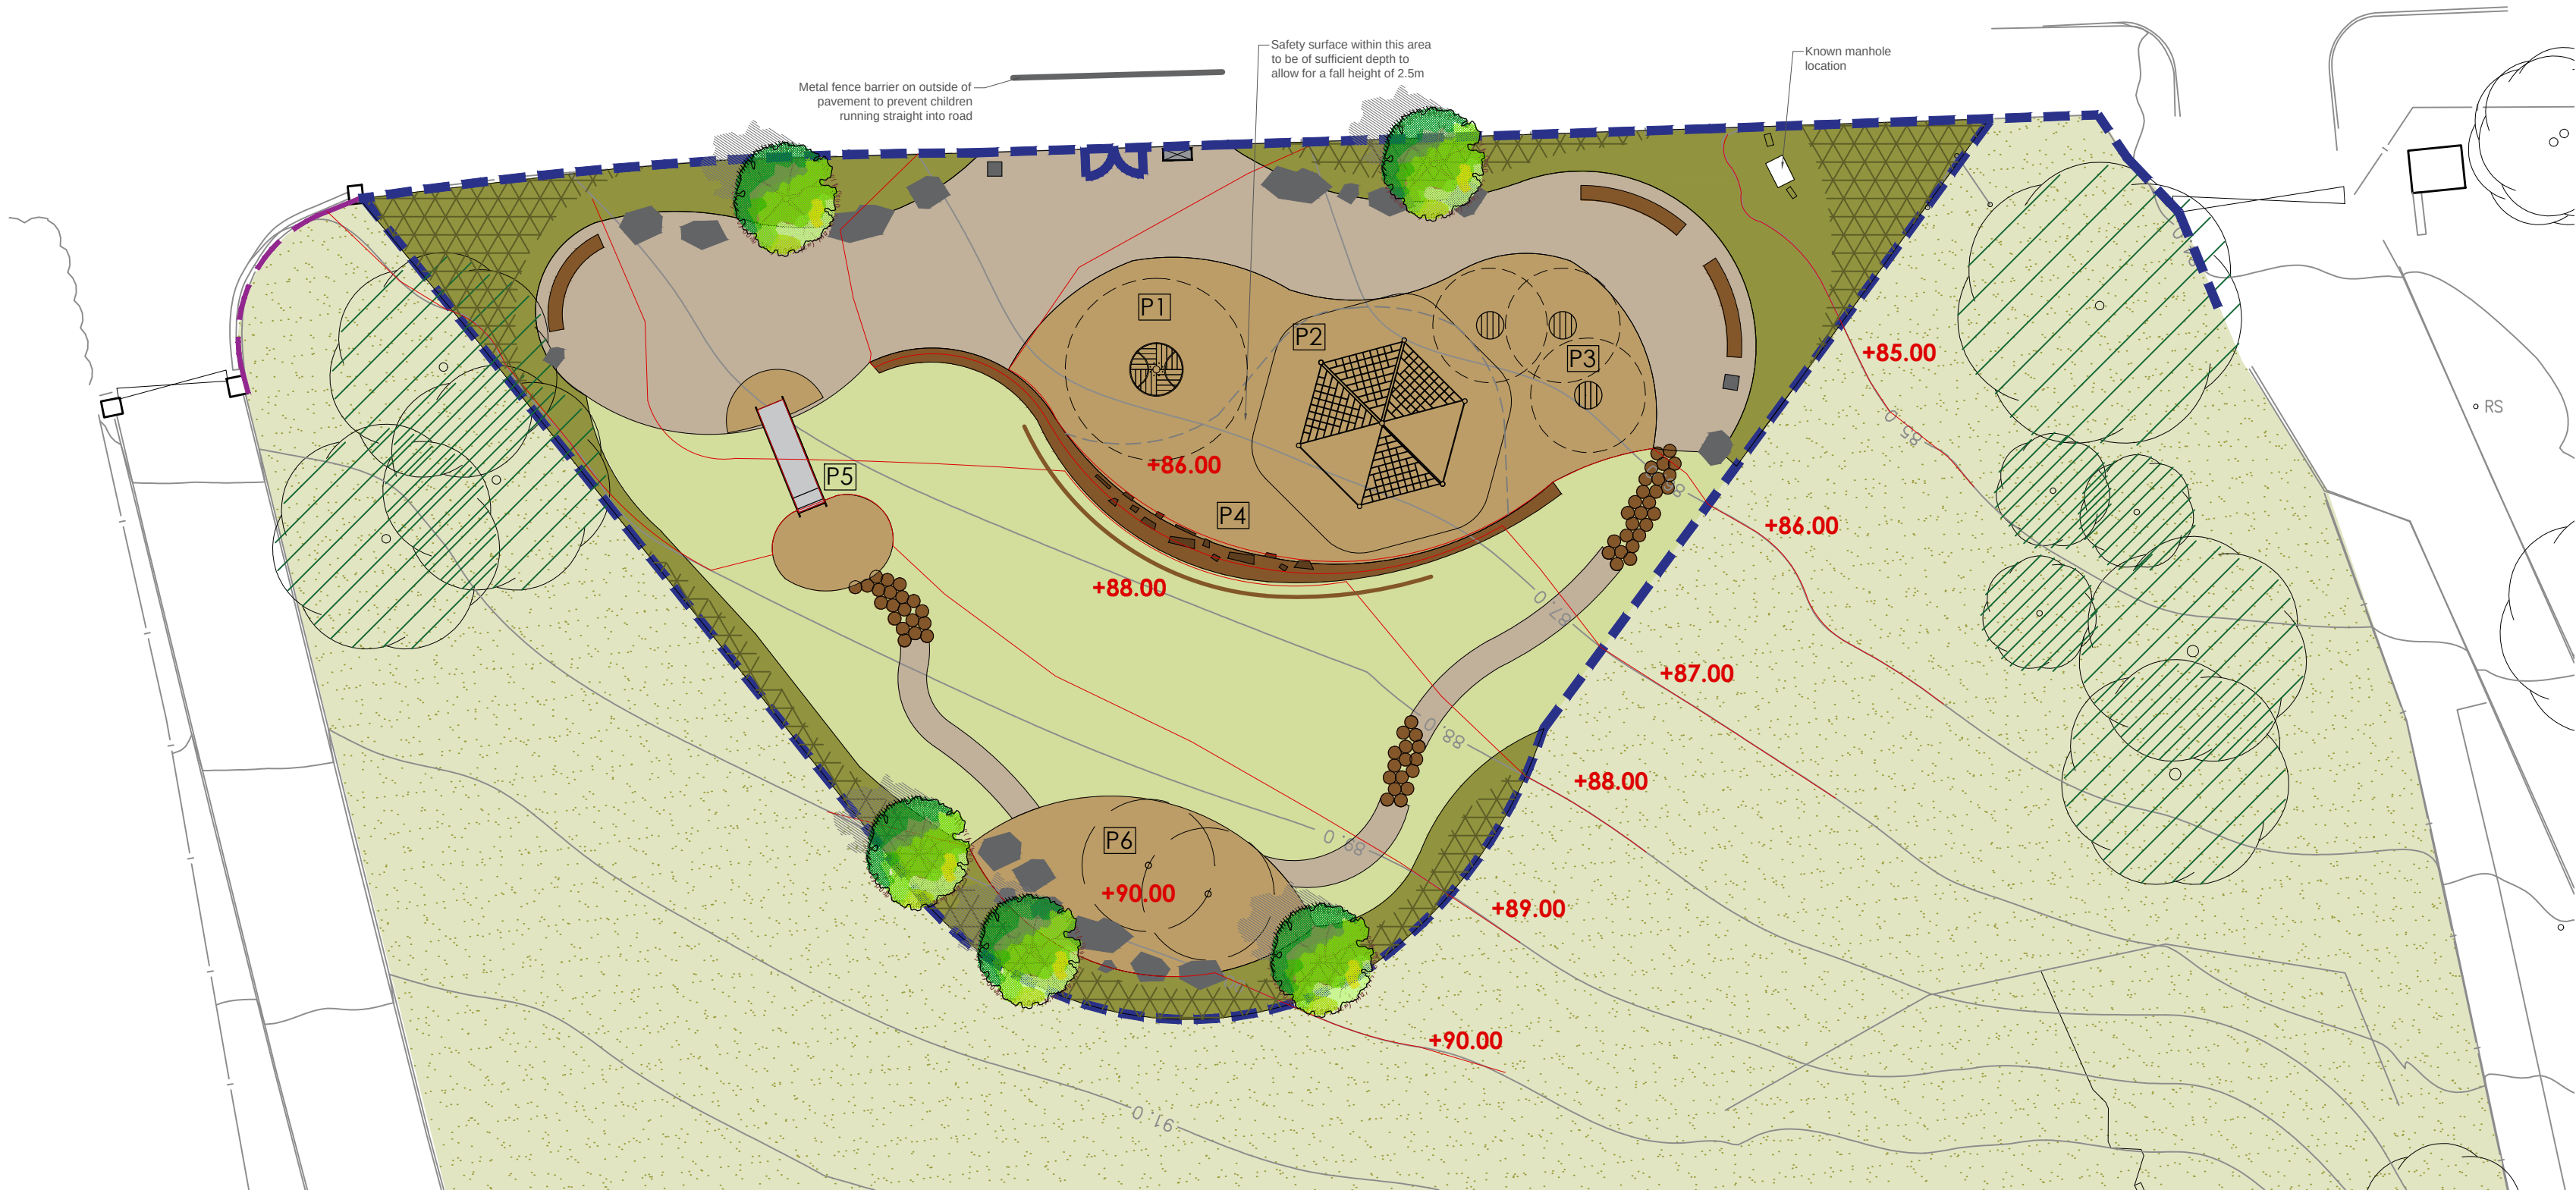


- GENERAL NOTES**
1. This drawing is the copyright of tpm landscape Ltd and cannot be reproduced in any form without the consent of the company.
 2. This drawing is to be read in conjunction with detail landscape drawings, details and specification.
 3. This drawing is to be read in conjunction with all relevant Architects', Engineer's, Specialists, Bills of Quantities and Specifications.
 4. The insertion of any firm or proprietary brand on this drawing is an indication of the class or quality required and does not exclude the use of alternative materials that are equal in performance, quality and appearance, provided that they have been approved in writing by the Landscape Architect.
 5. The Contractor is responsible for accurately ascertaining the position of underground services and responding to all relevant service easement requirements.
 6. All dimensions are in millimetres unless stated otherwise, for the purposes of construction this drawing must not be scaled and only written dimensions used. Written and scaled dimensions to be checked on site, any discrepancies reported prior to work commencing. IF IN DOUBT PLEASE ASK.
 7. All work and materials are to be in accordance with the relevant British Standards and Code of Practice.
 8. All Proprietary products are to be used strictly in accordance with the manufacturer's instructions and details.

LEGEND

P1 Roundabout
Standing Carousel - By Richter Spielgeraete or similar approved



P2 Net Climbing Frame
Net System Soling - By FHS Holztechnik or similar approved

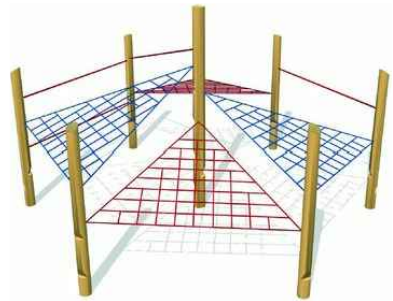

P3 Timber Wobble Boards
Jumping Disks - By Richter Spielgeraete or similar approved



P4 Wooden Climbing Wall
Bespoke



P5 Slide
Stainless Steel Slope Slide with single step ladder - By FHS Holztechnik or similar approved



P6 Climbing Pole
Climbing Trunk - By FHS Holztechnik or similar approved



Amenity Mown Grass
Area to be regraded and reseeded/turfed

Existing Amenity Mown Grass

Low growing groundcover planting

Ornamental shrub planting

Safety Surfacing
Abbaqus Playground Mulchbond Rubber Mulch in Harvest Beige or similar approved

Porous Resin Bound Gravel
Addabound Oyster or similar approved

Proposed 1.2m Railings
Ornamental flat top railing 1.2m high with self-closing gates, black powder coated - supplied by Alpha Rail or similar approved. (Aligned with S106 plan)

Existing Railings
Liaison required for specification of railings

Natural Stone Boulders
For seating and balancing- Supplied by CED or similar approved



Informal round timber steps
Timber Stepping Stones by Russell Play or similar approved



Curved Timber Bench
Piper Curved Bench by Pendlewood or similar approved



Wooden Litter Bin
LBS 112 Lockable Square Litter Bin with fixed top by Woodscape or similar approved



Timber Knee Rail
Low round timber knee rail to demark top of climbing wall, required when fall height from top of embankment to play area is greater than 600mm - by M and M Timber or similar approved



Signage
Weather proof signage metal backed polycarbonate sign fixed to fence



Proposed Trees

Existing Tree to be Retained

Proposed contour lines

Existing contour lines

REVISION NOTES

Rev	By	Description	Date
B	KD	Play equipment updated in line with LPA comments	25.07.17
A	EG	Layout change in line with client comments	18.04.16

Client
Miller Homes
Project
Carrington Avuanue, Barnsley

Description
Play Area Proposal
Status
For Approval

Scale @ A2 1:200	Drawn EG	Checked KH	Date 14.04.16
Job number 2371	Drawing number 101	Revision B	

tpm landscape
chartered landscape architects
address: 4th Floor Studio 10 Little Lever St Manchester M1 1HR
tel: 0161 235 0600 fax 0601 email info@tpmlandscape.co.uk