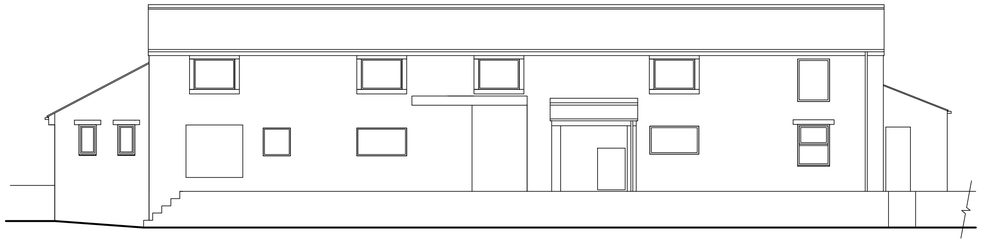

FRONT ELEVATION UNIT A SCALE 1:100
VIEW A

SIDE ELEVATION 1 UNIT A SCALE 1:100
VIEW B

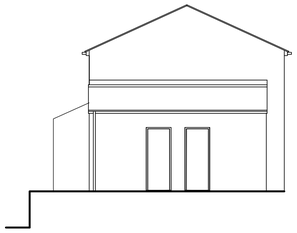

SIDE ELEVATION 2 UNIT A SCALE 1:100
VIEW C

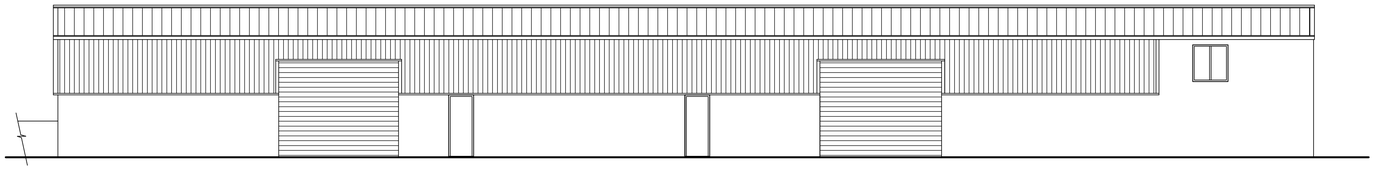

FRONT ELEVATION UNIT B SCALE 1:100
VIEW D

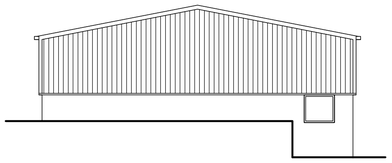

SIDE ELEVATION UNIT B SCALE 1:100
VIEW E

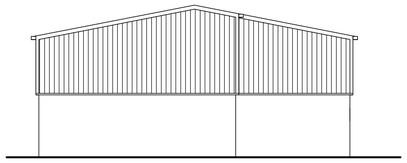

SIDE ELEVATION UNIT B SCALE 1:100
VIEW F

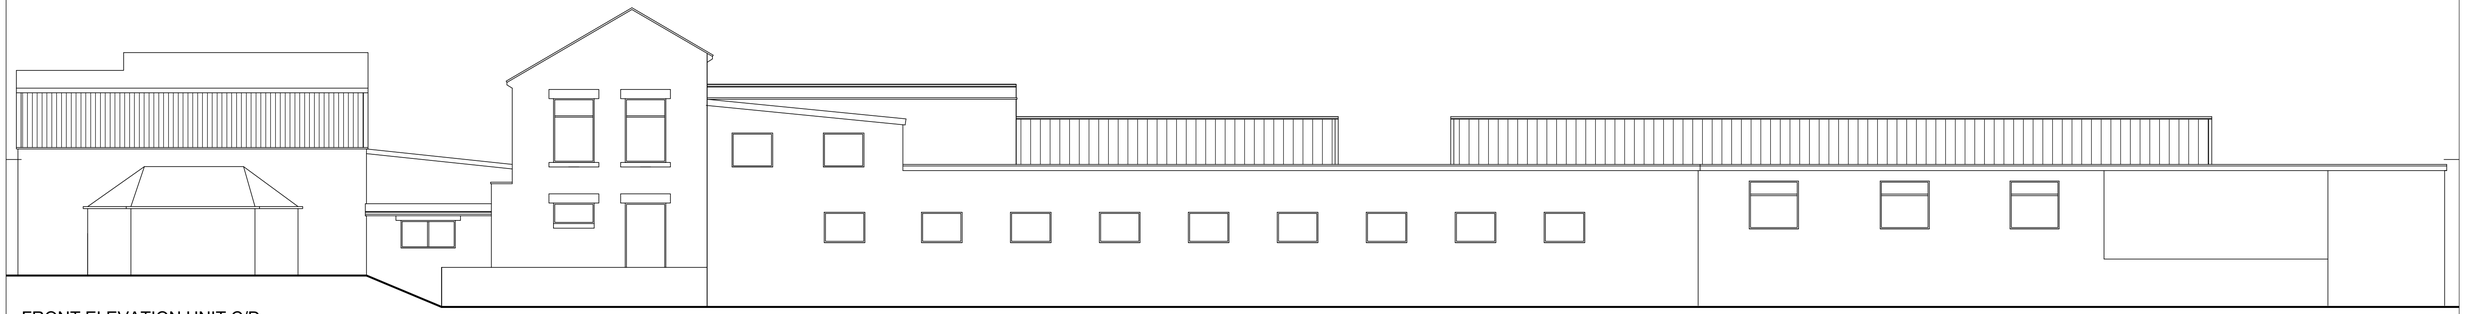

FRONT ELEVATION UNIT C/D SCALE 1:100
VIEW F

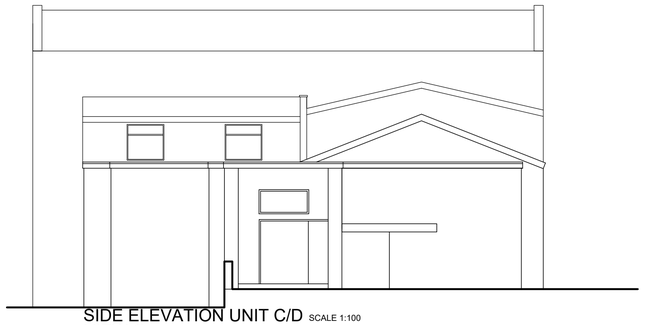

SIDE ELEVATION UNIT C/D SCALE 1:100
VIEW G

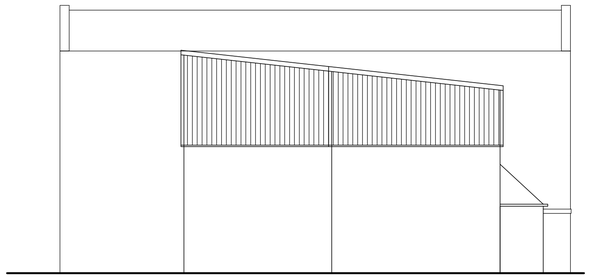

SIDE ELEVATION UNIT E SCALE 1:100
VIEW H

NYP

Chartered Institute of Architectural Technologists
Registered Practice

registered LABC
Partner Authority Scheme

1. THIS DRAWING AND THE COPYRIGHTS AND PATENTS THEREIN ARE THE PROPERTY OF NYP ARCHITECTURAL SERVICES LLP REGISTERED IN ENGLAND AND WALES No. 4631338 AND MAY BE USED OR REPRODUCED ONLY UNDER CONTRACT.

2. CONTRACTORS AND SUB-CONTRACTORS MUST CHECK AND AGREE ALL DIMENSIONS BEFORE PREPARING SHOP DRAWINGS OR COMMENCING WORK ON SITE

3. CONTRACTORS ARE RESPONSIBLE FOR INFORMING THE DESIGNER OF ANY DISCREPANCY DISCOVERED ON THIS DRAWING OR BETWEEN THIS DRAWING AND ANY OTHER RELATED DOCUMENT ISSUED UNDER THE STANDARD FORM OF CONTRACT IN RESPECT OF THE WORK.

4. WRITTEN DIMENSIONS ONLY ARE TO BE USED FROM THIS DRAWING. IF IN ANY DOUBT ASK FOR CLARIFICATION.

Notes.

Revisions.

Date	Suffix	Description	Date	Suffix	Description

NYP ARCHITECTURAL SERVICES
The Grove, High Street, Dodworth, Barnsley, S75 3RQ. Tel: 01226 200989. E-mail : scott@nypas.co.uk / stephen@nypas.co.uk

Project. J &H.M. PROPERTIES
HOYLE MILL LANE, THURLSTONE
SHEFFIELD, S36-9PZ

Client. J. HUTCHINGS

Drawing Title. SURVEY AS EXISTING
ELEVATIONS: UNITS – 4,5,7A, 7B & 8

Date. NOV 2022

Scale. AS INDICATED

Ref. 103-113

Dwg. No. 02

Rev. B

SHEET SIZE A1