


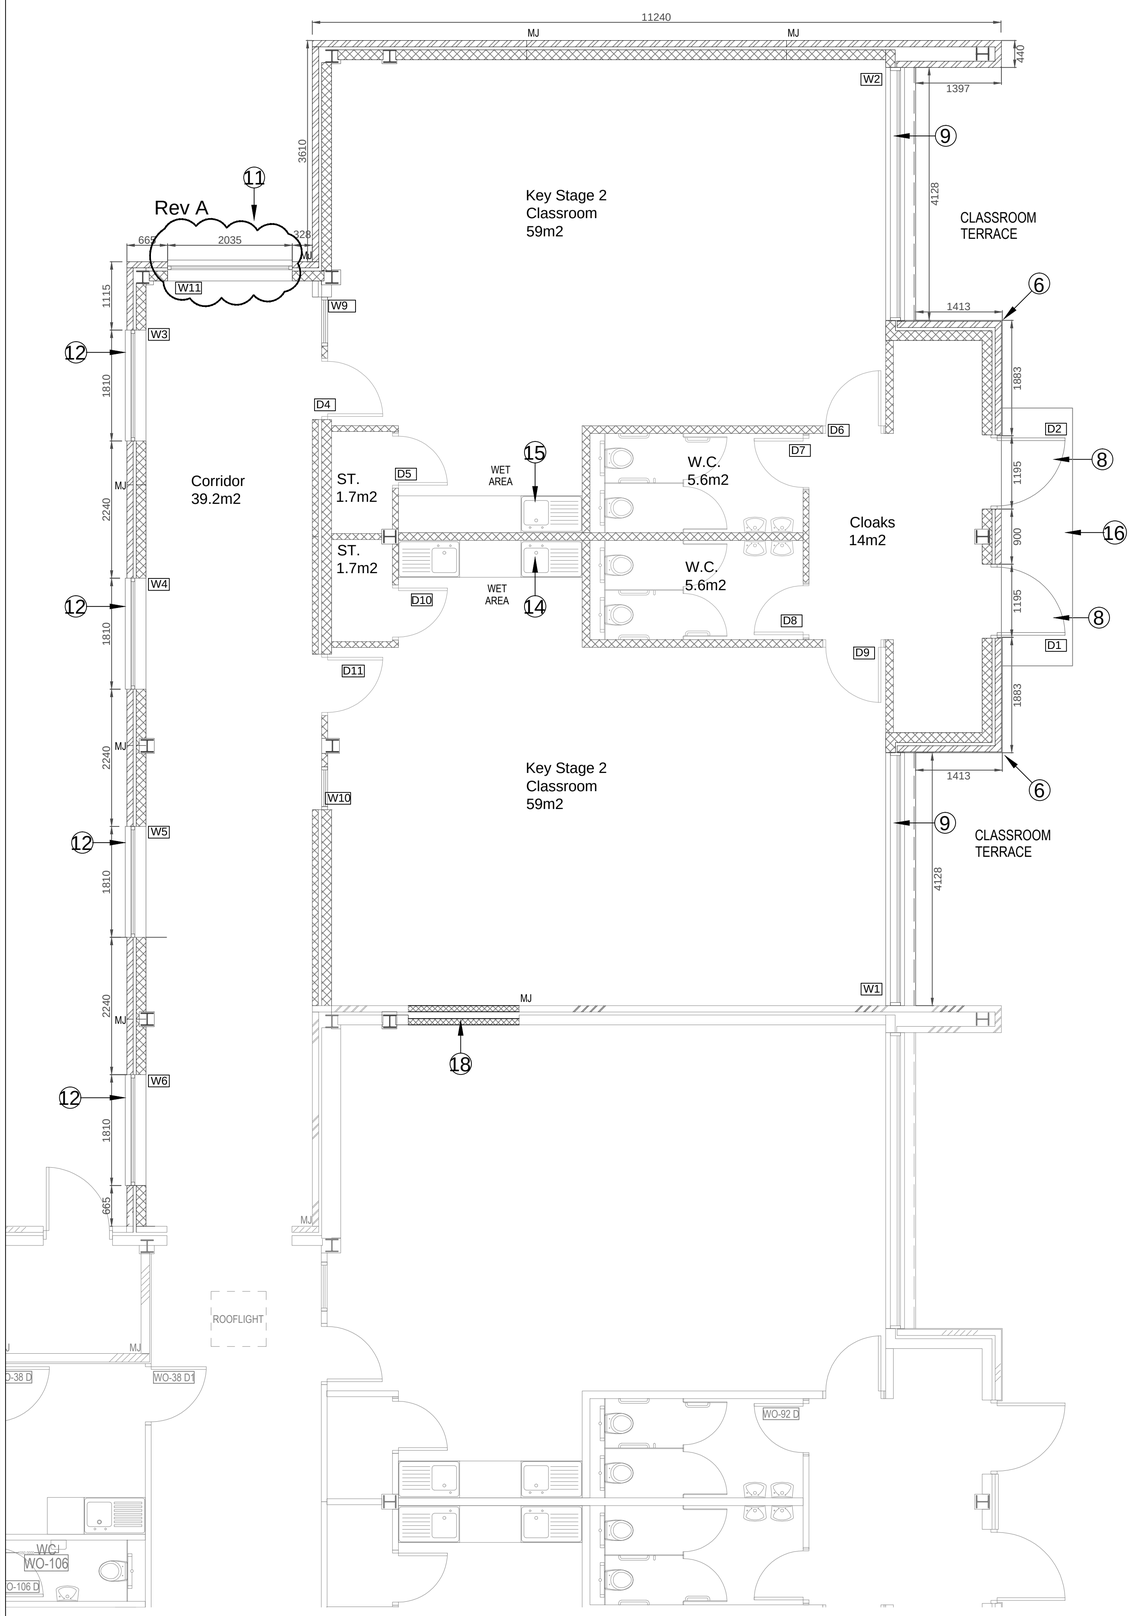


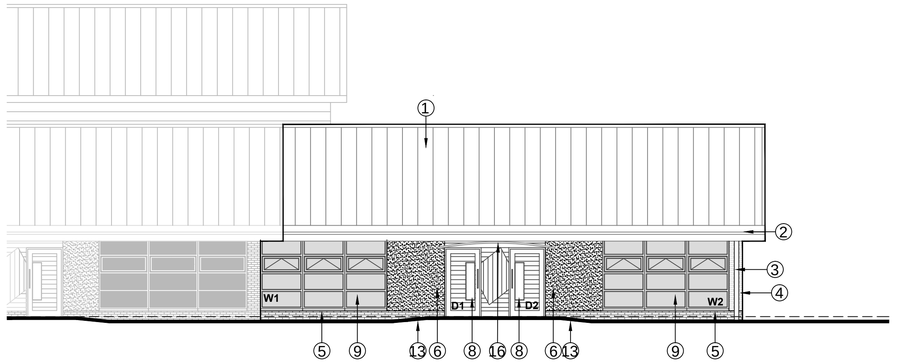


PROPOSED ELEVATION B

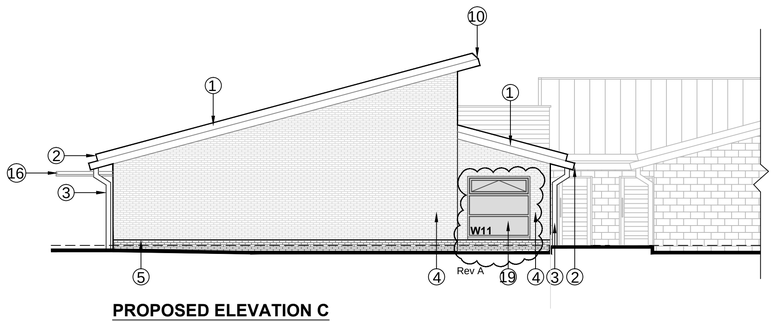

PROPOSED ELEVATION C

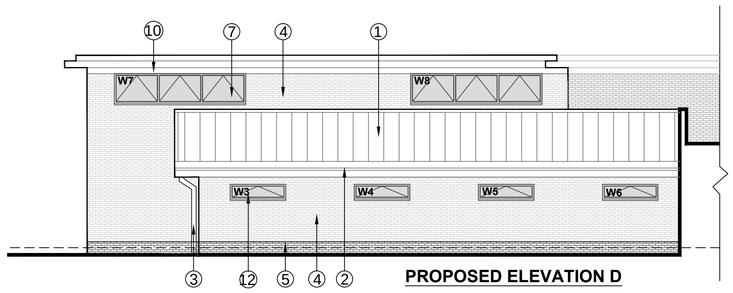

PROPOSED ELEVATION D

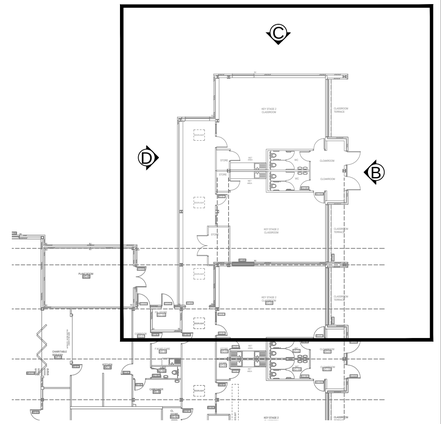

General Notes

1. Falzinc double fold standing seam roofing sheets.
2. Powder coated aluminum box gutter.
3. Powder coated aluminum rain water pipe.
4. Red facing brickwork to match existing.
5. Blue engineering brickwork to match existing.
6. Rendered wall to match existing.
7. High level aluminum windows with electronic opening controls to classrooms coloured grey to match existing, with internal automated blinds.
8. Western Red Cedar timber doors and frames with vision panel.
9. Grey powder coated aluminum curtain walling with contrasting coloured opening lights.
10. Powder coated aluminium ridge flashing.
11. Omitted. Rev A
12. High level aluminum windows to corridor coloured grey to match existing with manual opening.
13. New concrete flags to match existing, to be ramped up to internal finished floor level.
14. 1no. Fixed height sink and 1no. adjustable height sink.
15. 1no. Fixed height sink.
16. Glazed canopy over cloakroom doors D1 & D2, contractor to provide designs for approval.
17. All ironmongery to doors and windows to match the schools existing ironmongery on a like for like basis.
18. Existing window and timber boarding to existing wall to be removed, infill wall area to be blocked up using blockwork or Metsec SFS wall frame system and finished to match existing.
19. Existing saved window to be re-used in this new position. Rev A

NOTE:-
All new building materials/elements to match existing on a like for like 'specification'.

Approved Scheme Drawing

Client Signature ____ Date ____

Client Signature ____ Date ____

Carillion Signature ____ Date ____

Carillion Signature ____ Date ____

Revision	Date	Amendment
A	05.12.13	Door D3 omitted, Window W11 added, Note 11 omitted. Note 19 added.

Carillion Government Services
Council Offices, Wellington Road, Ashton-under-Lyne, Tameside, OL6 6DL
Telephone : 0845 1212228 Fax : 0161 342-2347

Project: Kings Oak Primary School
Classroom Extensions

Title: Proposed Plans and Elevations
Option 1

Date:	Scale:	Drawn By:	Proj. No:
05.11.13	1/50-1/100@A1	MW	KING-01-A05A

KING-01-A05A

KING-01-A05-REV A-Proposed Plan & Elevations Class Extension OP1

KING-01-A05A