

PLANTING SCHEDULES

SHRUB SCHEDULE

ORNAMENTAL PLANTING SCHEDULE					
Herbaceous					
Nr	Name	Ht in cm	Pot(L)	Density	
25	Carex osthmensis 'Evergold'	3L	3L	11.00	
20	Festuca glauca Blue Fox	3L	3L	9.00	
Shrub					
Nr	Name	Ht in cm	Pot(L)	Density	
15nr	Barberts thunbergii 'Atropurpurea Nana' (5-7.5L)	30-40cm	5-7.5L	6.00	
13	Ceanothus thyrsiflorus 'Repsens' (10L)	60-80cm(D)	10L	2.00	
19	Ceanothus thyrsiflorus 'Repsens' (5-7.5L)	40-60cm(D)	5-7.5L	4.00	
8	Choisya ternata (10L)	50-60cm	10L	2.00	
21	Choisya ternata (5-7.5L)	40-60cm	5-7.5L	3.00	
11	Choisya ternata 'Sundance' (10L)	40-60cm	10L	2.00	
16	Cistus Silver Pink' (5-7.5L)	40-60cm	5-7.5L	4.00	
15	Cornus alba Ivory Halo' (10L)	80-100cm	10L	2.00	
24	Cornus sanguinea 'Mid-Winter Fire' (10L)	80-100cm	10L	3.00	
7	Escallonia 'Iveyi' (5-7.5L)	40-60cm	5-7.5L	3.00	
82	Euonymus fortunei 'Emerald Gaiety' (5-7.5L)	30-40cm(D)	5-7.5L	4.00	
17	Euonymus fortunei 'Emerald 'r Gold' (5-7.5L)	30-40cm(D)	5-7.5L	4.00	
20	Hebe 'Marjorie' (5-7.5L)	30-40cm	5-7.5L	4.00	
13	Hebe pinguifolia 'Paegei' (5-7.5L)	30-40cm(D)	5-7.5L	5.00	
40	Hebe pinguifolia 'Sunderland' (5-7.5L)	30-40cm	5-7.5L	5.00	
26	Hebe Red Edge' (5-7.5L)	30-40cm(D)	5-7.5L	5.00	
36	Hebe White Gem' (5-7.5L)	40-50cm	5-7.5L	5.00	
64	Lavandula angustifolia 'Hidcote' (5-7.5L)	30-40cm	5-7.5L	5.00	
11	Lonitaea nitida 'Baggesen's Gold' (10L)	40-60cm	10L	2.00	
6	Lonitaea nitida 'Baggesen's Gold' (5-7.5L)	40-60cm	5-7.5L	4.00	
29	Philadelphus 'Beale Etoile' (5-7.5L)	40-60cm	5-7.5L	4.00	
5	Pinolia 'resein' 'Red Robin' (10L)	60-80cm	10L	2.00	
33	Santolnia chamaecyparissus 'Nana' (5-7.5L)	25-30cm	5-7.5L	6.00	
33	Skimmia japonica 'Rubella' (5-7.5L)	40-60cm	5-7.5L	4.00	
19	Skimmia x confusa 'Kew Green' (5-7.5L)	30-40cm	5-7.5L	4.00	
9	Spiraea japonica 'Goldflame' (5-7.5L)	40-60cm	5-7.5L	4.00	
10	Viburnum davidii (10L)	60-80cm	10L	3.00	
8	Viburnum davidii (5-7.5L)	30-40cm	5-7.5L	4.00	

All shrub material shall be first quality, sturdy, well rooted non-refrigerated stock with well branched heads and fibrous root systems. Shrubs shall be planted into 450mm good quality fibrous topsoil incorporating organic compost and slow release fertiliser in accordance with all good horticultural practice.

All plant material shall be a minimum of 2L pot size unless otherwise specified and conform to BS9336 Part 1 and BS #428. Finished beds shall be lightly forked over and dressed with 50mm coarse forest bark mulch.

TREE SCHEDULE				
SPECIES				
	Ht in m	3.0-3.5	3.5-4.0	4.0-4.5
	Girth in cm	10-12	12-14	14-16
Acer campestre (Ac)		1	1	-
Acer campestre 'Bisirk' (AcE)		7	1	9
Betula pendula (Bp)		2	-	-
Betula utilis var Jacquemontii (BuJ)		2	-	-
(multi-stemmed)		-	-	-
Carpinus betulus (Cb)		-	2	-
Carpinus betulus 'Frans Fontaine' (CbFF)		-	-	-
Pyrus betulae 'Chanticleer' (PcC)		2	-	10
Pyrus calleryana 'Dandridge' (PcD)		-	-	-
Pyrus calleryana 'Redspire' (PcR)		4	1	2
Sorbus aucuparia (Sau)		-	-	-
Sorbus Josephi Rock' (SJR)		1	-	1

All trees to have clear stems to 1.8m above ground level with well developed branching heads with a single, central leader and healthy, fibrous root systems.

Trees shall be planted into pits of an appropriate size to accommodate the root system without restriction, backfilled with a 3:1 topsoil:compost mix and shall be secured to a machine rounded stake using 1 no. tree tie with rubber spacer. Finished height of stake shall not exceed 1/3 height of staked tree above ground.

Foundation design of new buildings shall accommodate proposed tree planting in accordance with NHBC guidelines.

GRASS SEEDING




LOW MAINTENANCE GRASS MIX

100mm depth of topsoil complying with BS3882 to be spread to area.

Pre-seed fertiliser to be applied at 50g/m². Soil to be cultivated using a disc harrow or rotovator, to 50mm depth then further cultivated and rolled to produce a firm seed bed.

Low maintenance grass seed mix such as Geminal Seeds A22 mix to be sown at 35g/m² to the rear gardens of properties and along the mown margin to POS A.

		Sue Farmer BA MAUD MA Landscape Architect	
Weighting hill Waterside Road Denby Dale Huddersfield HD8 8QJ Telephone 0484 886161 Fax 0484 866666 email info@fdalandscape.co.uk www.fdalandscape.co.uk		client Duchy Homes	
		project Residential Development	
		MOUNT VERNON ROAD WORSBOROUGH	
drawing title LANDSCAPE DETAILS Shrub Beds S1-S18			
scale 1:200	date Dec 20	drawn by SEL	drawing no R/24

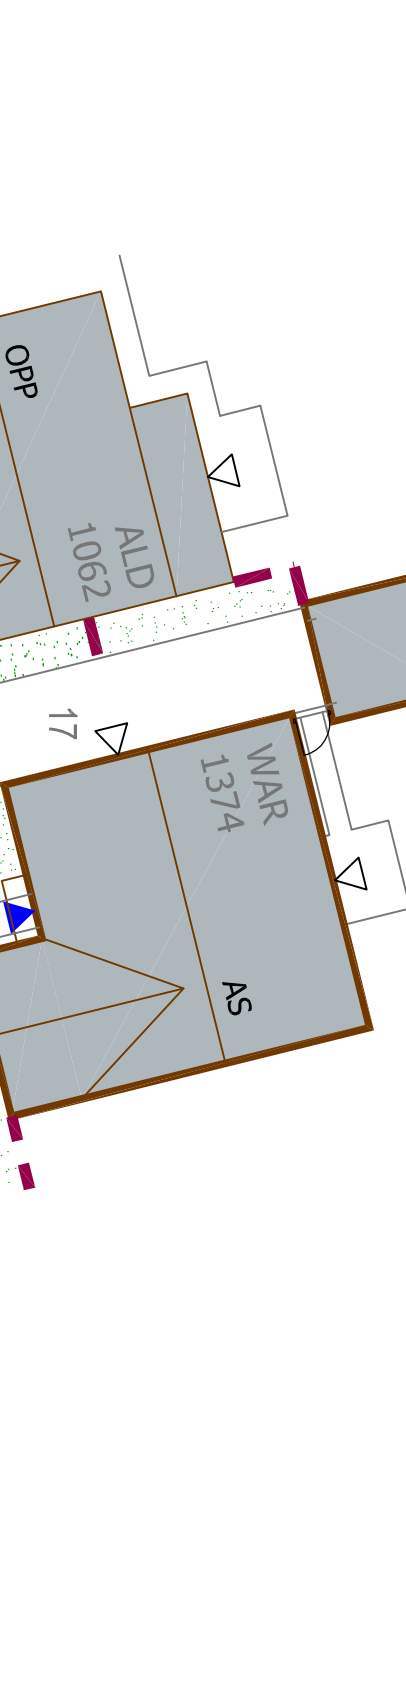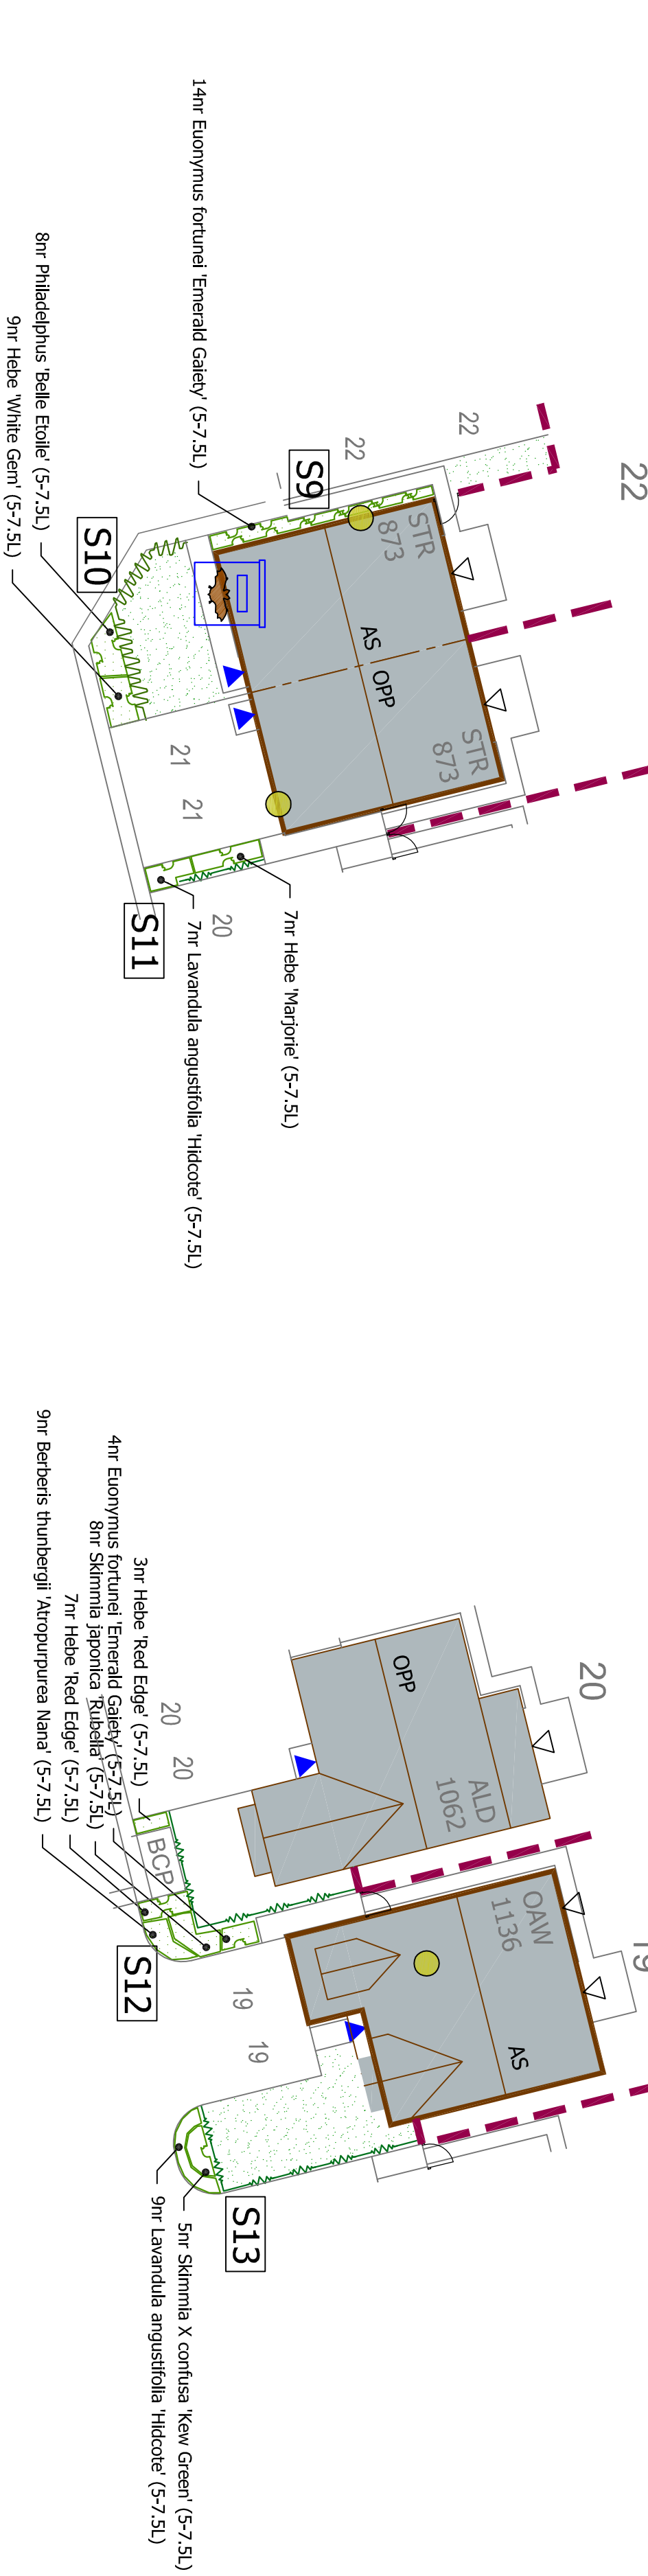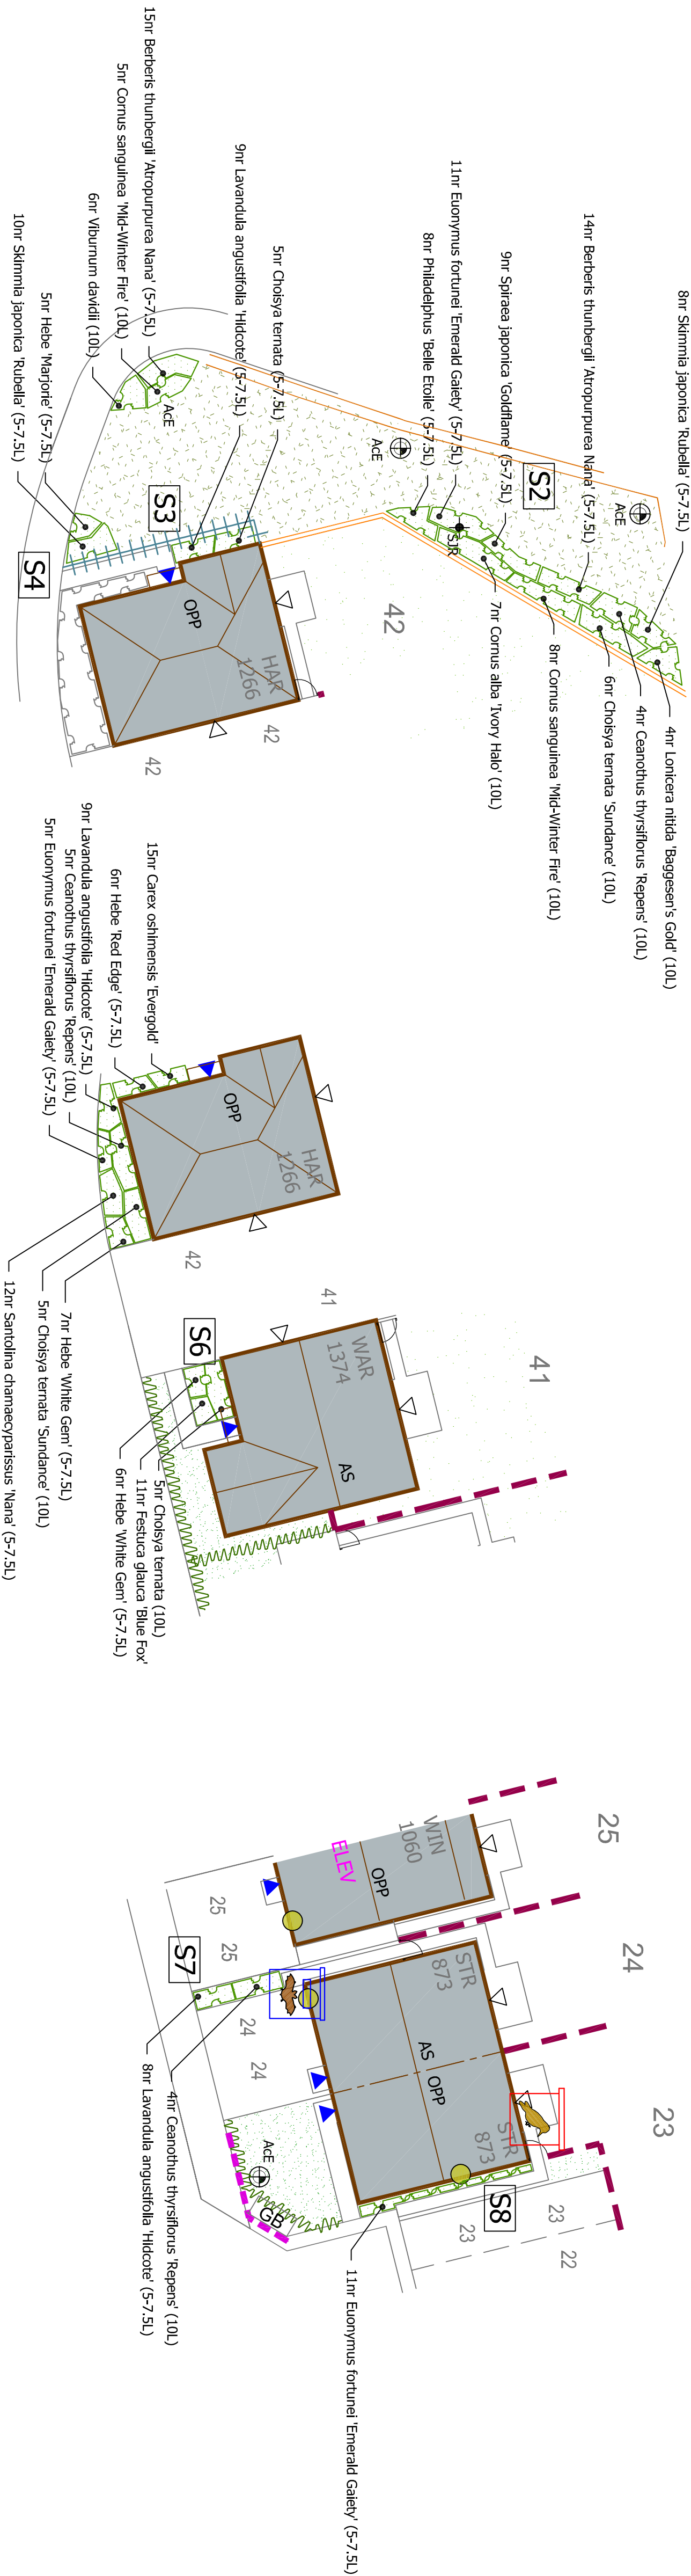

NATIVE PLANTING

NATIVE SHRUB MIX SCHEDULE

Nr	Name	Height/cm	Age	Root	Pot/L
4	Cornus sanguinea	60-80cm	1/1		
4	Cornus axillaris	60-80cm	1/1		
2	Ilex aquifolium	60-80cm	1/1	C	3L
4	Prunus spinosa	60-80cm	1/1		
2	Rosa arvensis	50-60cm	1/1		
4	Viburnum opulus	60-80cm	1/1		

Native species shall be planted into 450mm depth, good quality clean topsoil incorporating organic compost and slow release fertiliser, over un-compacted sub-grade. Prior to planting all bareroot plant stock shall be dipped into a suitable mychorrizal plant dip in accordance with the manufacturers recommendations. Plants shall be planted in groups of 3-11 of a single species with the taller growing species to the back of the areas of the areas and the lower growing species to the edges of the areas. Planted areas to be mulched after planting with coarse grade forest mulch to a uniform depth of 50mm.