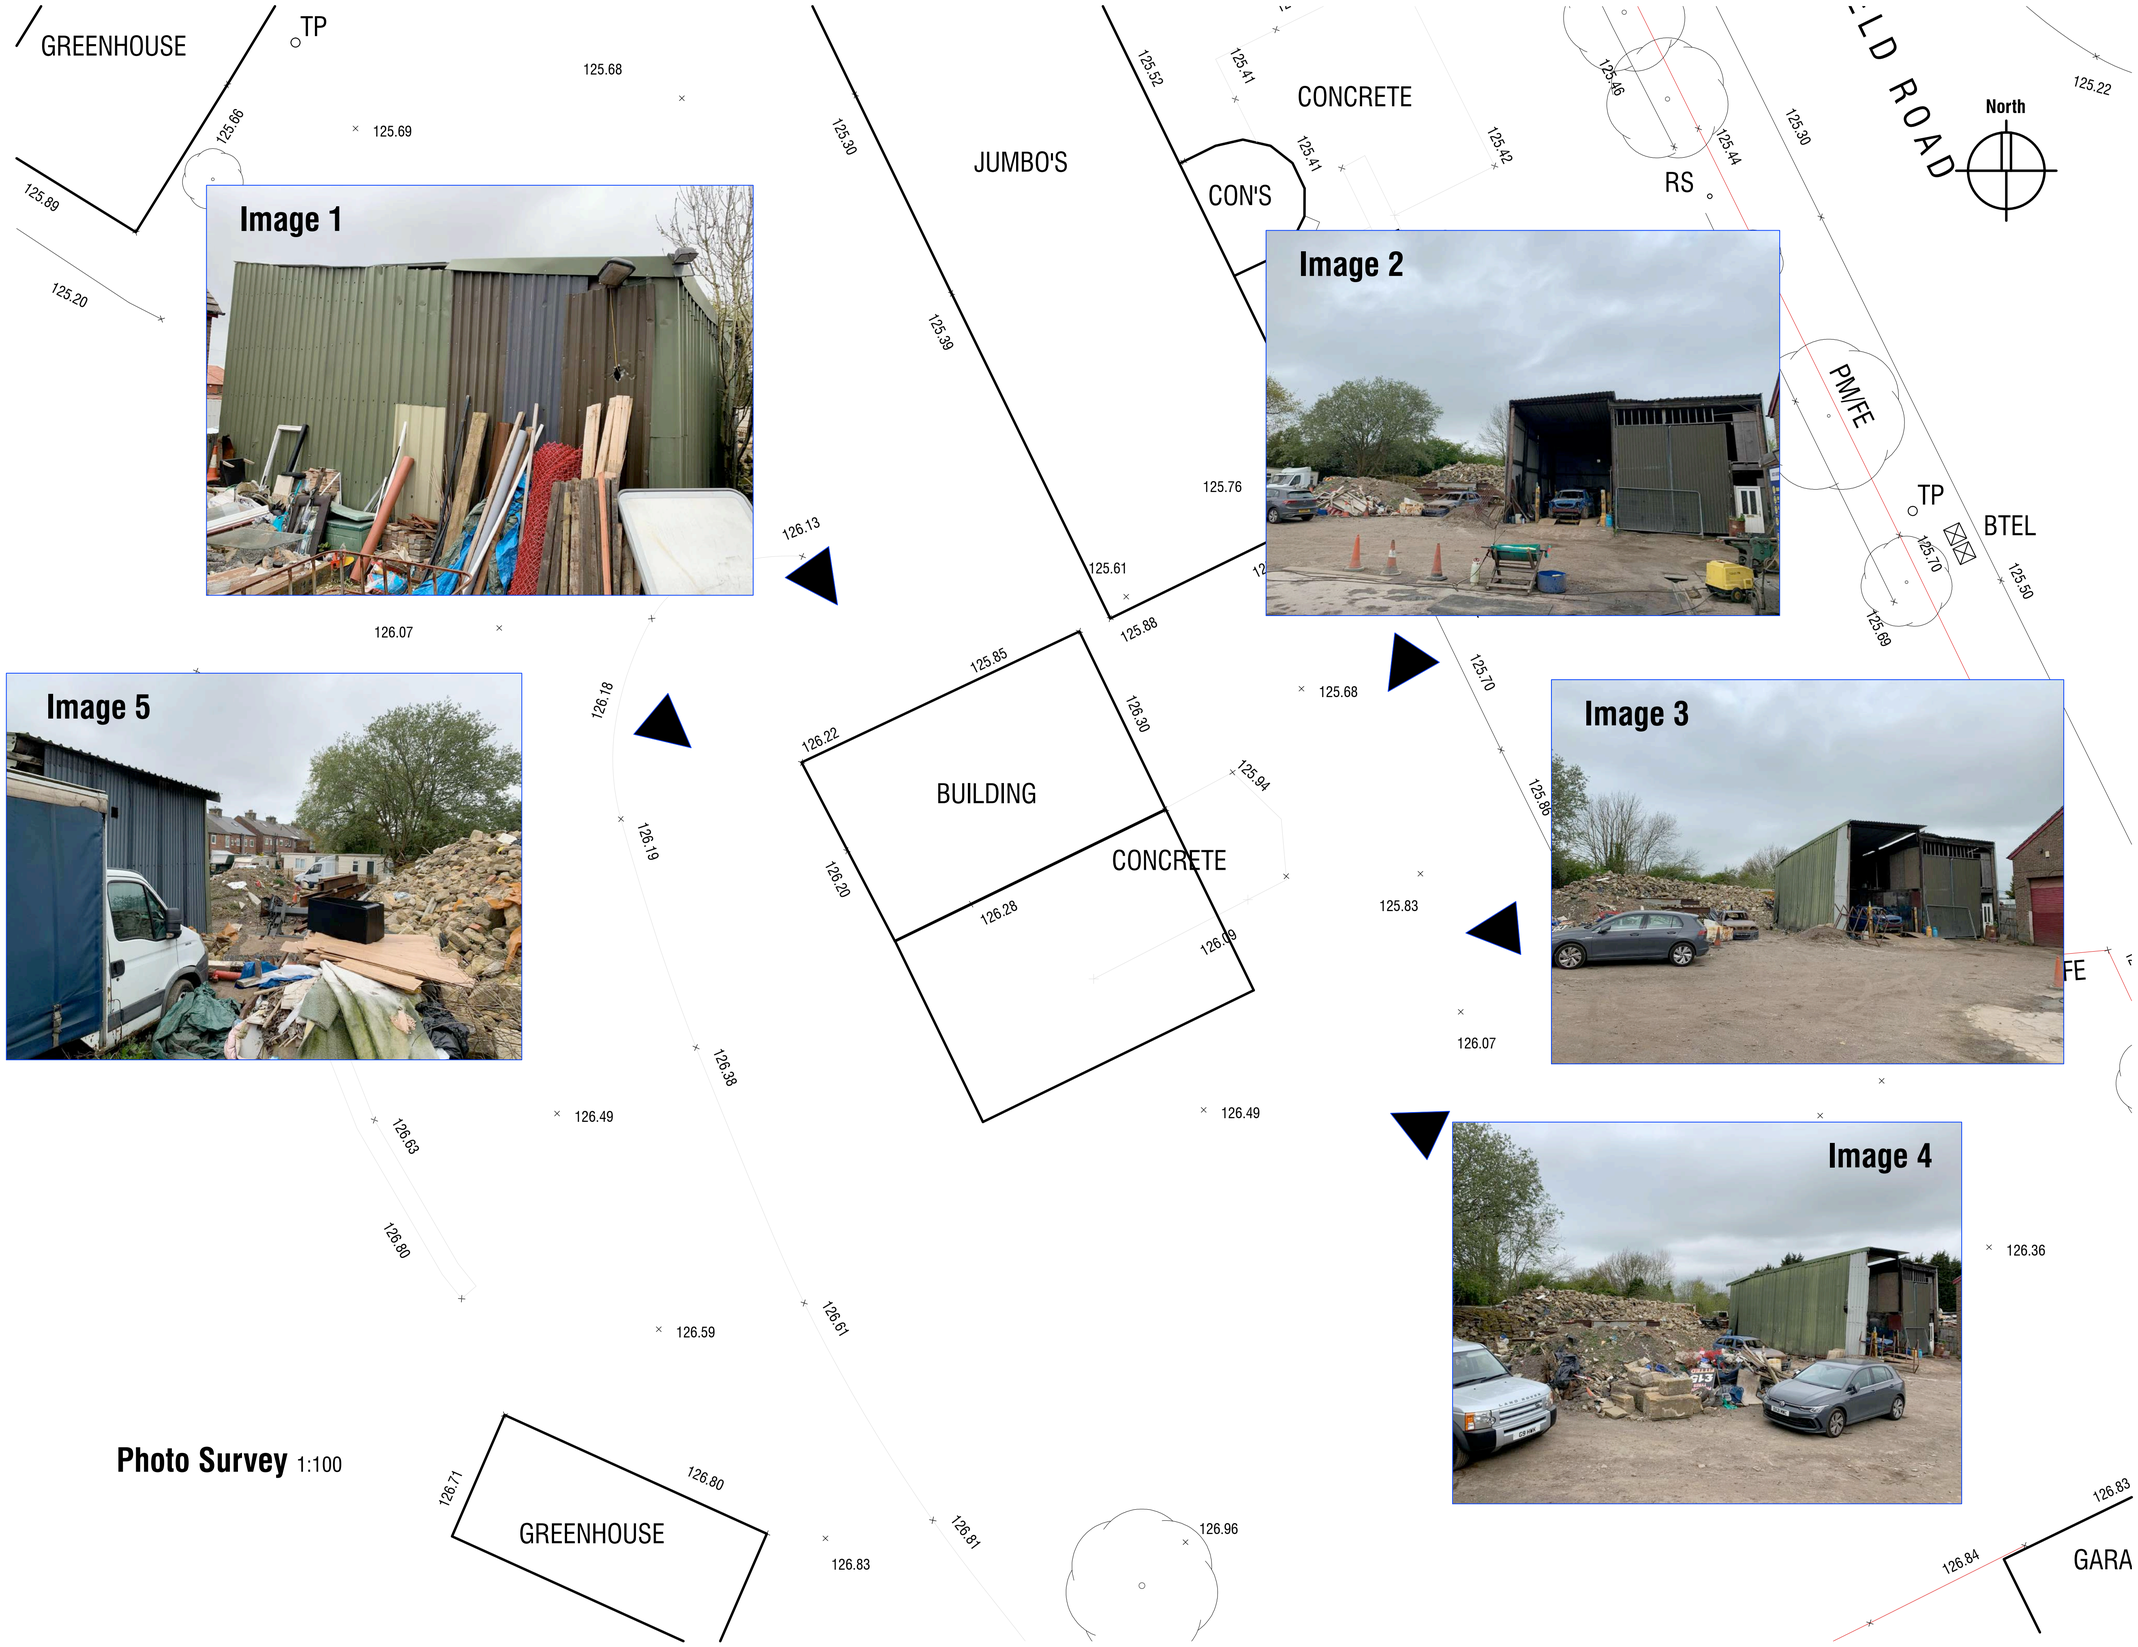

Photo Survey 1:100

Status:	**PROPOSAL**
	All dimensions in millimeters unless otherwise stated. Dimensions for setting out in existing buildings are to be checked and verified on site.
Client:	Jumbo Self Drive Ltd
Site Address:	2A Sheffield Road, Birdwell, Barnsley, S70 5UZ
Drawing:	Photo Survey
Scale:	As Shown@A1
Project No.:	20 007
Date:	SEP 2020
Revision:	-

ZYDESIGN