

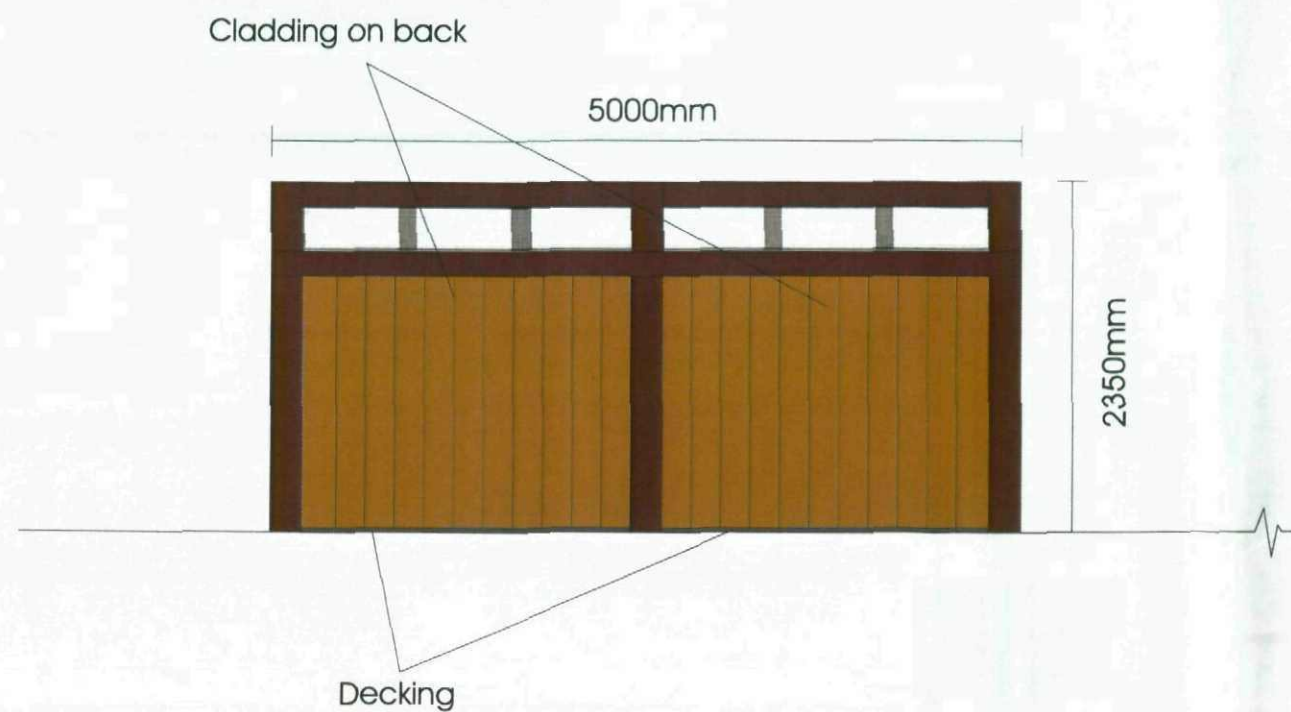


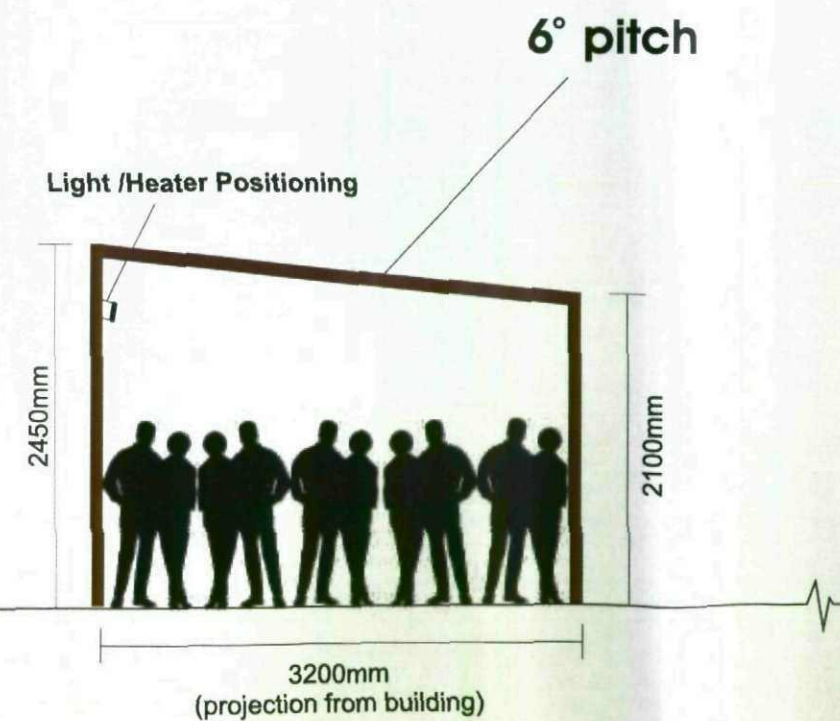

ITEM A. 1No. timber structure with back to be cladded with vertical wooden slats, as will the left hand side. The roof will be made up of 5No. 1metre panels of polycarbonate 1 front support post in the middle as shown below. It will also have a 6° pitch

Size: 5000mm wide x 3200mm projection

Please Note: 2No. heaters and 3No. lights required.

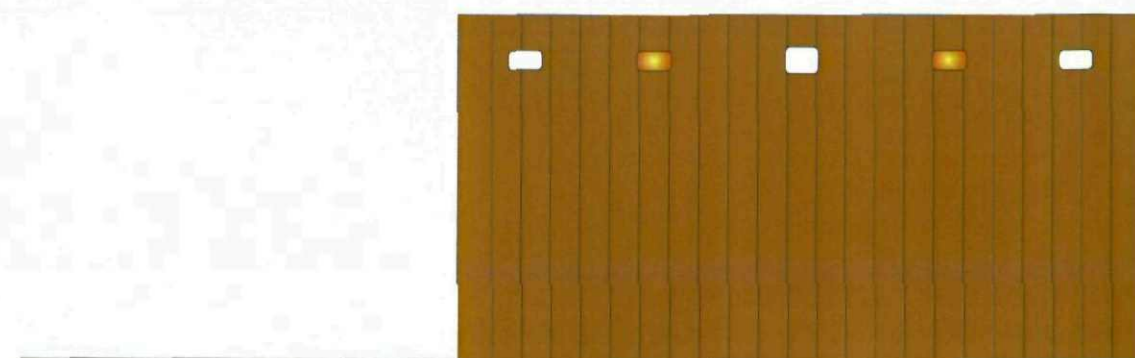

inn-fresco Newmarket Approach, Leeds LS9 9RJ (operating division of Omega Signs Ltd)

telephone 0870 803 0199

fax 0113 249 2228

email info@inn-fresco.co.uk

website www.inn-fresco.co.uk

inn-fresco
OUTDOOR SOLUTIONS

This drawing is the property of inn-fresco and must not be passed to third parties without prior consent. Any unauthorised use of this drawing will result in a design fee being charged.

Letter styles

Title

Spencers Arms

Scale

Date

19-04-08

Drawing No.

80910v01

Artwork

Client

Punch

1:50

Drawn by

R Webster

Issue No.

2

Address


Barnsley

Approved by

C Thewlis


Sheet

1

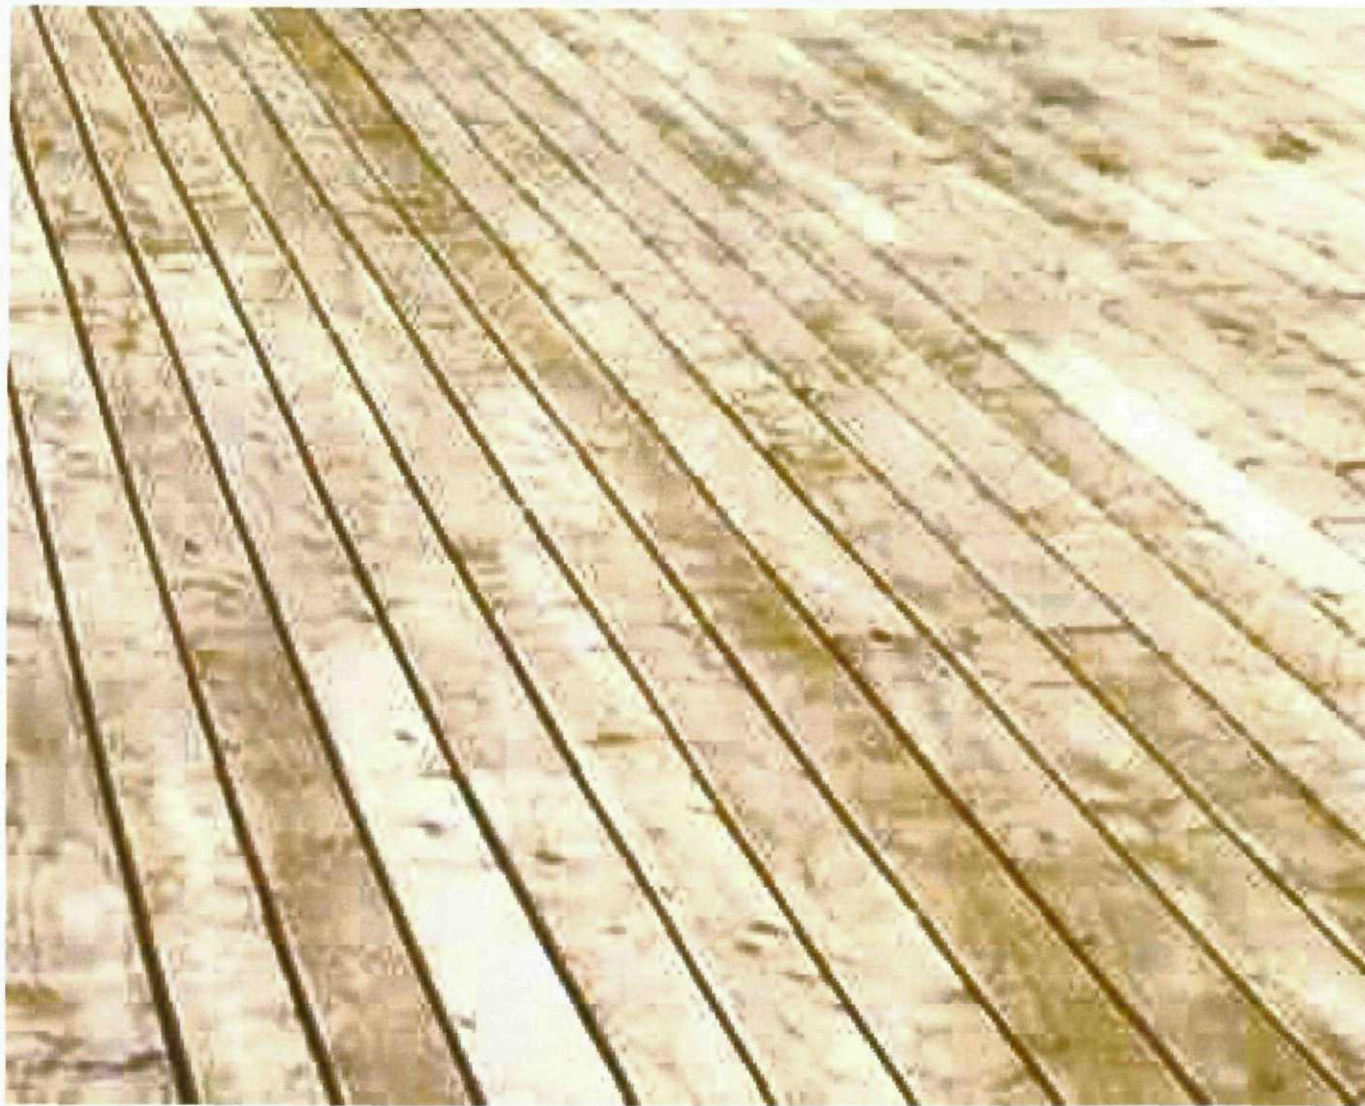

Decking Images

ITEM B. 1No. decking to be applied inside area of structure.
Size to be 5000mm wide x 3200mm to cover the floor inside construction

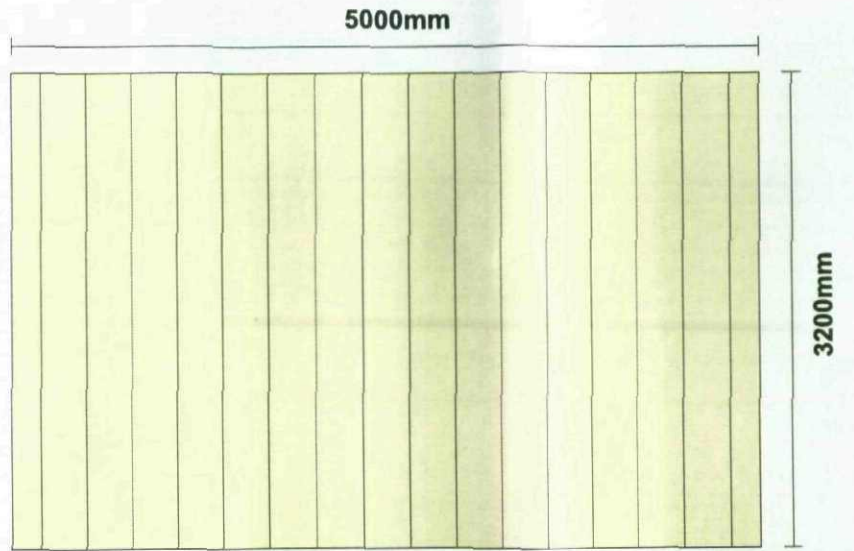



Existing Site Photos

New Proposed Design



inn-fresco Newmarket Approach, Leeds LS9 0RJ (operating division of Omega Signs Ltd)

telephone 0870 803 0199

fax 0113 249 2228

email info@inn-fresco.co.uk

website www.inn-fresco.co.uk

inn-fresco
OUTDOOR SOLUTIONS

This drawing is the property of inn-fresco and must not be passed to third parties without prior consent. Any unauthorized use of this drawing will result in a design fee being charged.

Letter styles

Title

Spencers Arms

Scale

Date

19-04-08

Drawing No. 80910v01

Artwork

Client

Punch

NTS

Drawn by

R Webster

Issue No. 2

Address


Barnsley

Approved by

C Thewlis

Sheet 3

Elevation Drawings

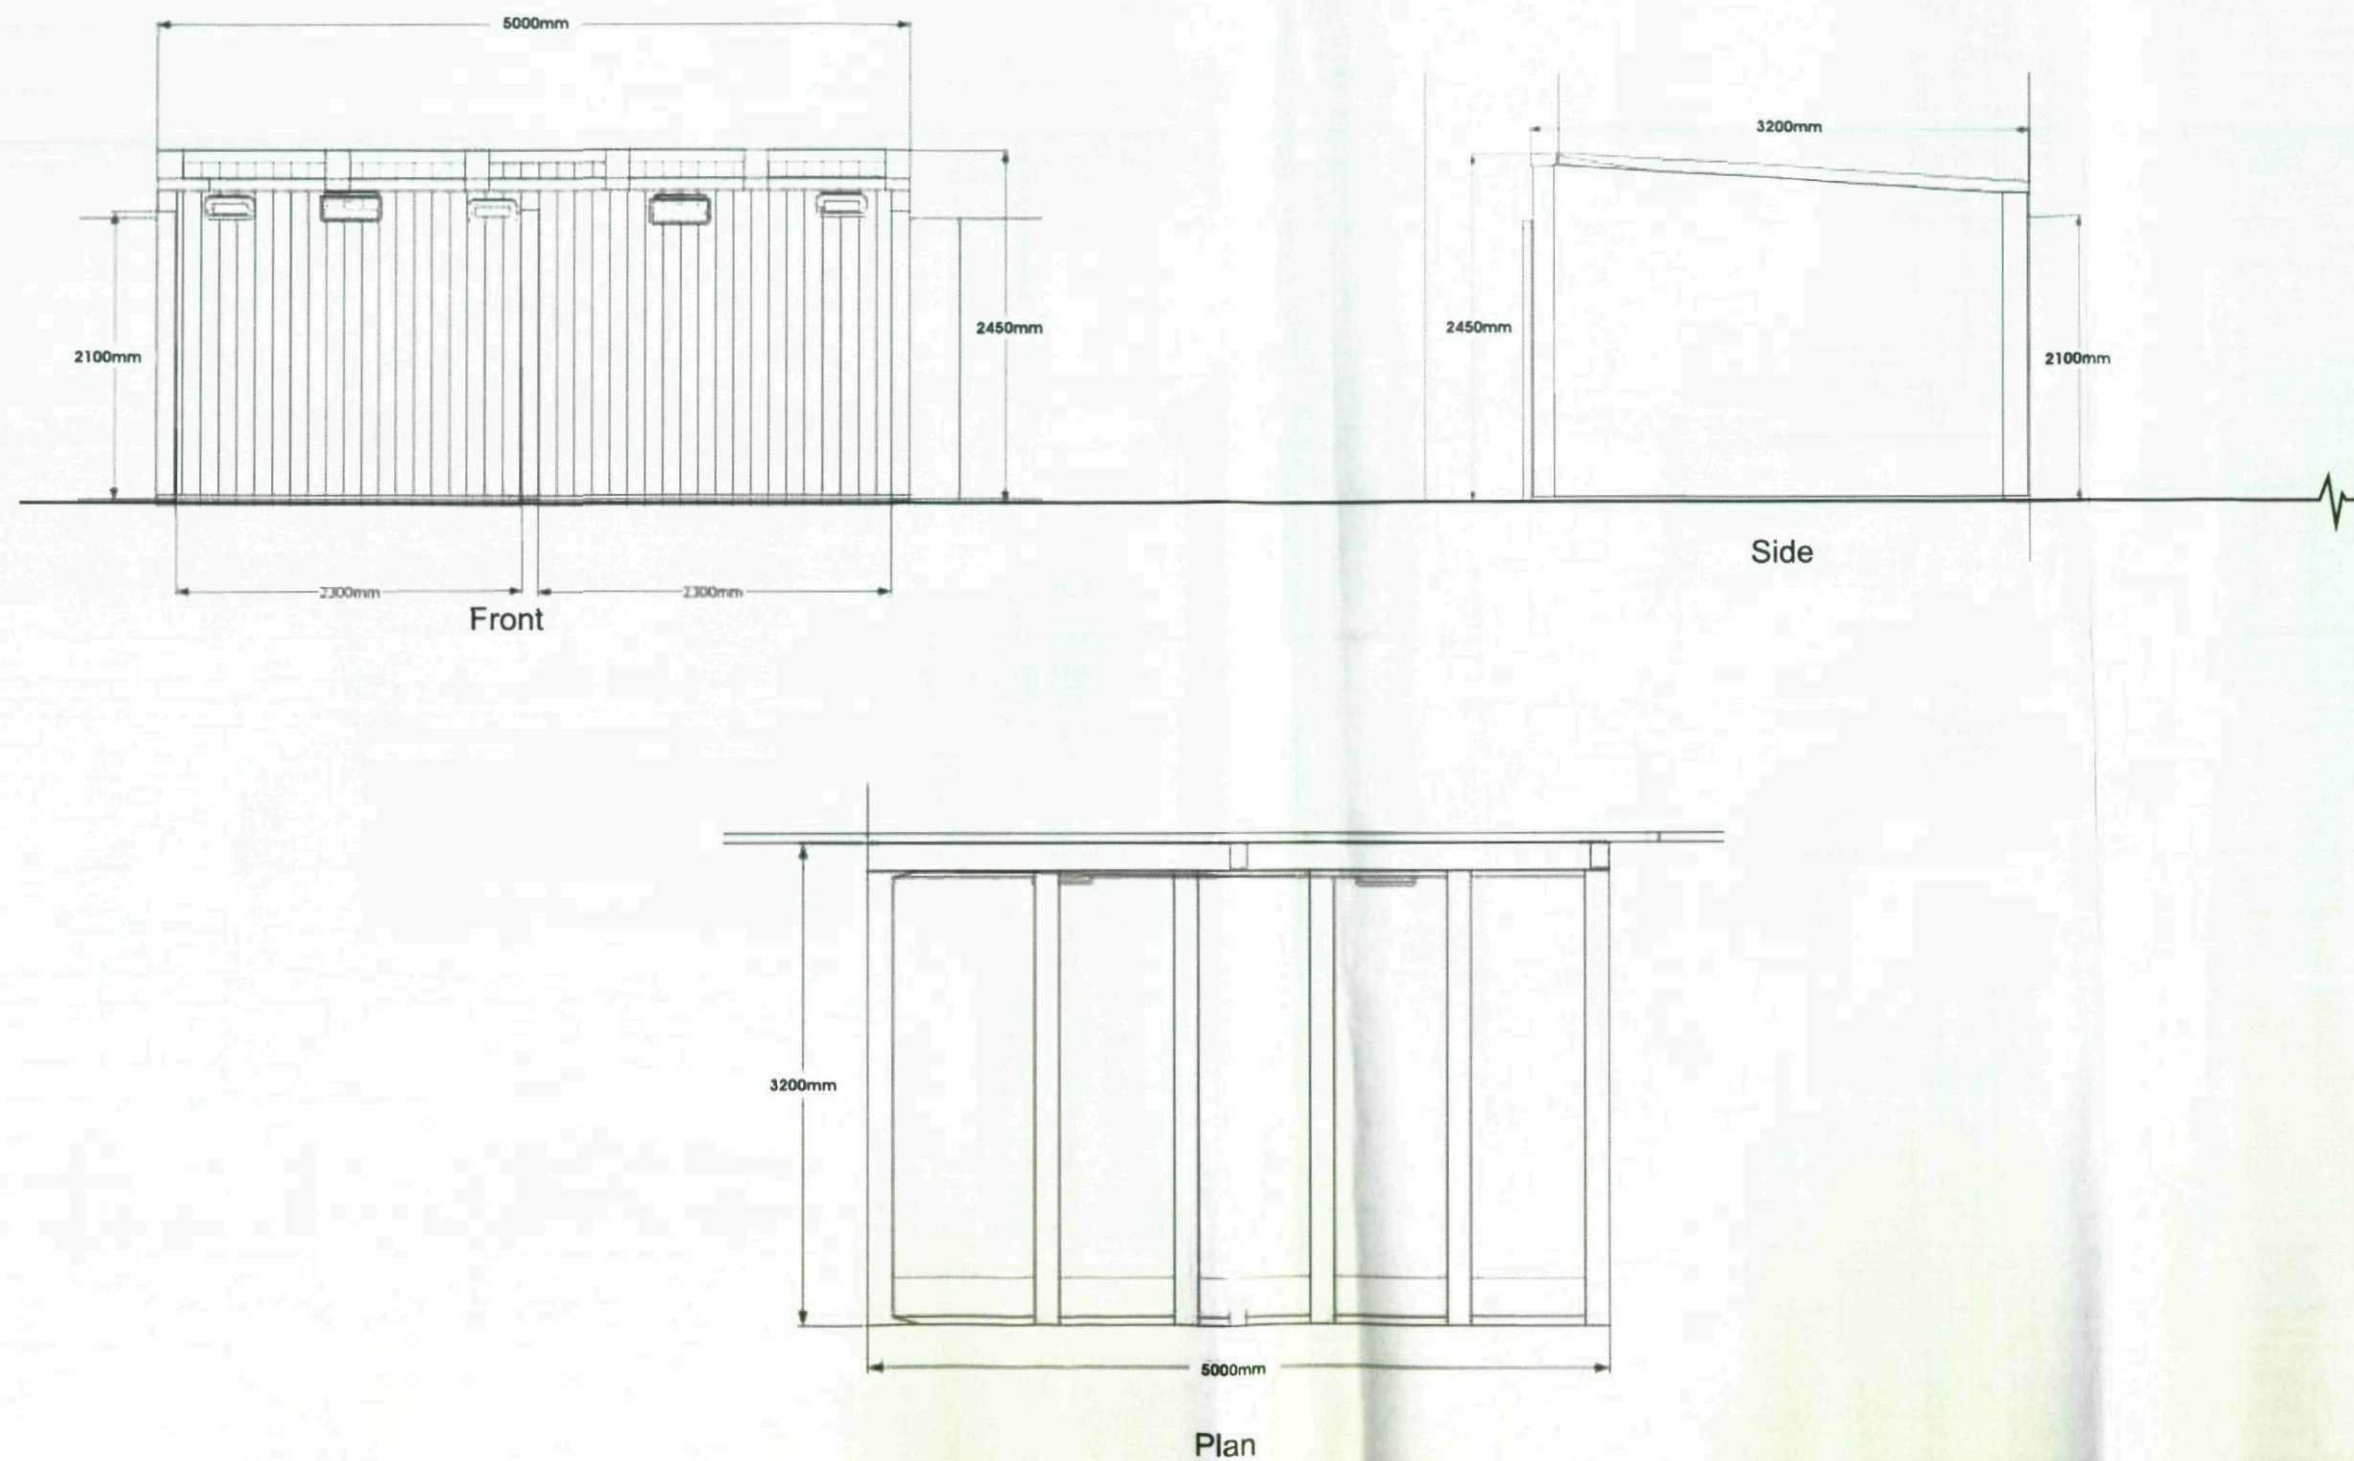

inn-fresco Newmarket Approach, Leeds LS9 0RJ (operating division of Omega Signs Ltd)

telephone 0870 803 0199

fax 0113 249 2228

email info@inn-fresco.co.uk

website www.inn-fresco.co.uk

inn-fresco
OUTDOOR SOLUTIONS

This drawing is the property of inn-fresco and must not be passed to third parties without prior consent. Any unauthorised use of this drawing will result in a design fee being charged.

Letter styles

Title

Spencers Arms

Scale

Date

19-04-08

Drawing No.

80910v01

Artwork

Client

Punch

1:50

Drawn by

R Webster

Issue No.

2

Address


Barnsley

Approved by

C Thewlis

Sheet

4

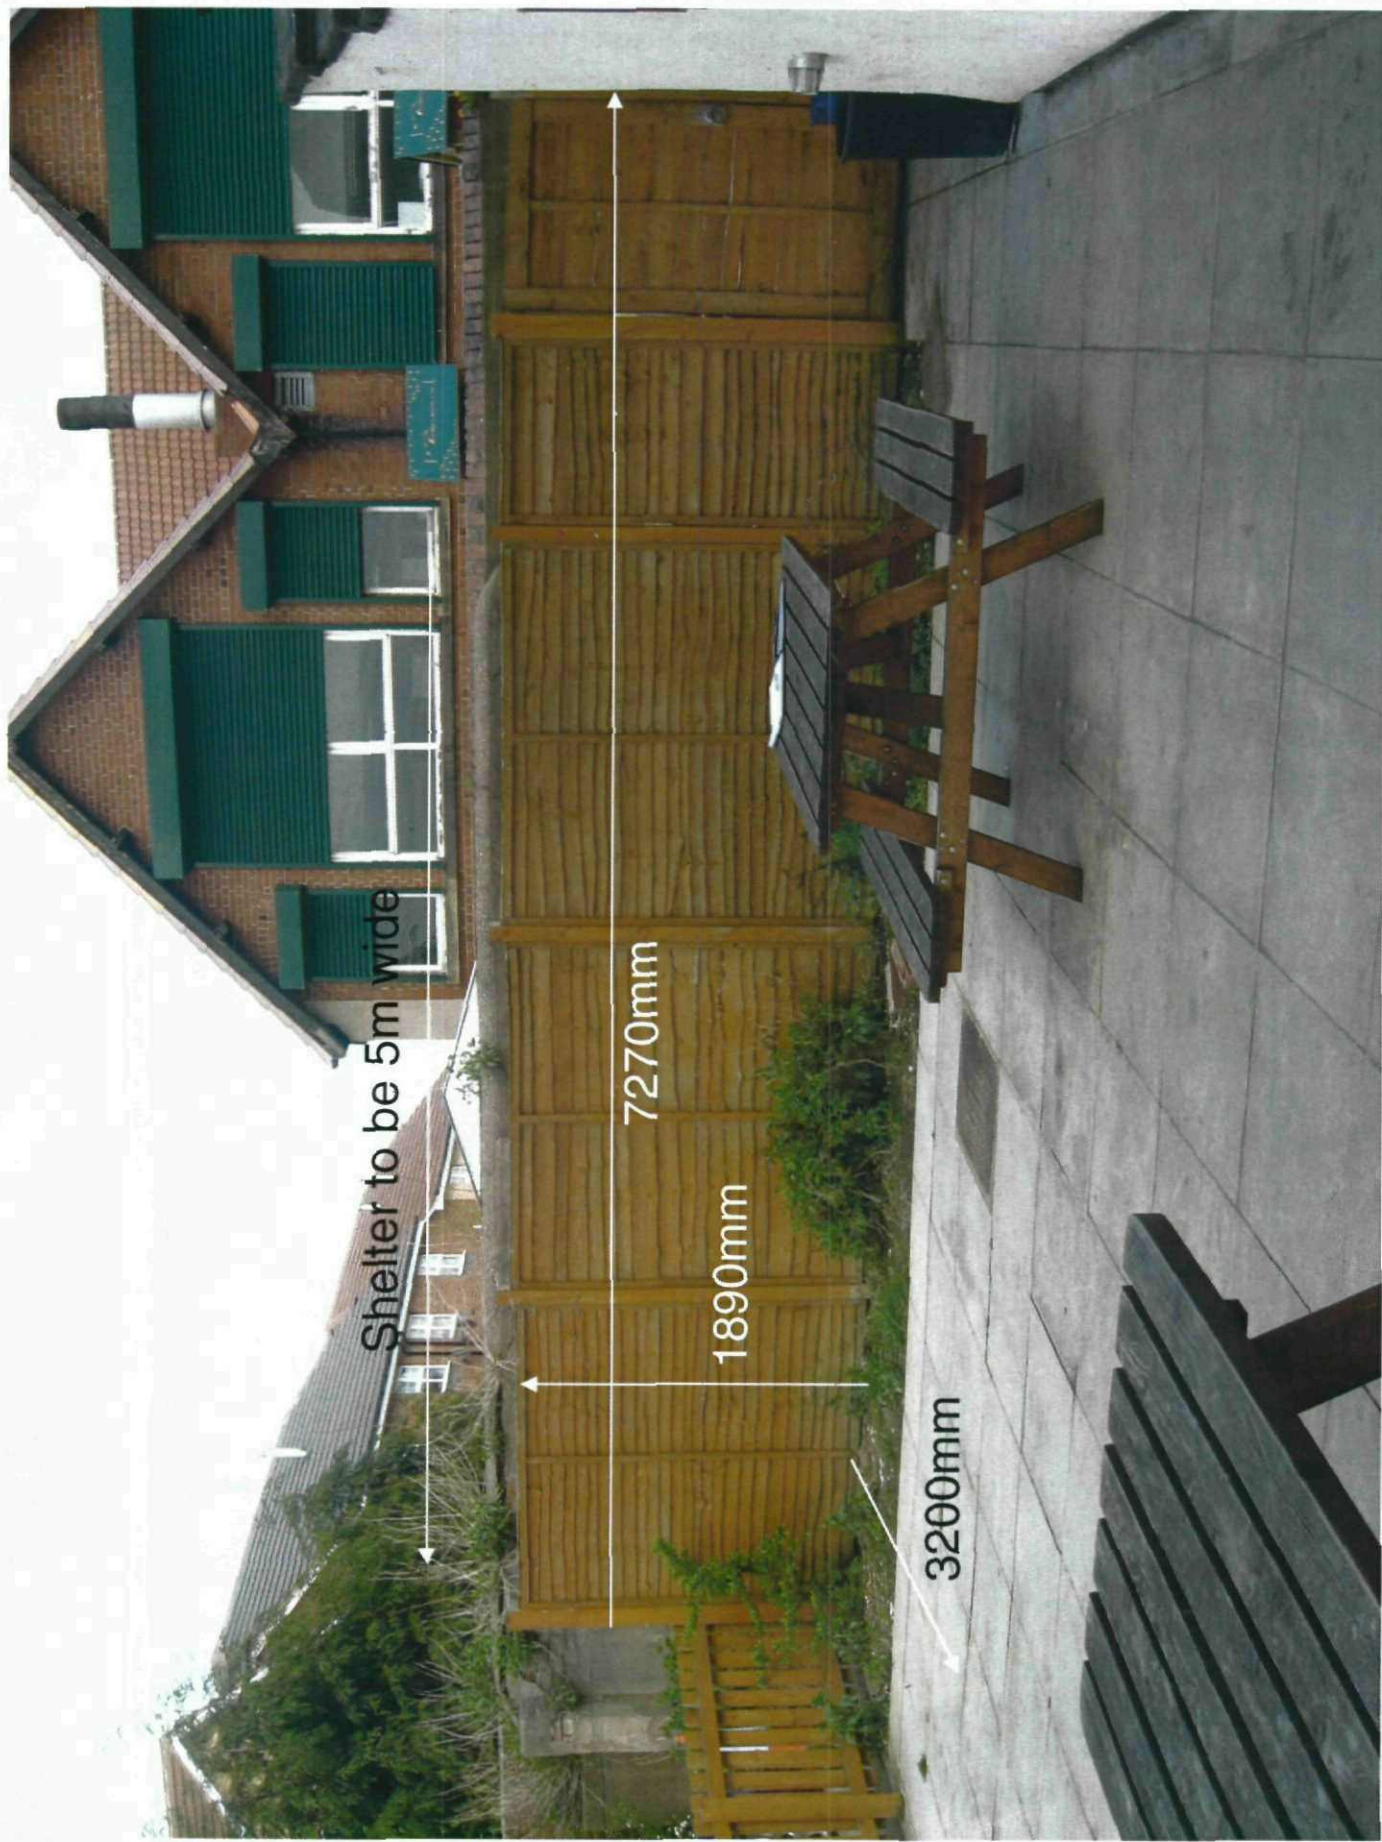

Shelter to be 5m wide

7270mm

1890mm

3200mm