
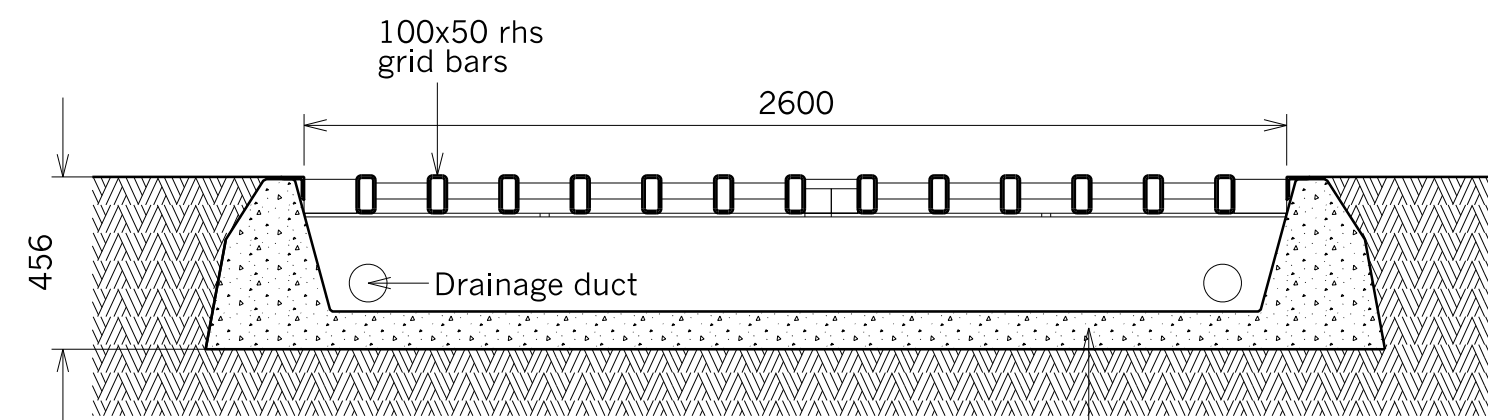


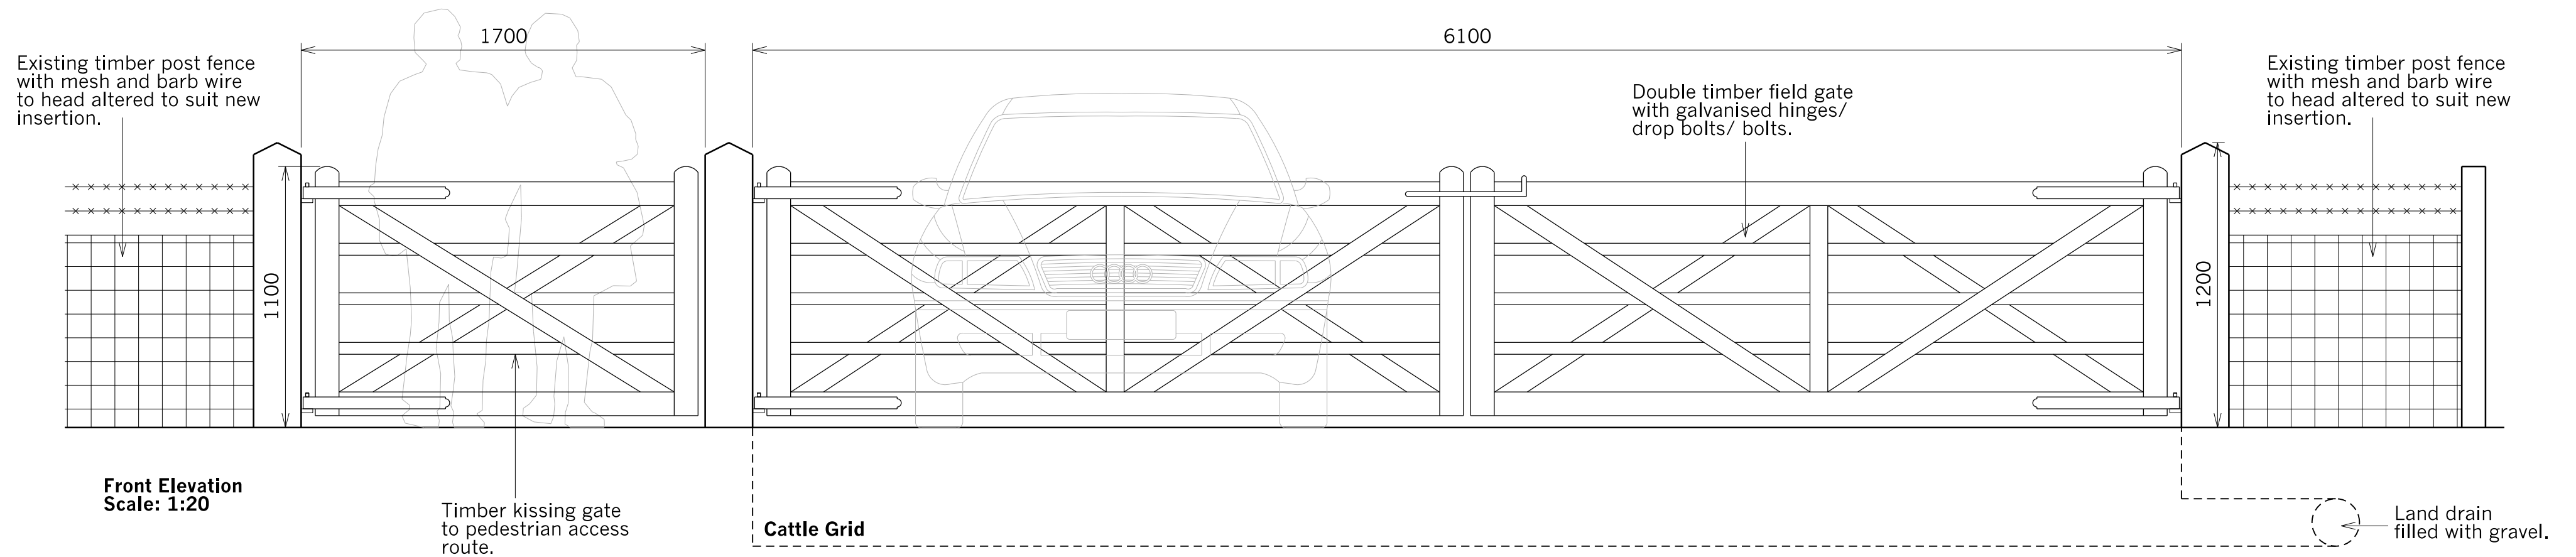

Section A-A Through Cattle Grid
Scale: 1:20

Concrete base sections combined to create base for insertion of galvanised steel cattle grid.

Netpave 50 with gravel infill to areas shown hatched.

Key Plan
Scale: 1:50


2no. timber kissing gates with galvanised accessories.

Heavy duty galvanised steel grid set into precast concrete sections.


Hedgehog ramped access to allow for escape.

Drainage ducts to side walls to allow for connection of land drains.

New timber fence to match fence to existing boundary. No barb wire to head due to it being a pedestrian route.

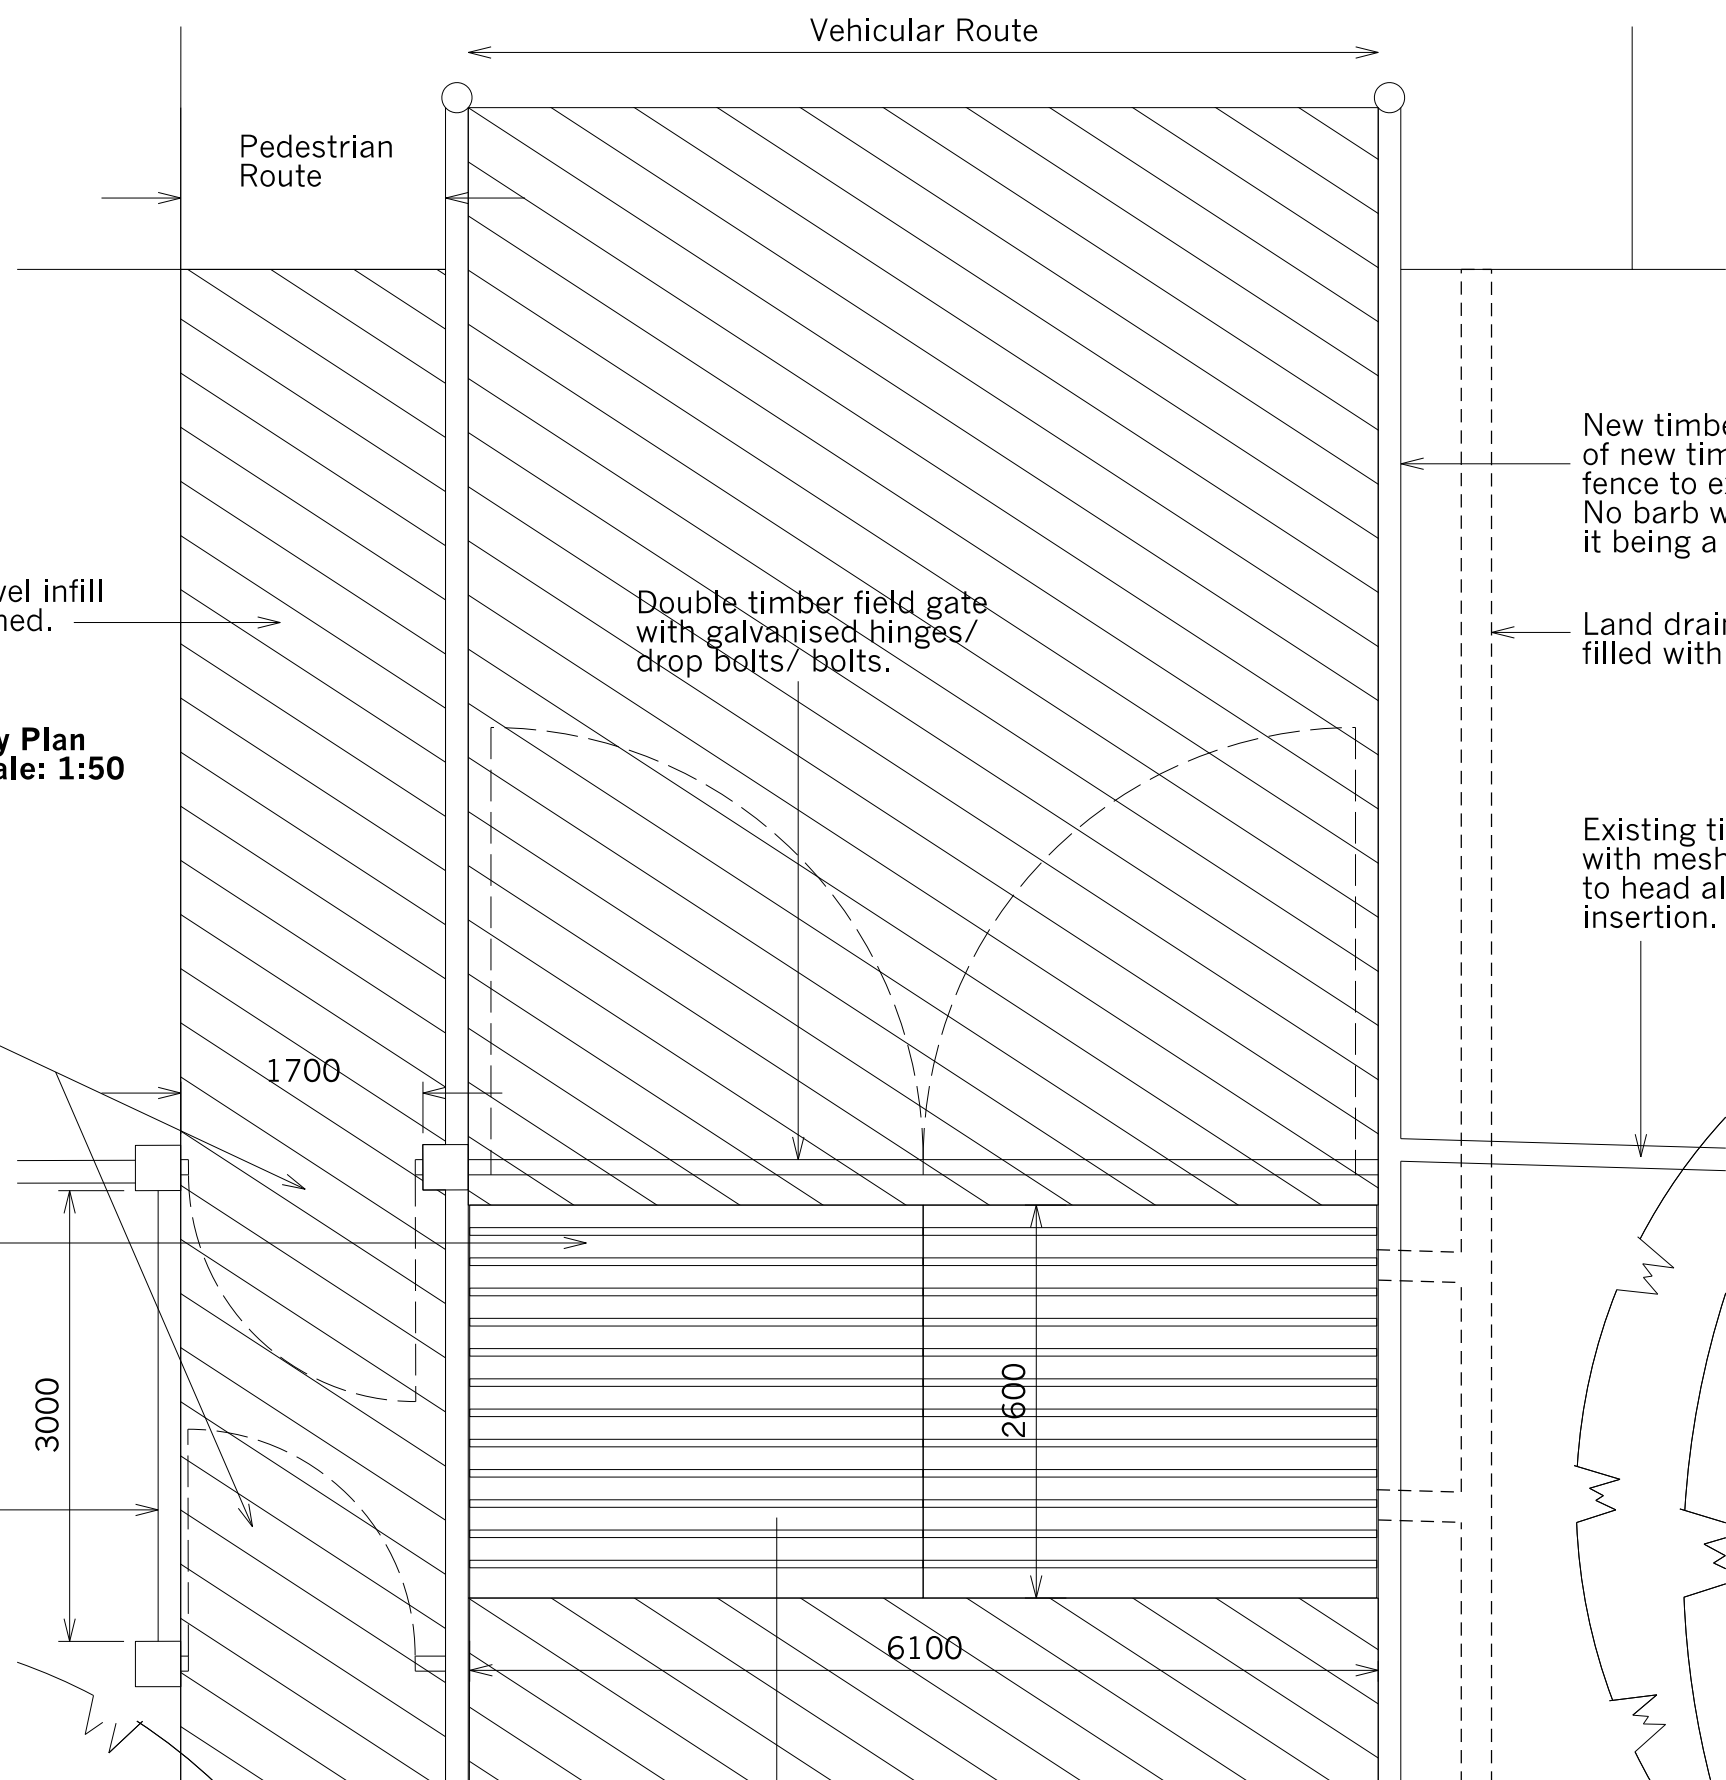

A

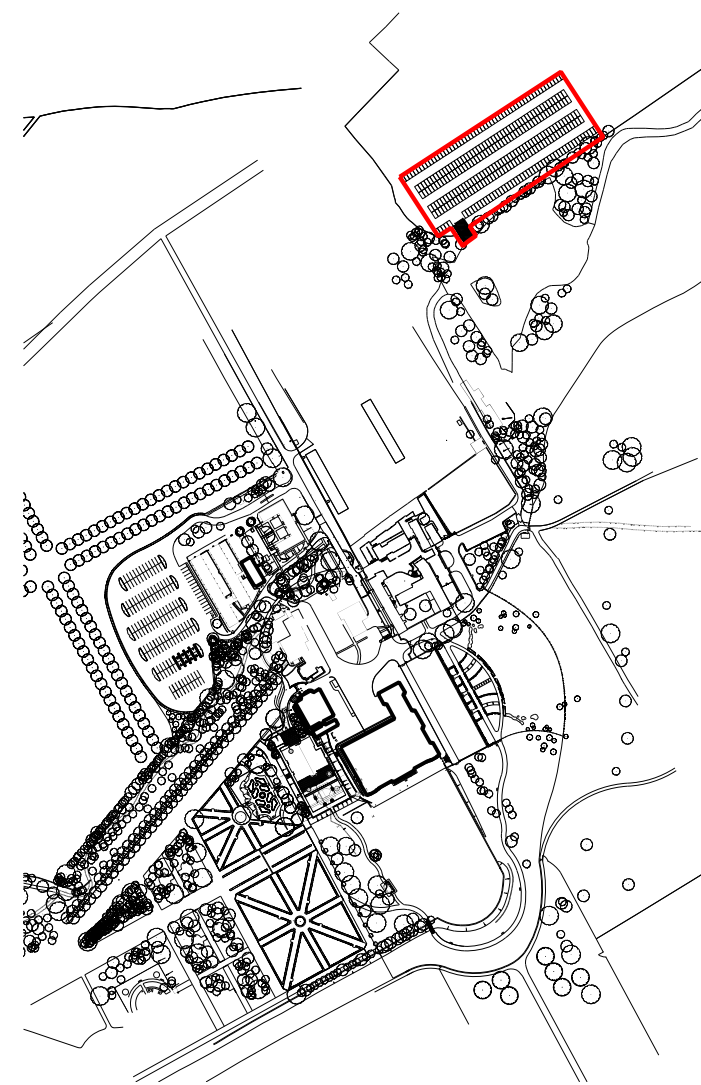

Location Plan
Scale: 1:5000

Wentworth Castle
Conservatory

Access Gate into Overspill Carpark

Drwg. No: 7090 (94)010
Date: Jan' 2019
Scale: 1:20/ 1:50/ 1:5000
Rev:
Checked by: nc

buttress fuller alsop williams · architects

31-33 Princess Street, Manchester, M2 4BF · telephone + 44 (0)161 236 3303
fax + 44(0)161 236 3603 · web site: www.bfaw.co.uk · email: contact@bfaw.co.uk
Buttress Fuller Alsop Williams Ltd is Registered in England and Wales: 5363573