


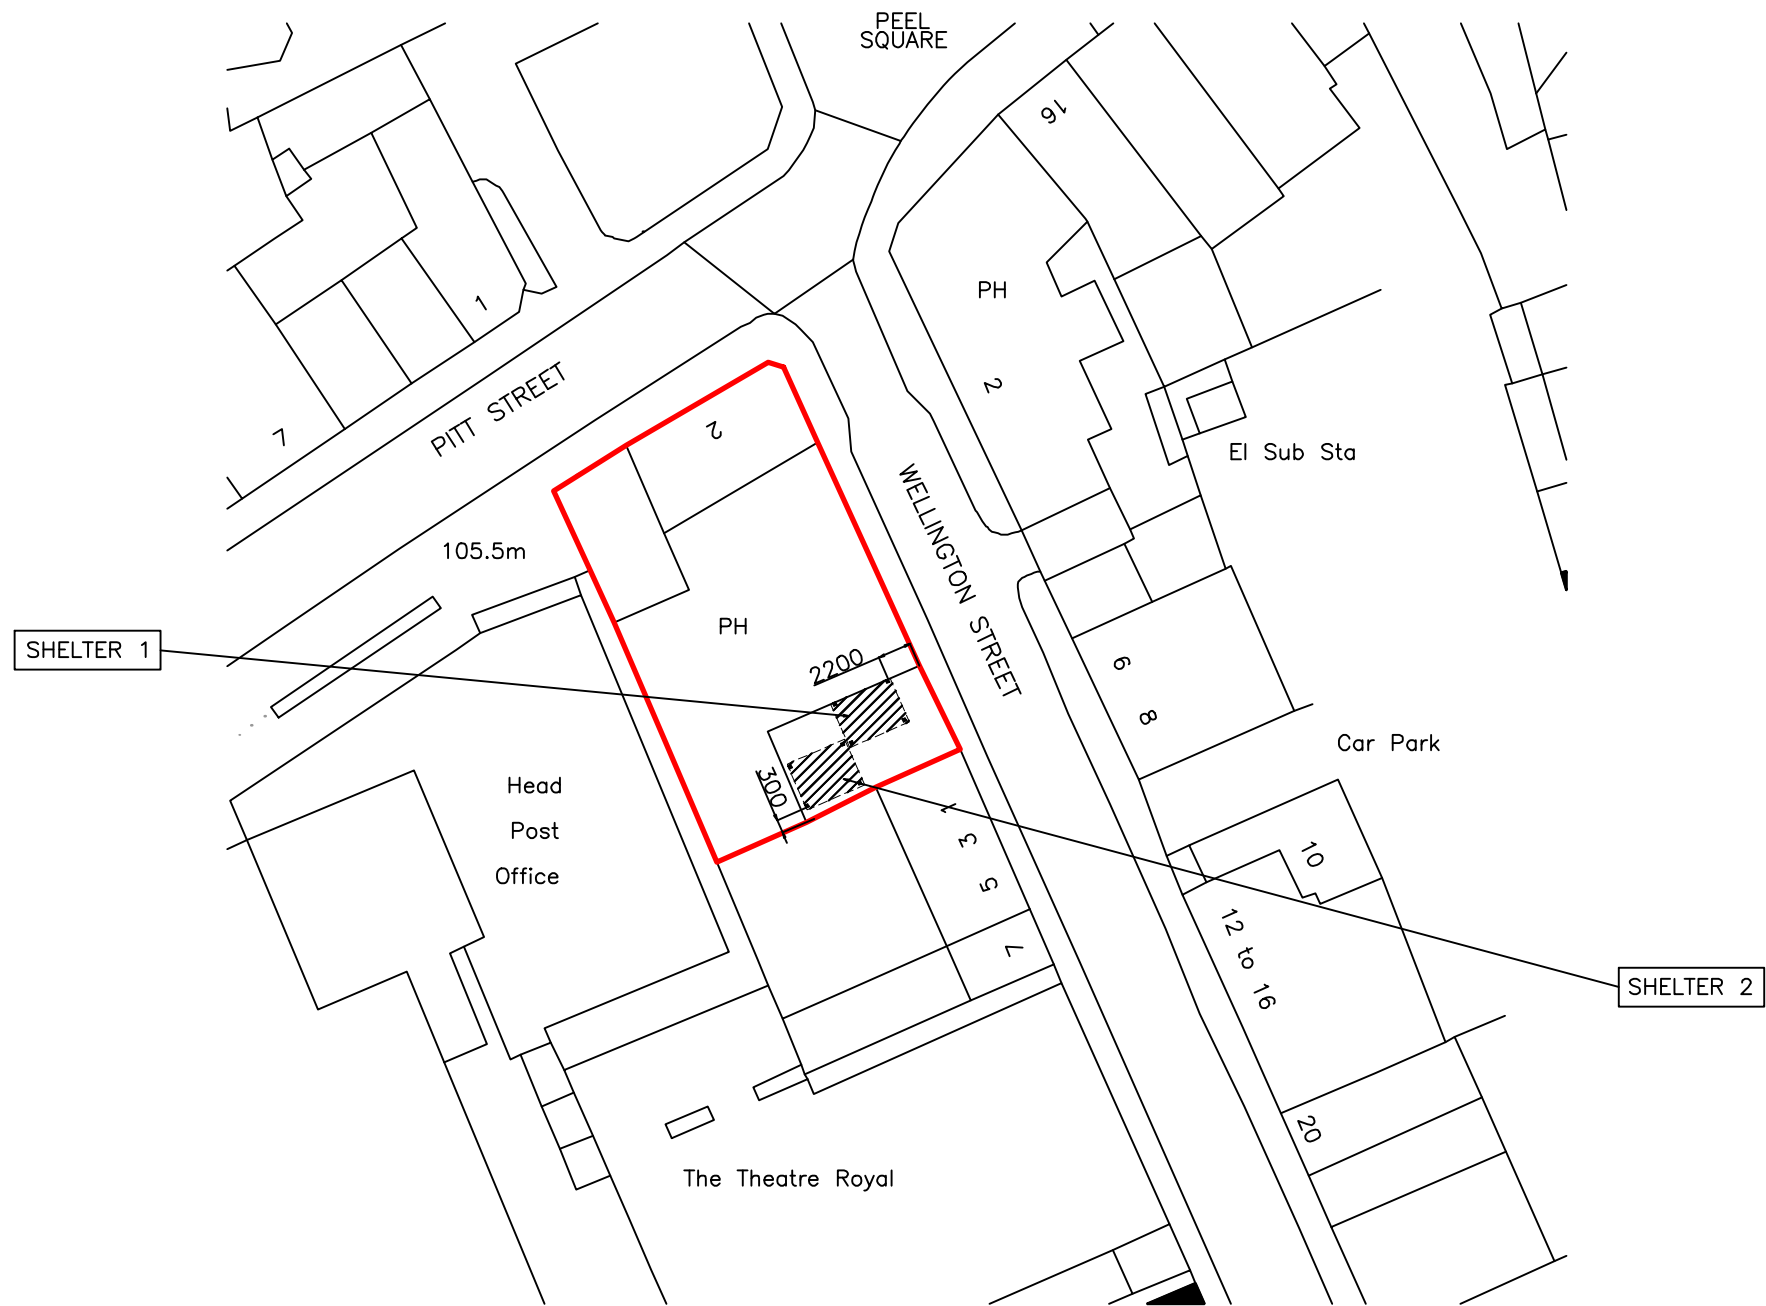

BLOCK PLAN @ 1:500 (NORTH UP)
CHENNELLS
1 WELLINGTON STREET
BARNSELY
S70 1SS

CLIENT:	AMBER TAVERNS
PROJECT:	CHENNELLS 1 WELLINGTON STREET BARNSELY S70 1SS
TITLE:	BLOCK PLAN
SHEET/SCALE:	A3 @ 1:500
DATE:	NOVEMBER 2012
DRAWER NUMBER:	110701/BP

INNEX DESIGN LIMITED
ARCHITECTURE & INTERIOR DESIGN

11 Palmyra Square South
The Cultural Quarter
Warrington
Cheshire
WA1 1BL
T: 01925 630361
F: 01925 413064
E: enquiries@innexdesign.co.uk
W: www.innexdesign.co.uk

