EXISTING



FRONT ELEVATION
Scale 1:100

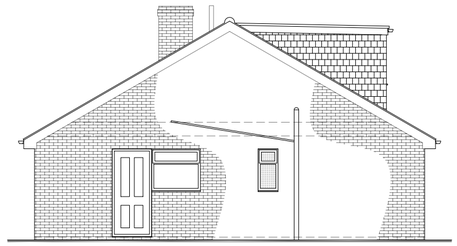

SIDE ELEVATION (R)
Scale 1:100

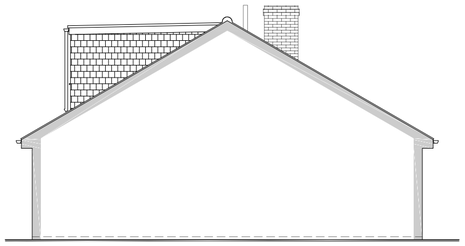

SIDE ELEVATION (L)
Scale 1:100

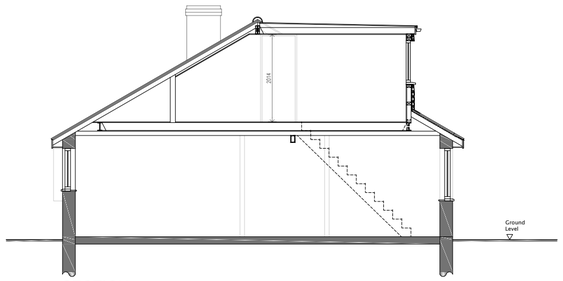

SECTION
Scale 1:100

PROPOSED



FRONT ELEVATION
Scale 1:100



SIDE ELEVATION (R)
Scale 1:100

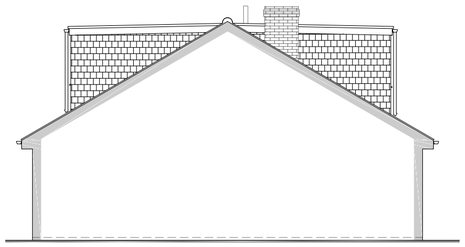

SIDE ELEVATION (L)
Scale 1:100

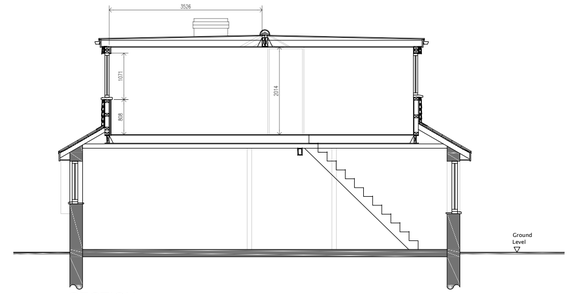

SECTION
Scale 1:100

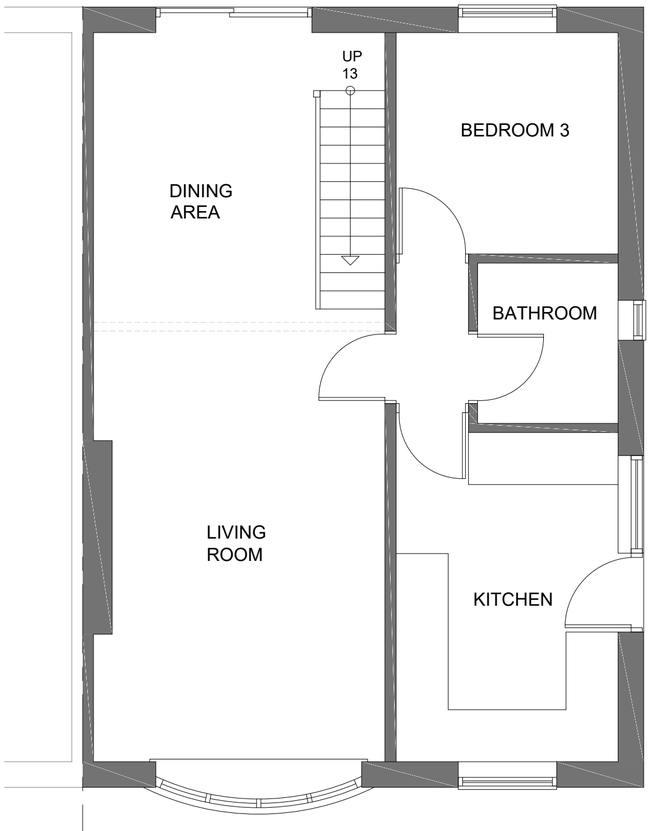

GROUND FLOOR PLAN
Scale 1:50

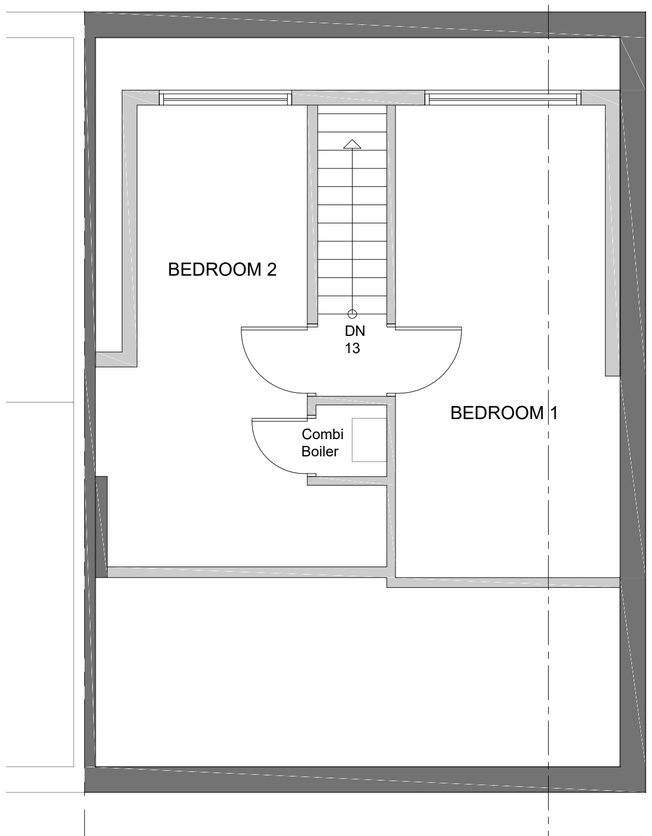

EXISTING ATTIC FLOOR PLAN
Scale 1:50

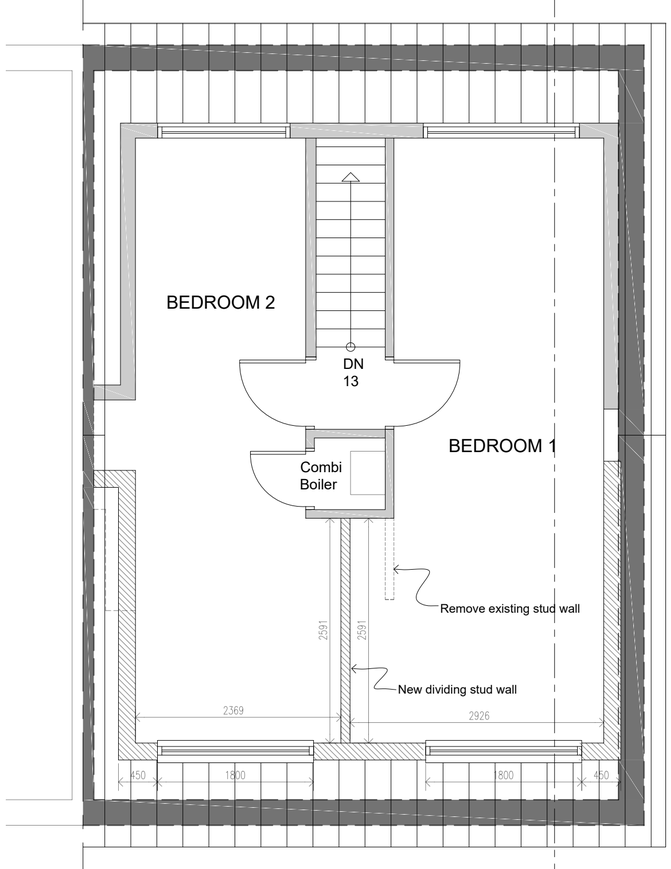

PROPOSED ATTIC FLOOR PLAN
Scale 1:50

Notes:

DORMER CONSTRUCTION:
WALLS:
Dormer cheek walls consisting of timber framing with clay vertical hung tiles in colour to match main roof tile colour .

ROOF:
Flat roof to be rubberbond or similar to be finished in dark grey colour

WINDOWS:
New double glazed Upvc windows, finished in white to both bedrooms

GUTTERS & DOWNPIPES:
To be Upvc in white finish

Rev:	Date:	Description:	By:

07762656187
steven@drawit.biz
www.drawit.biz
15 Medway Close
Barugh Green
Barnsley
S75 1NY

Purpose:	PLANNING
Status:	EXISTING & PROPOSED
Dwg of:	PLANS, ELEVATIONS & SECTION
Client:	Mr N Wright
Site Address:	83 Lombard Crescent, Darfield Barnsley, S73 9PX
Project:	Proposed Dormer Roof Extension to front elevation
Drawn by:	SH
Date:	10/06/2019
Rev:	
Scale:	As Shown
Dwg No:	1819_102

Important notice: Do not scale off this drawing. Critical dimensions should be checked on site prior to works commencing. Dimensional conflicts should be brought to Draw it's attention as soon as they become apparent. Failure to do so could render the contractor liable for subsequent losses. Copyright in this drawing and any work executed from this drawing remains the property of Draw it.

© Copyright Draw it 2019