





TEMPORIS
WIND

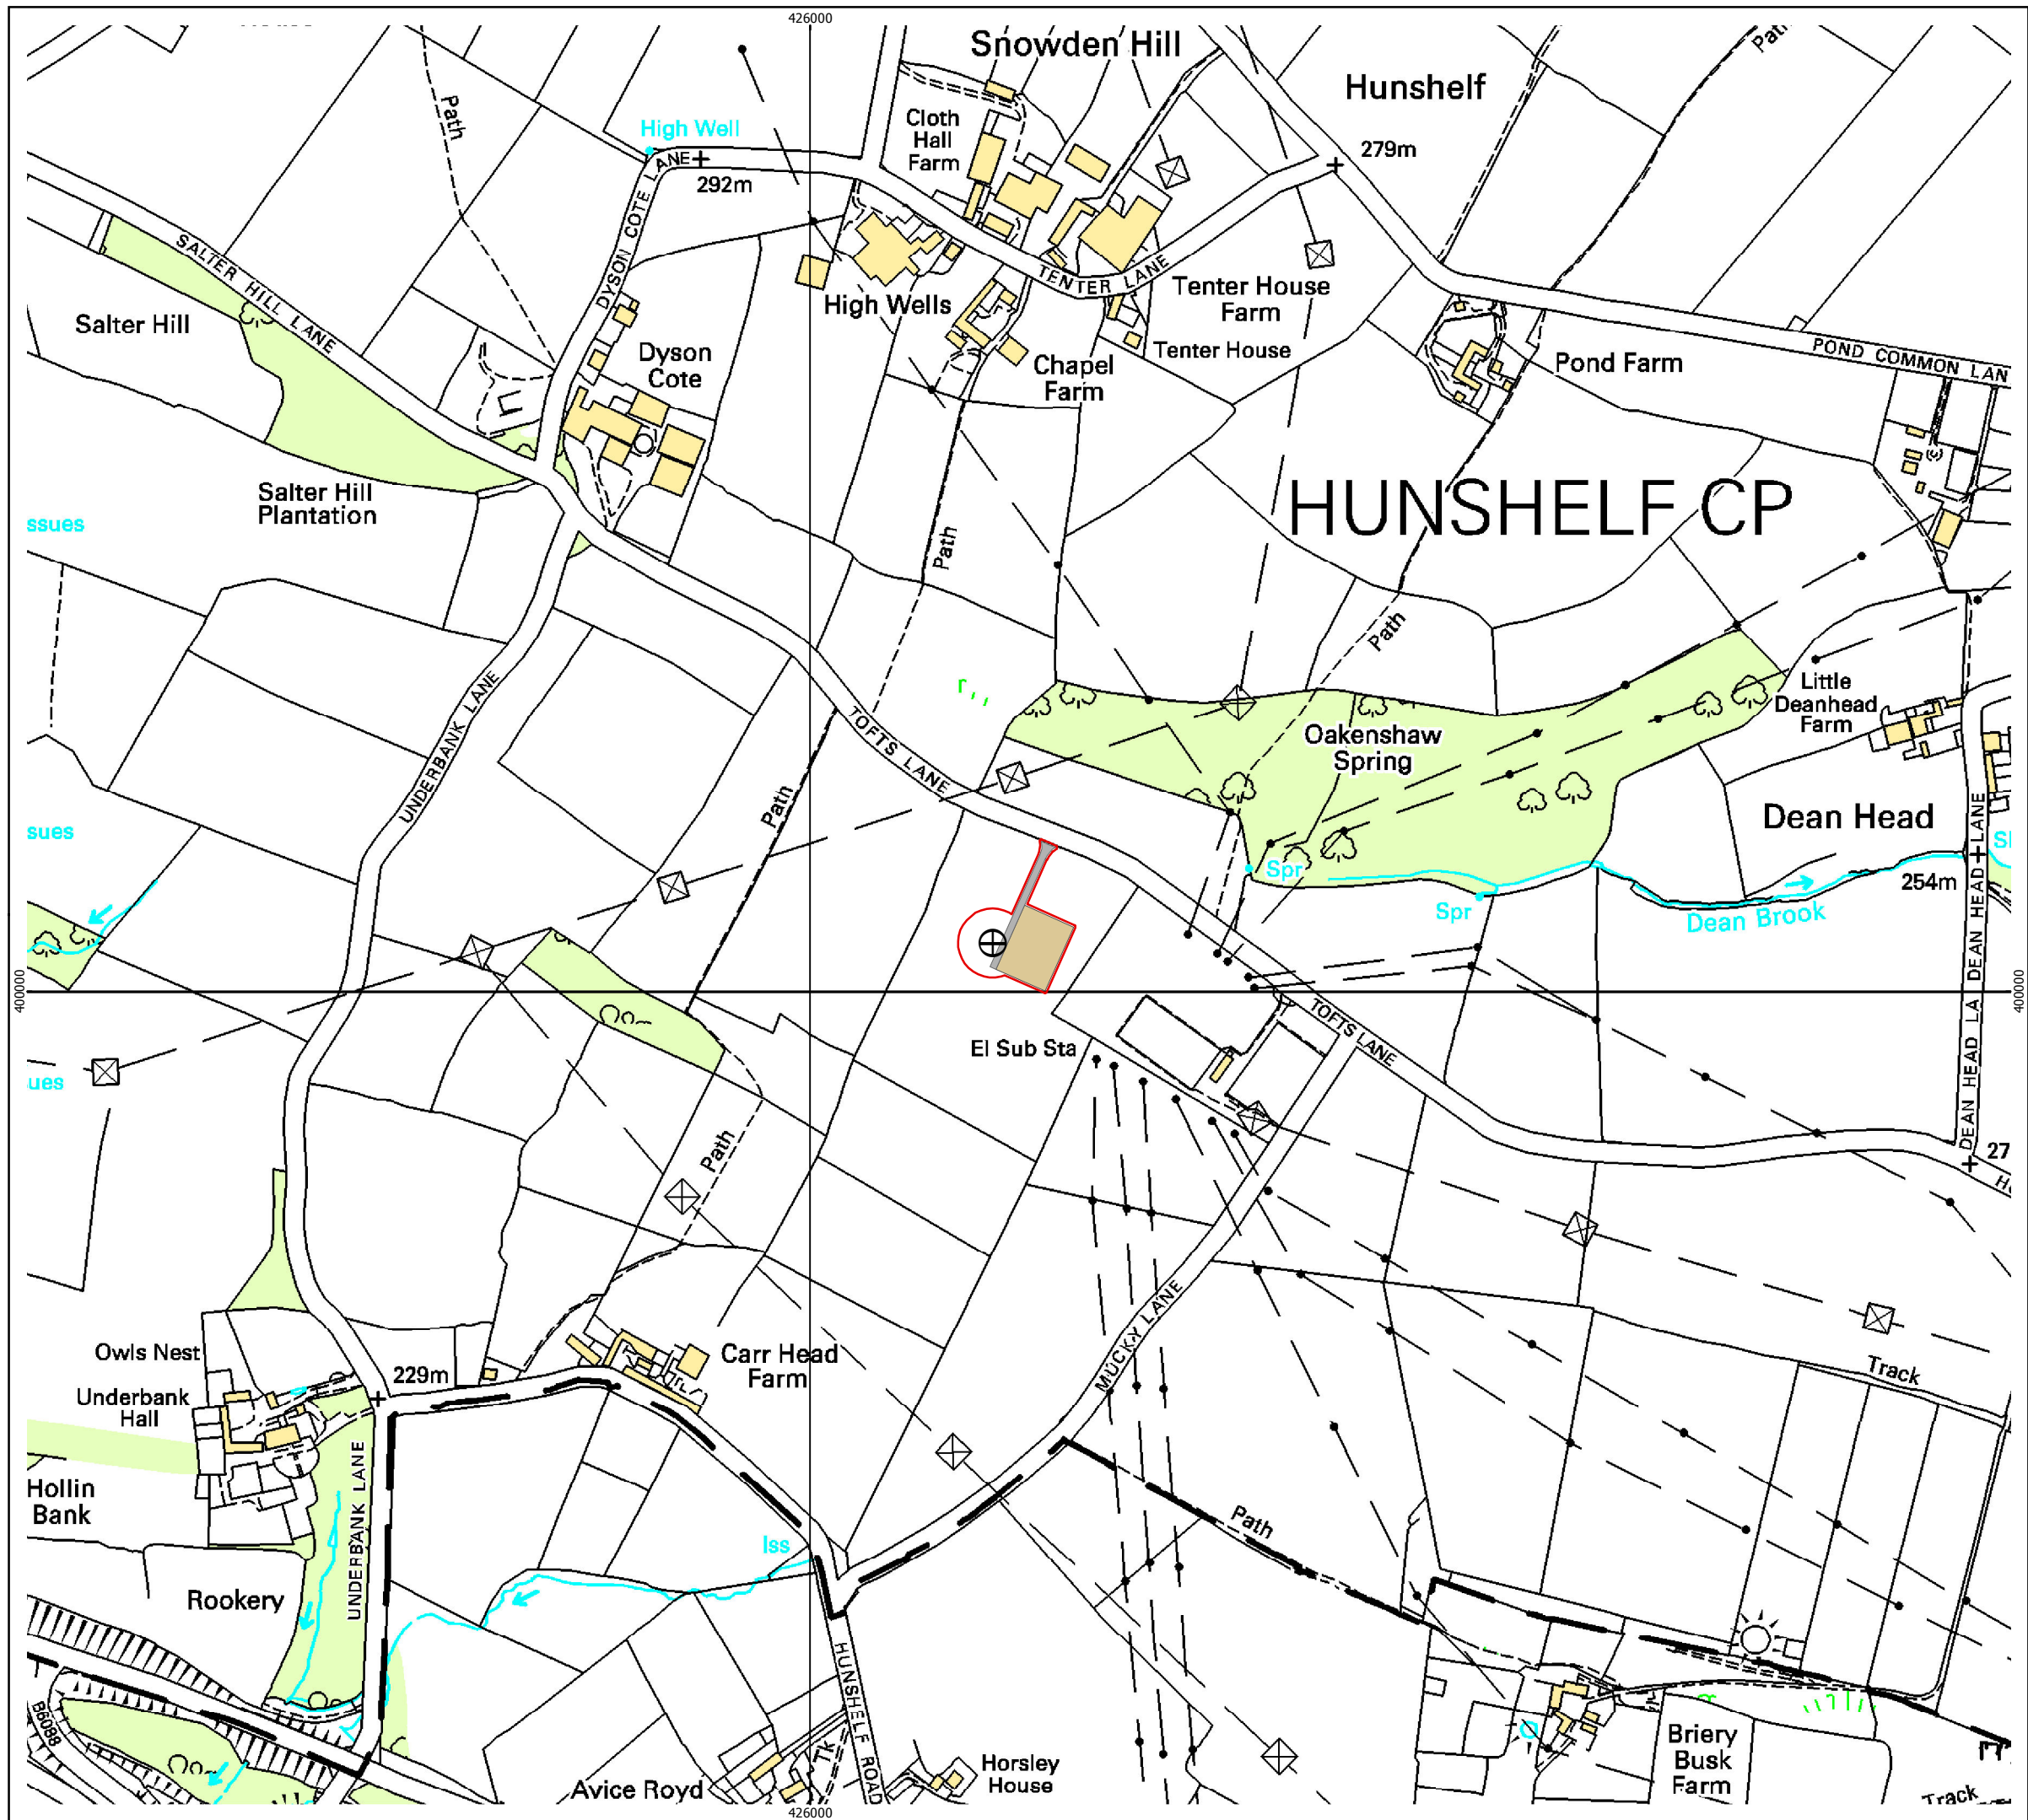

Key

- Provisional Turbine Location
- Application Boundary
- Crane Hardstanding
- New Access Track

Turbine No.	Easting	Turbine No.
1	426143	400038

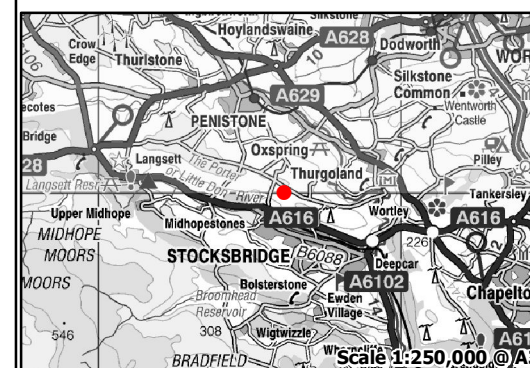

1:5,000 Scale @ A3
0 125 250 m

Produced: VM
Reviewed: PM
Approved: FC
Ref: 634/PA/001
Date: 13/04/2011
Revision: B

Site Location
Drawing 001

Chapel Farm
Planning Application