


Mr & Mrs James Roberts 9 Bisley Close Barnsley S71 4BJ	Two Storey Side Extension to create Larger Kitchen and Additional Bedroom	
	Location Plan	1 : 500 1 : 1250
2022-09-01		

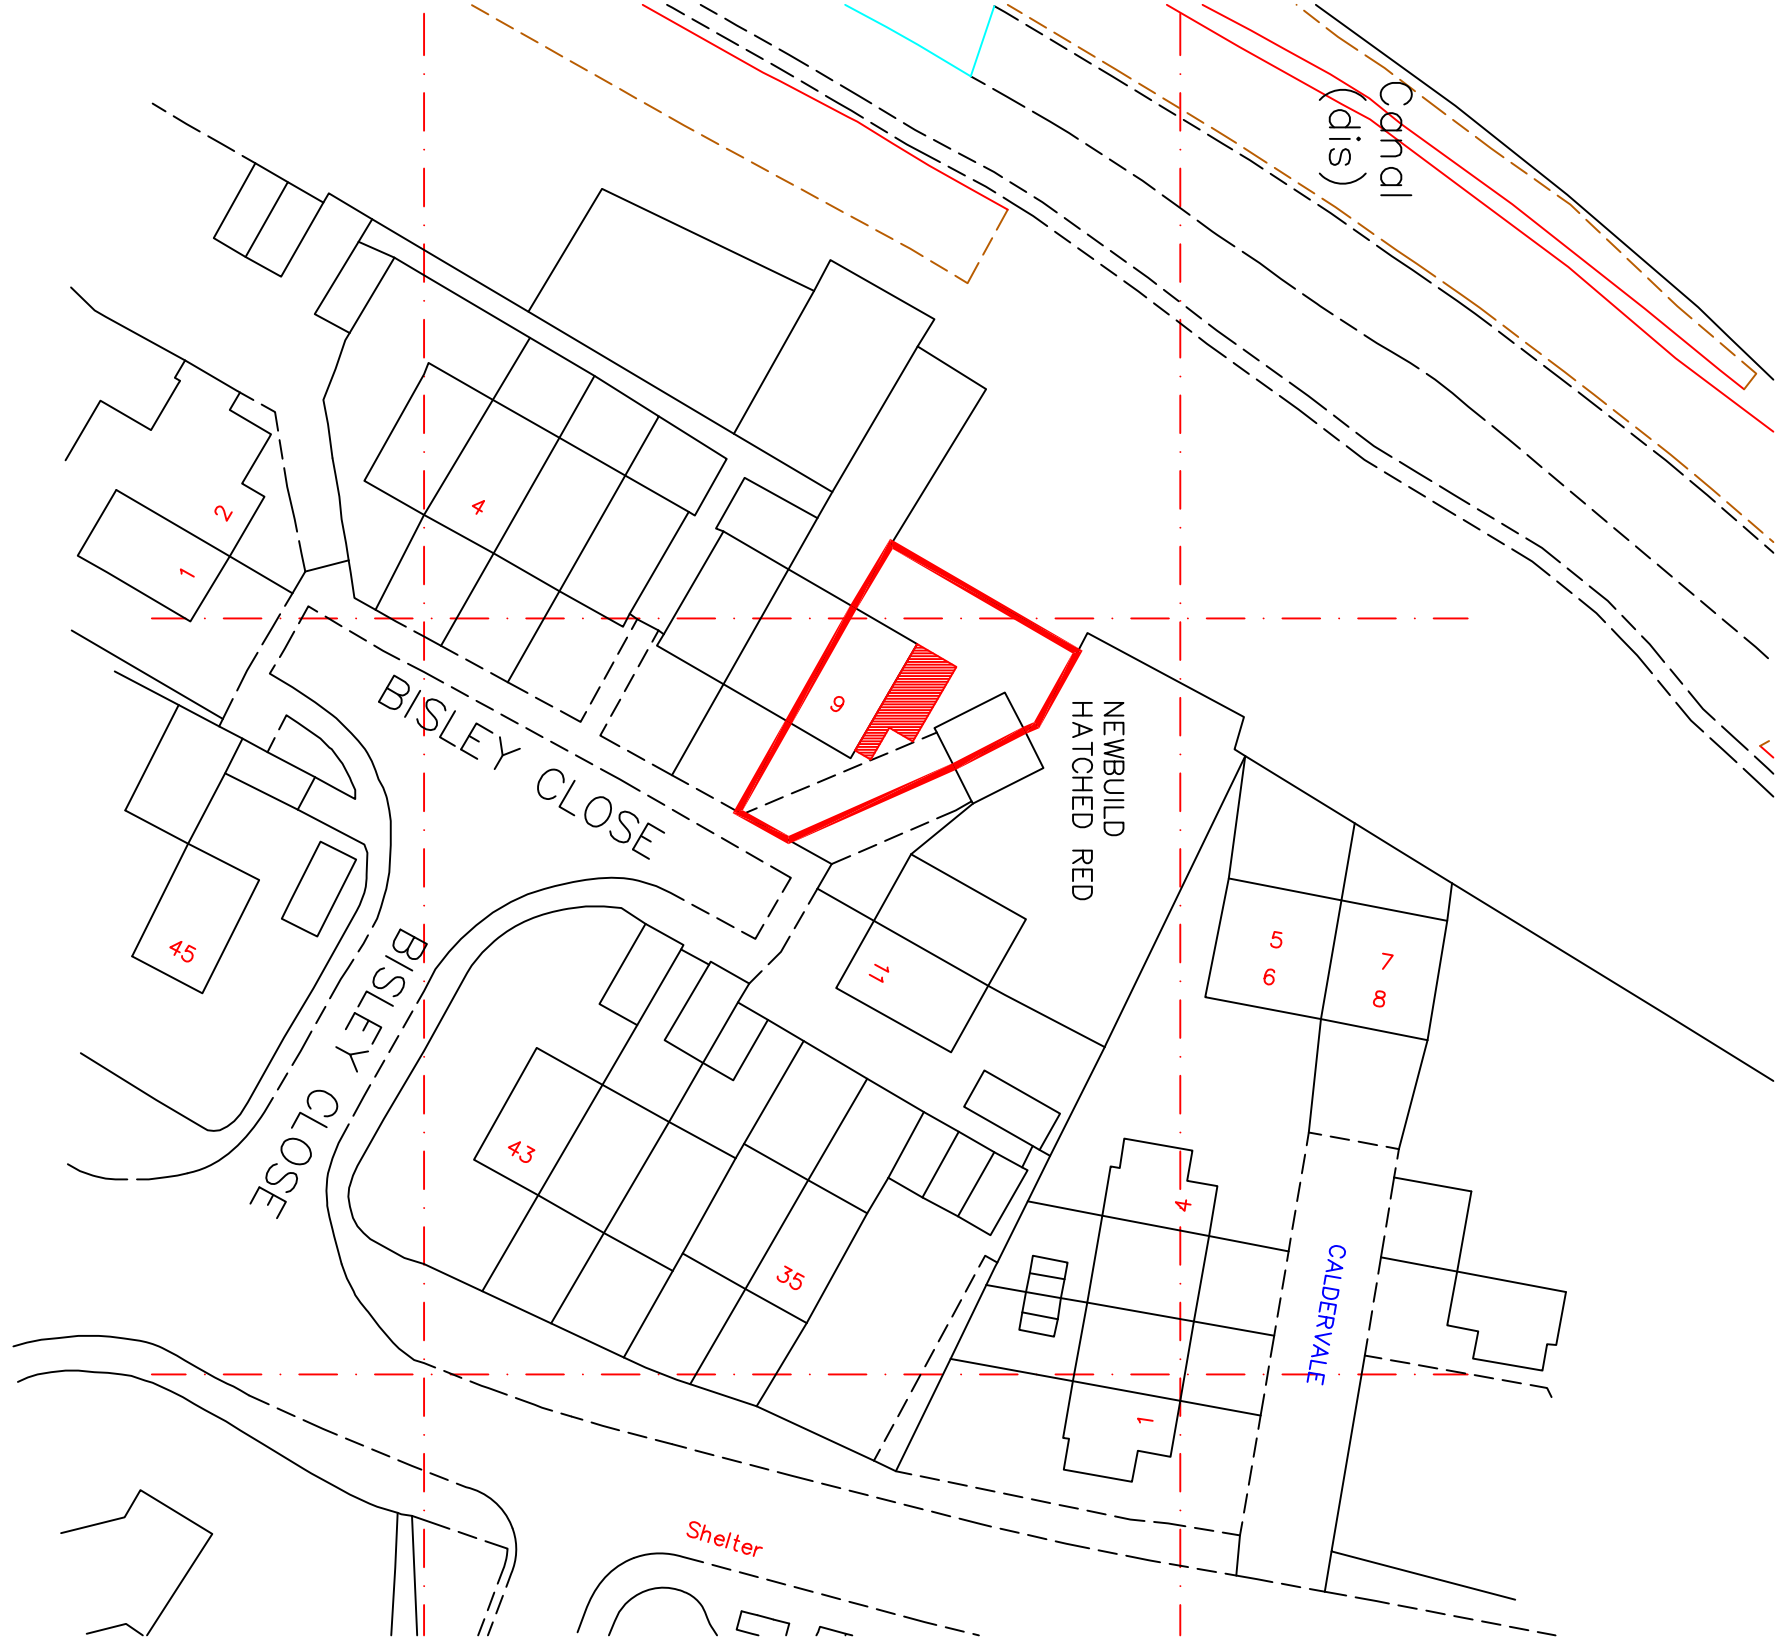

Block Plan
scale 1:500