


ORDNANCE SURVEY MAP REFERENCE

SE3100SE

SCALE 1:1250 Enlarged from 1:2500

©CROWN COPYRIGHT. Produced by H.M.R. Further reproduction in whole or in part is prohibited without the prior written permission of Ordnance Survey. Licence Number GD 272725.

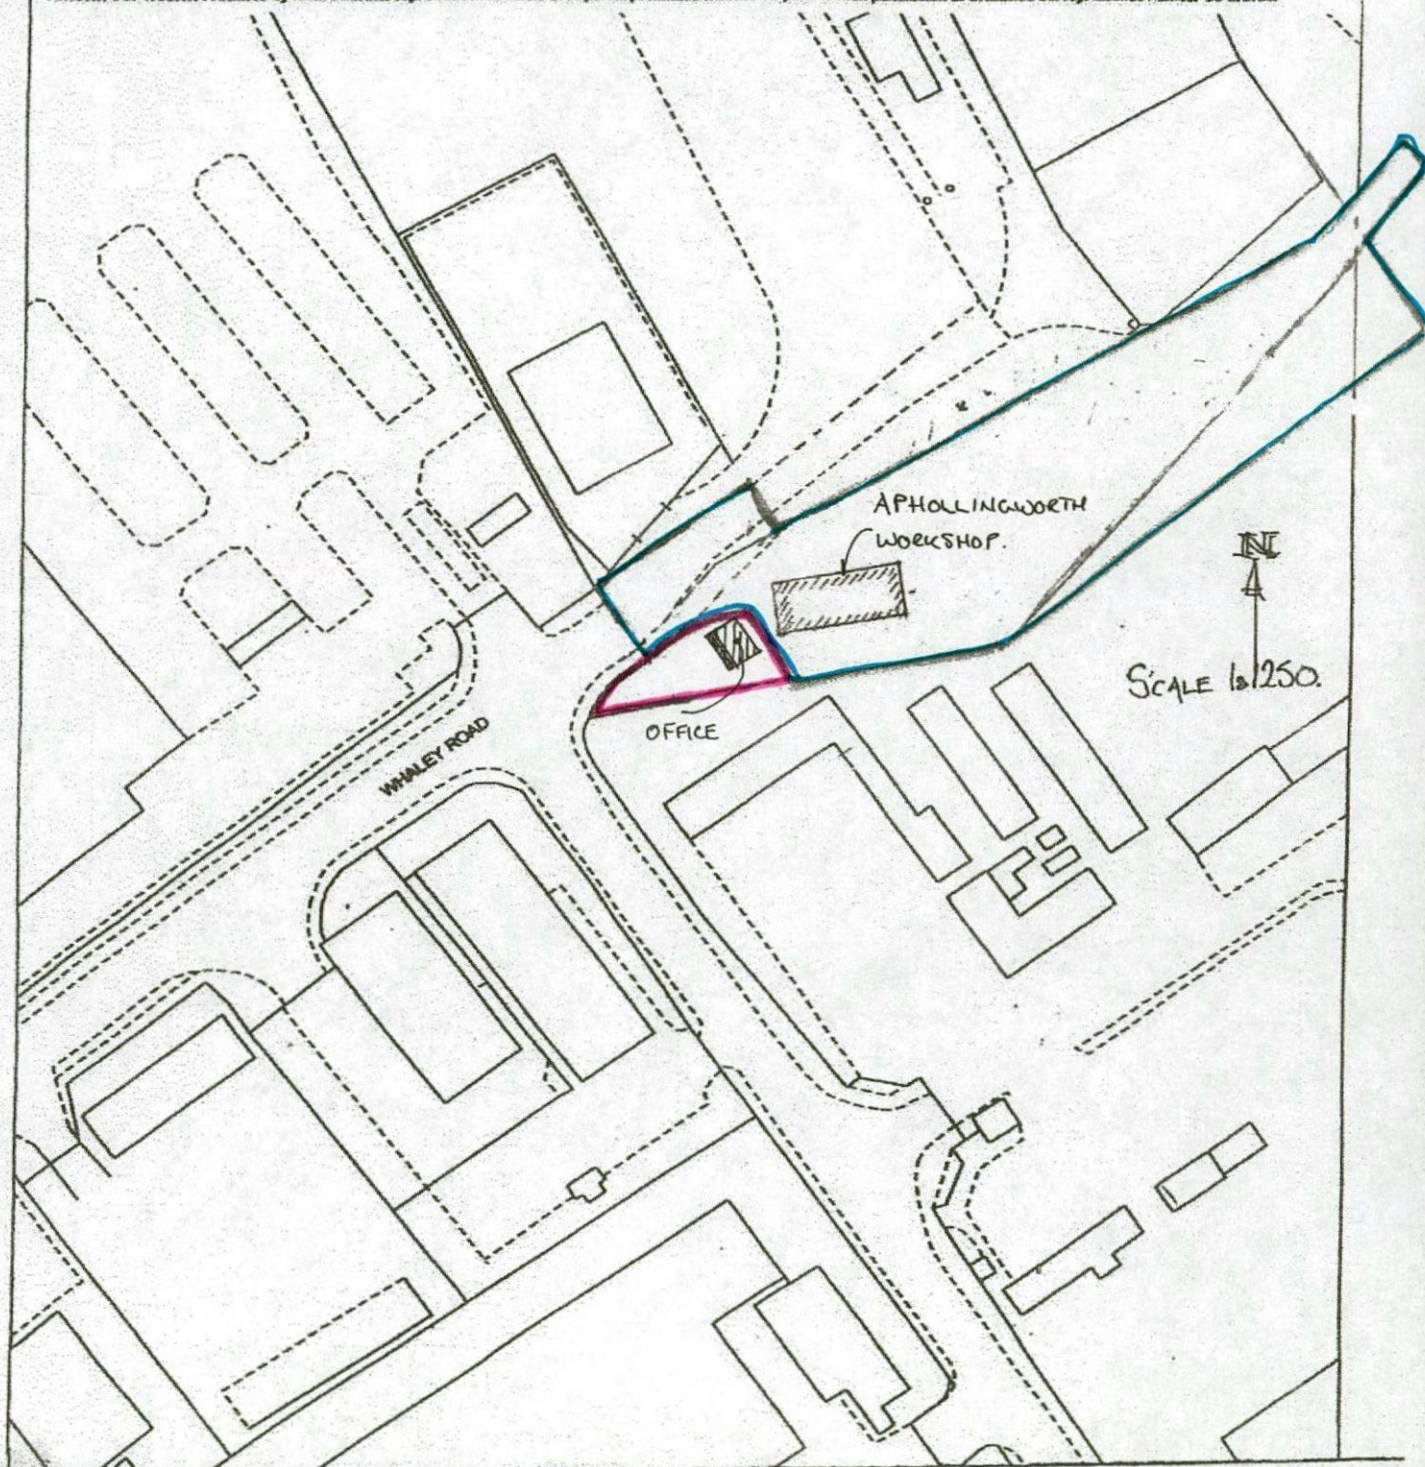

A.P. HOLL

WORKSHOP

OFFICE

EXTENSION



SCALE: 1:500

WHALEY ROAD

