



Client :	Mr & Mrs Allert
Development :	Hemmingfield Road
Location:	Wombwell
Drawing Title:	GF Layout
Drawing Number:	HR-W/01
Revision: -	Scale @ A3: 1:50
Drawn By: SB	Date Started: Feb 14

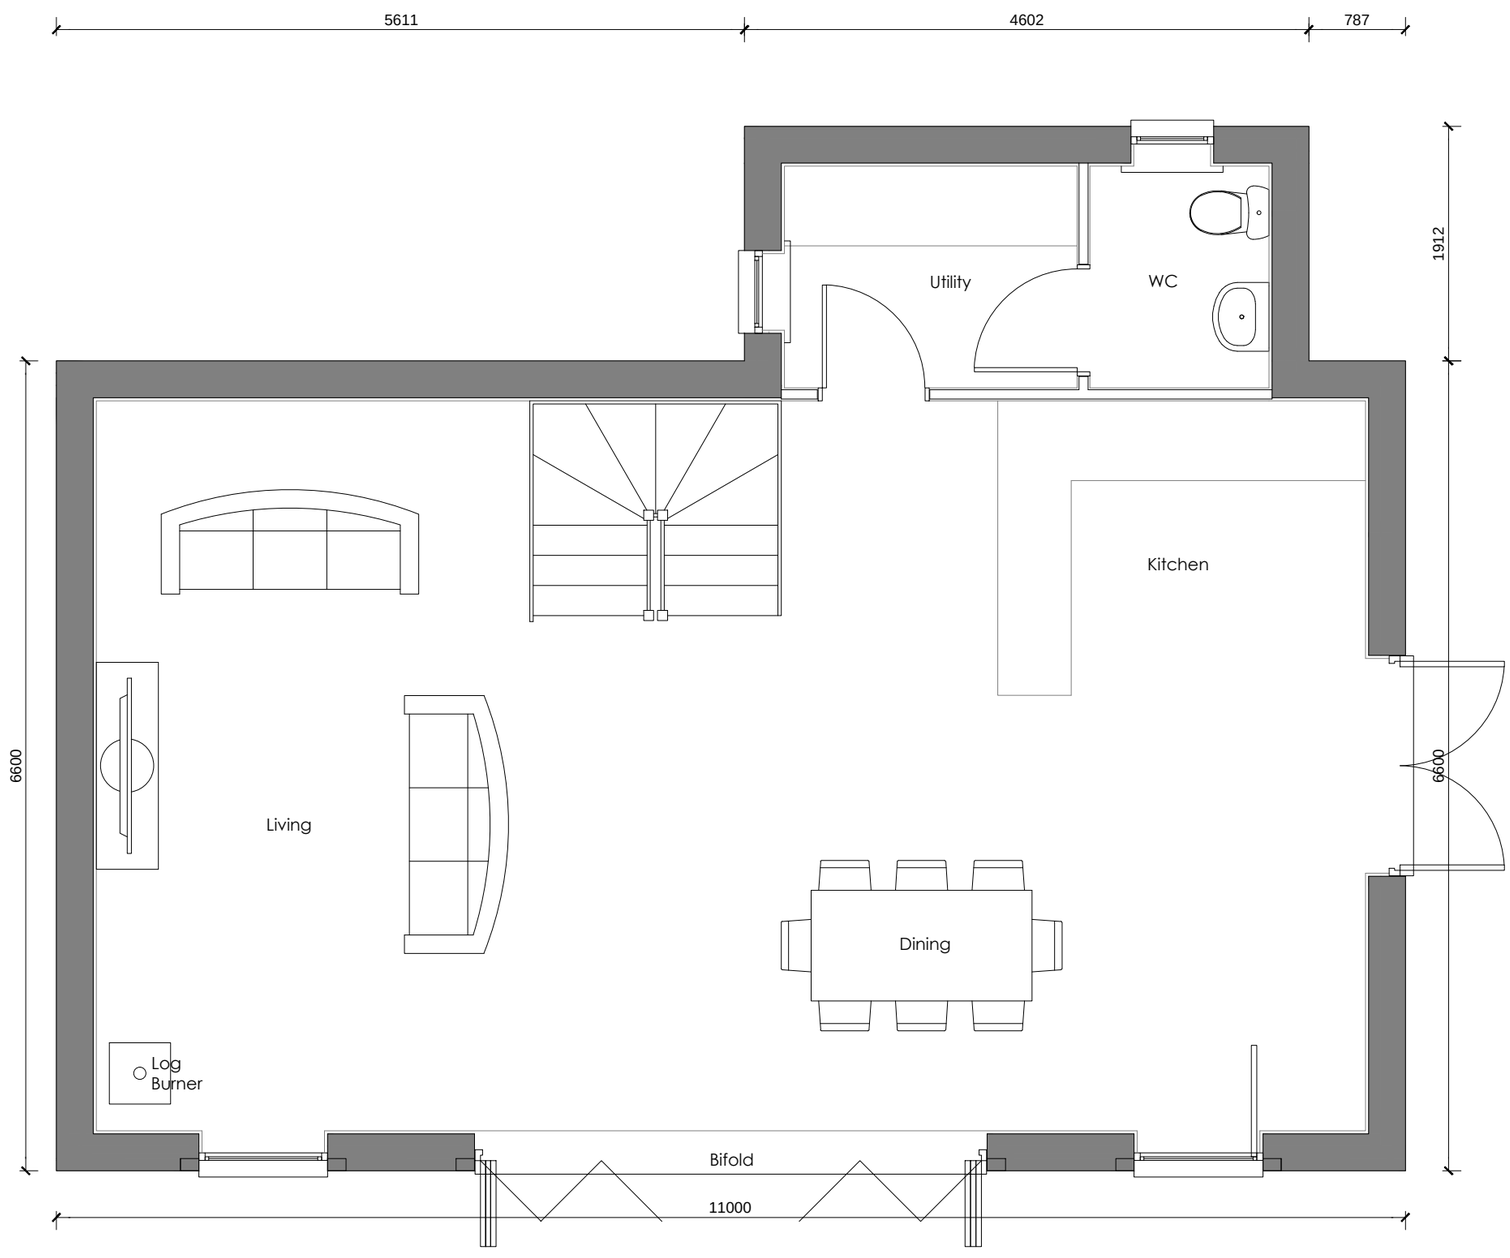


Client :	Mr & Mrs Allert
Development :	Hemmingfield Road
Location:	Wombwell
Drawing Title:	FF Layout
Drawing Number:	HR-W/02
Revision: -	Scale @ A3: 1:50
Drawn By: SB	Date Started: Feb 14

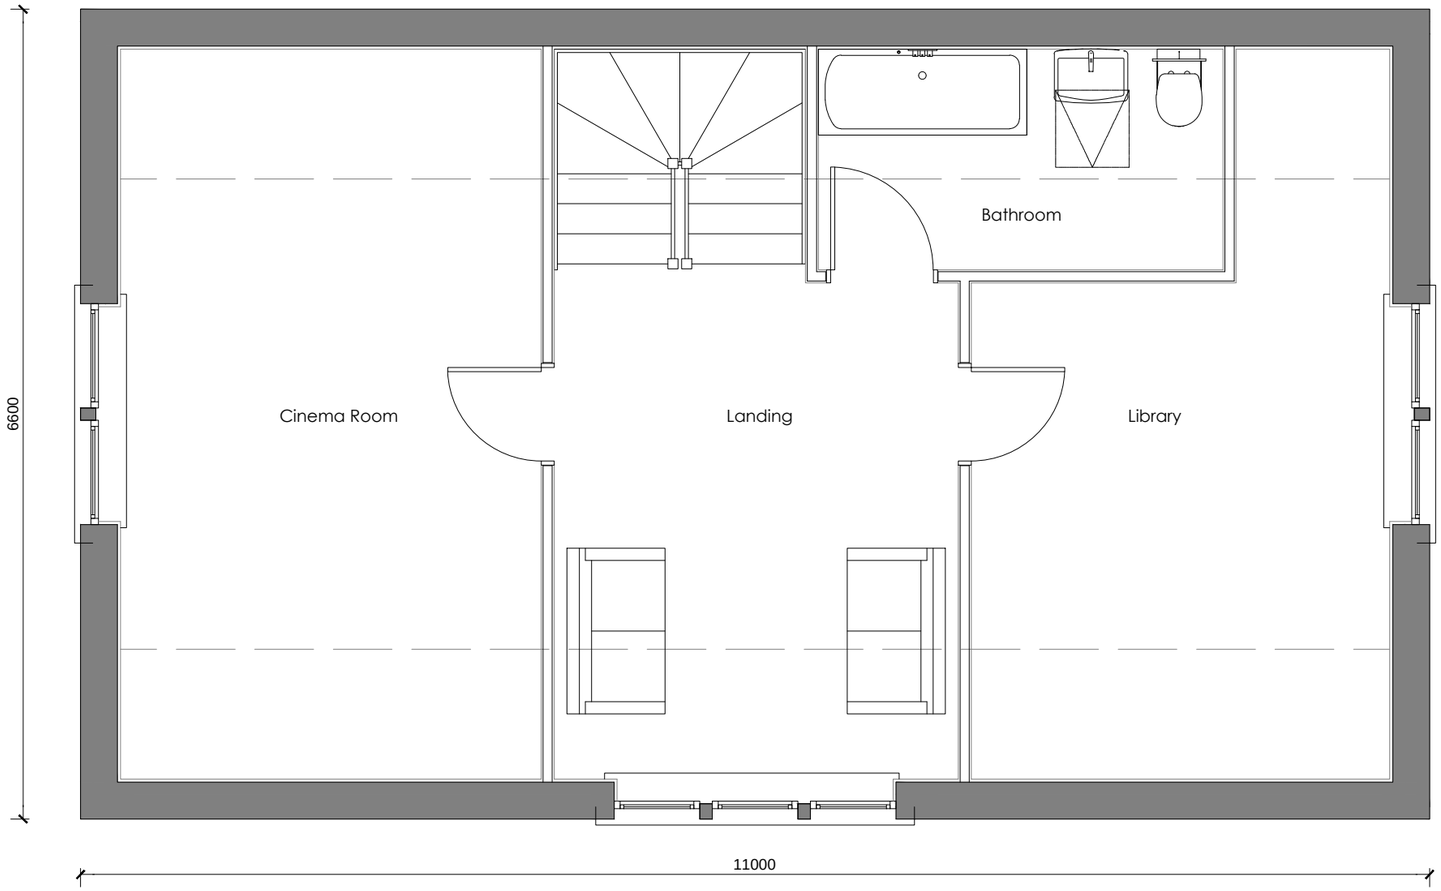

Client :	Mr & Mrs Allert
Development :	Hemmingfield Road
Location:	Wombwell
Drawing Title:	Front Elevation
Drawing Number:	HR-W/03
Revision: -	Scale @ A3: 1:50
Drawn By: SB	Date Started: Feb 14



Client :	Mr & Mrs Allert
Development :	Hemmingfield Road
Location:	Wombwell
Drawing Title:	Side Elevation
Drawing Number:	HR-W/04
Revision: -	Scale @ A3: 1:50
Drawn By: SB	Date Started: Feb 14

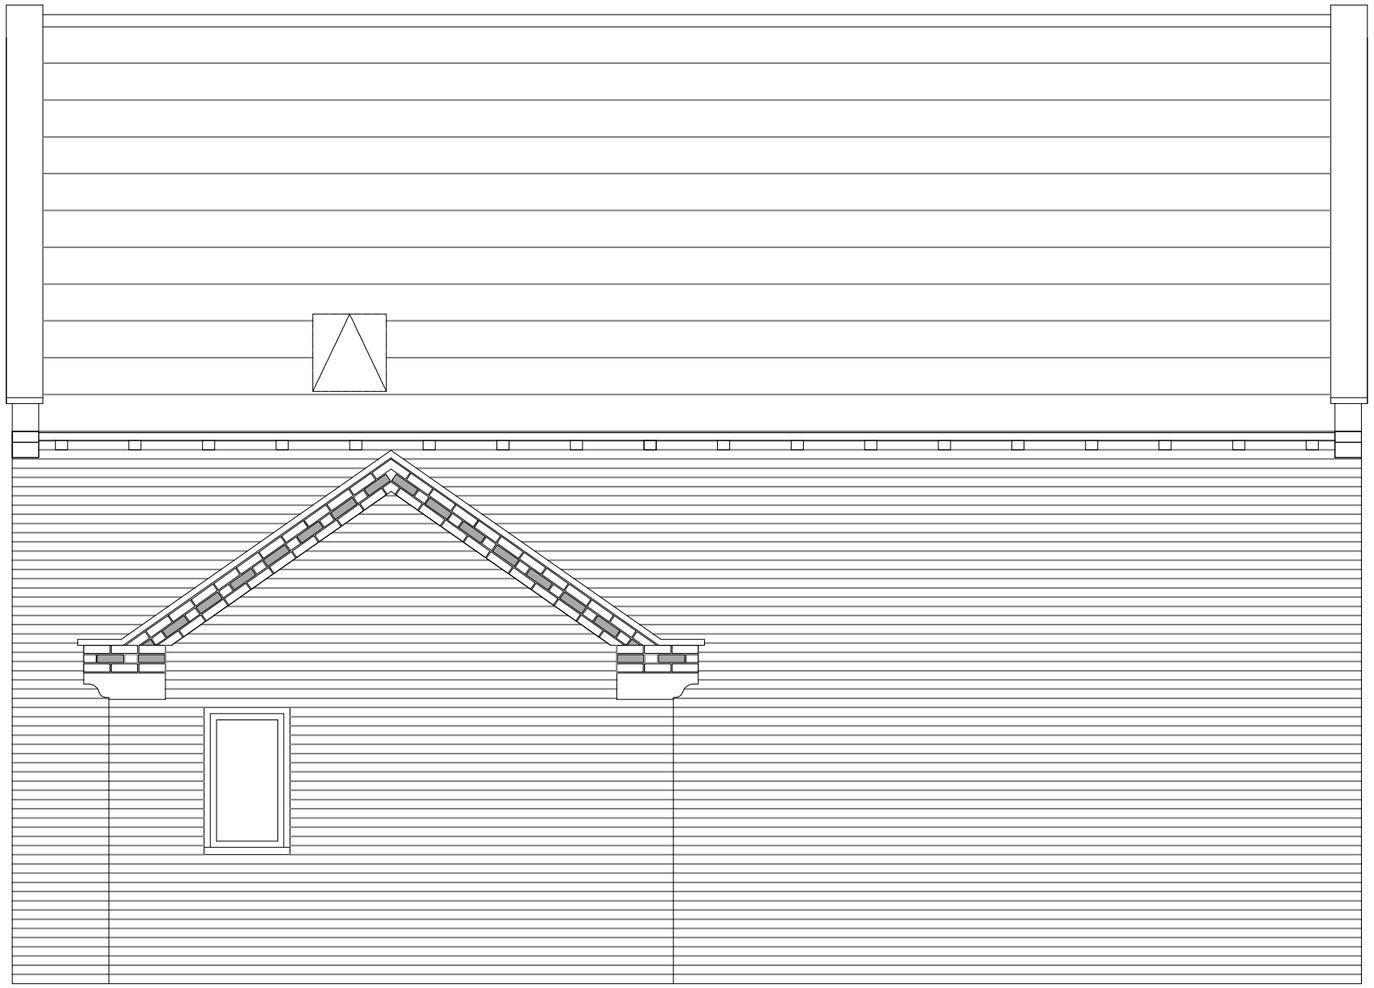

Client :	Mr & Mrs Allert
Development :	Hemmingfield Road
Location:	Wombwell
Drawing Title:	Rear Elevation
Drawing Number:	HR-W/05
Revision: -	Scale @ A3: 1:50
Drawn By: SB	Date Started: Feb 14



Client :	Mr & Mrs Allert
Development :	Hemmingfield Road
Location:	Wombwell
Drawing Title:	Side Elevation
Drawing Number:	HR-W/06
Revision: -	Scale @ A3: 1:50
Drawn By: SB	Date Started: Feb 14