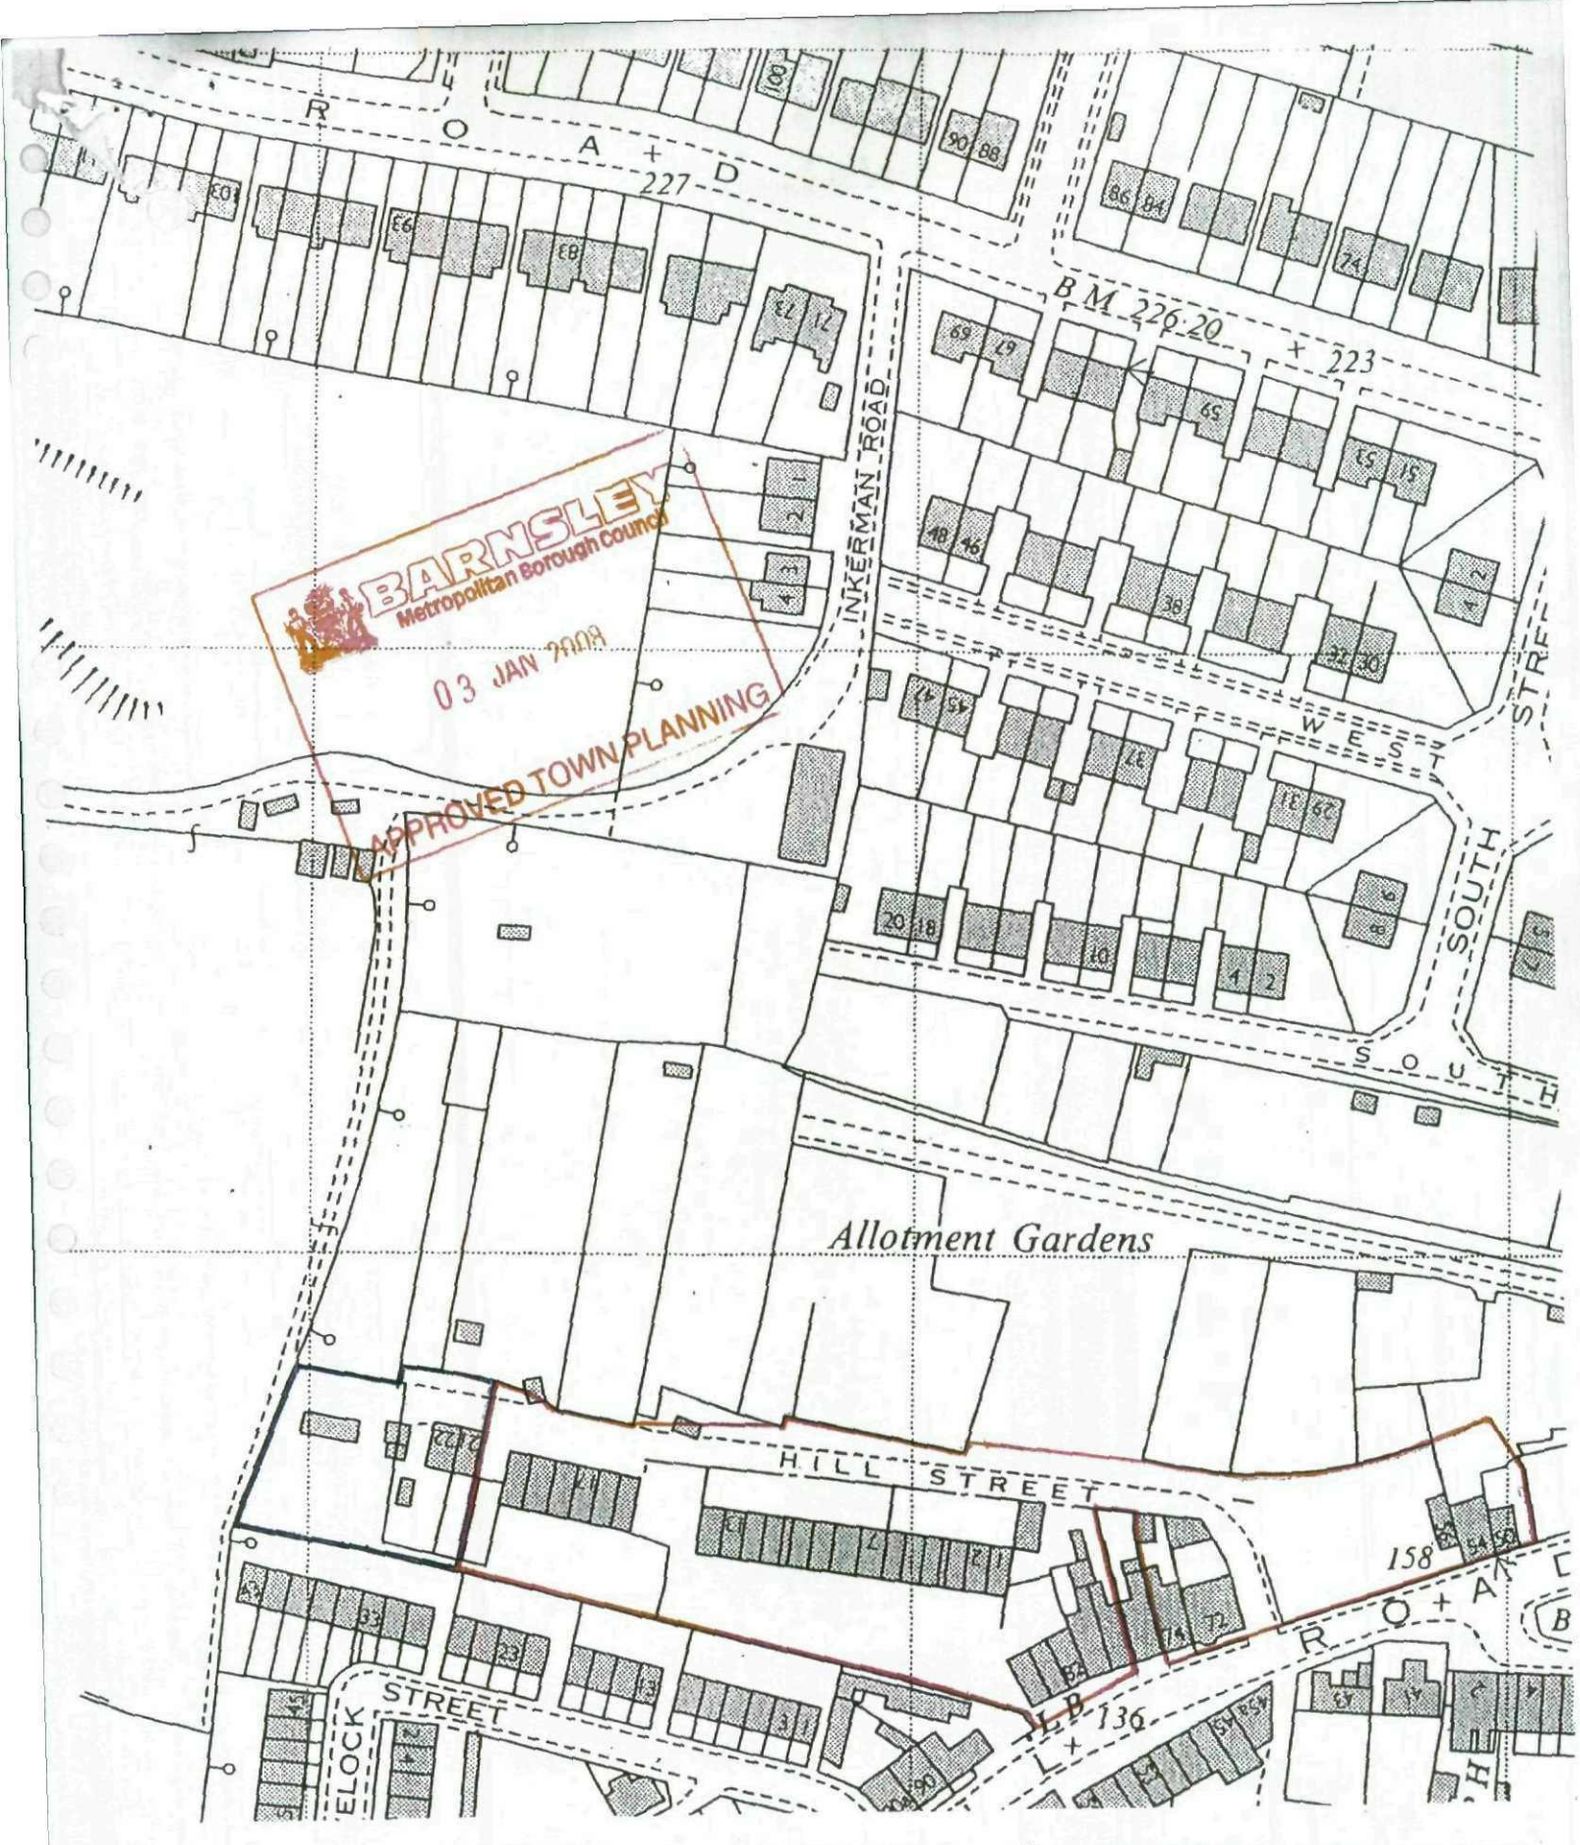


Drg. No: LP/rs/CG 45/4	Project: **RESIDENTIAL DEVELOPMENT**	Location: **HILL STREET DARFIELD**	Drg. Title: **APPLICATION AREA**
Revisions:	Scale: 1/1250	Client: J Hughes	Lancasters Powell Unit 7 Morston Claycliffe Office Park, Whaley Road, Barugh Green Barnsley S75 1HQ Tel: 0870 143 0720