

PROPOSED SITE PLAN AT 1:500

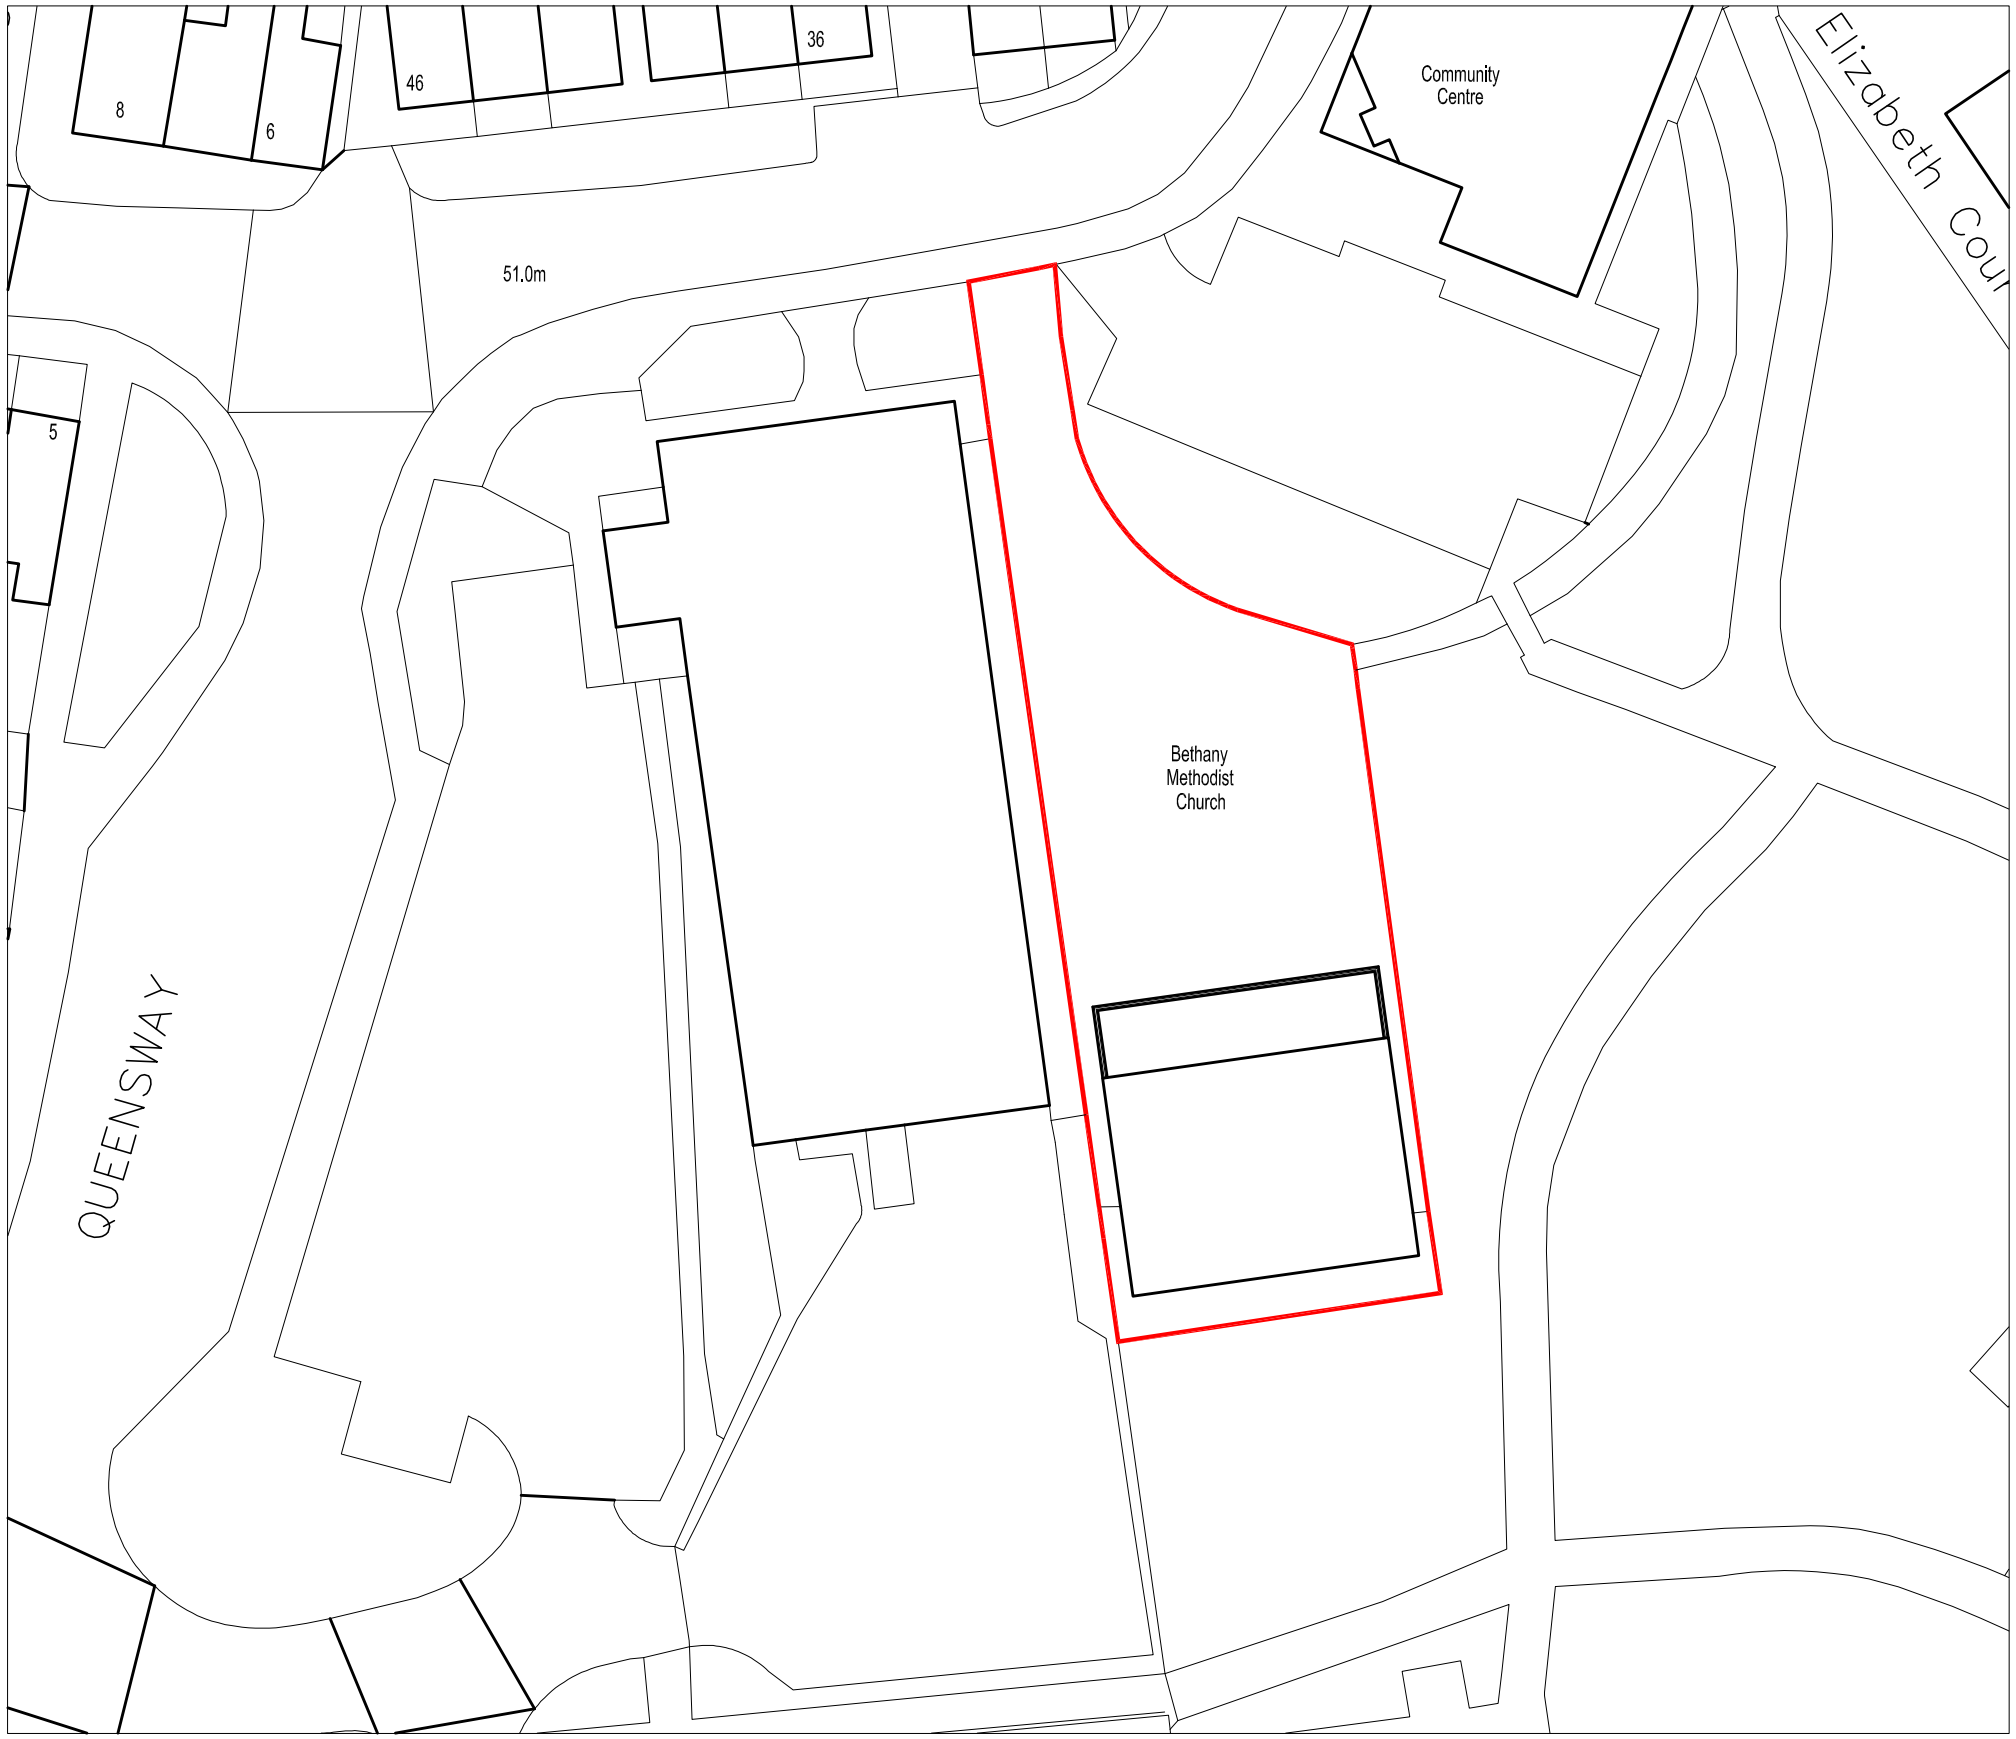

PROPOSED LOCATION PLAN AT 1:1250

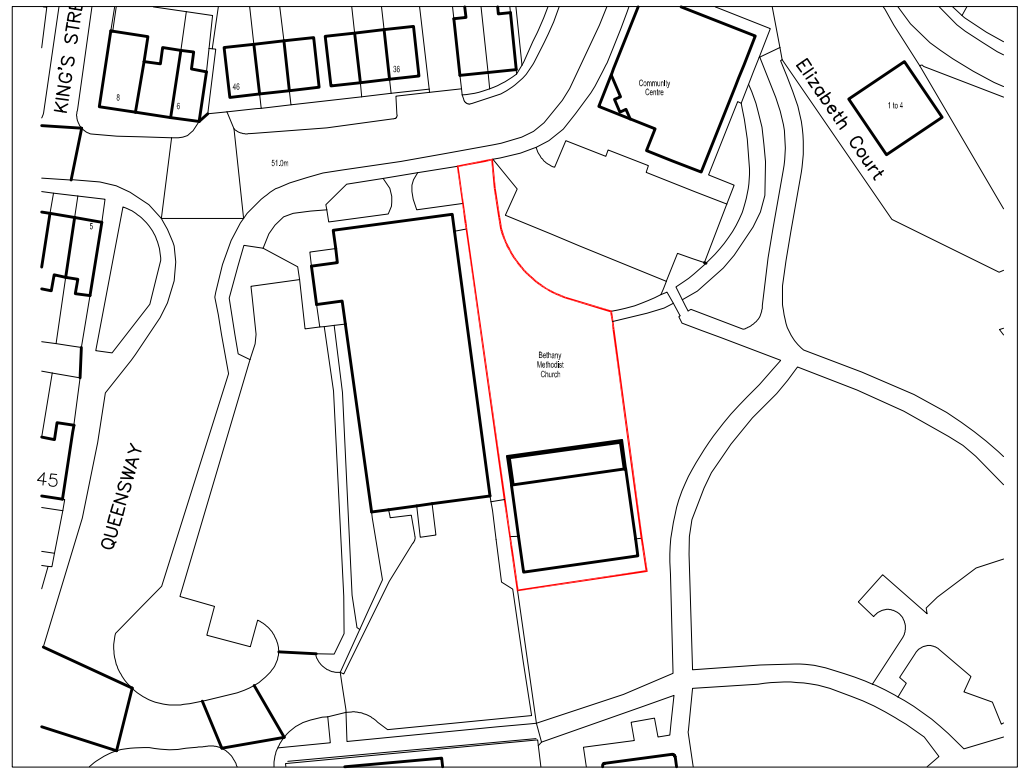

Coda Studios Ltd
70-71 Cornish Place, Cornish Street, Sheffield, S6 3AF
tel: 0114 2796003
e:information@codastudios.co.uk

- DAVID CONNOR	Client
- CHURCH EXTENTION	Job
- LOCATION PLAN PROPOSED	Title
- 2311-004	Dwg. No.

DRAWN	CHECKED	DATE	SCALE	REVISION
- LG	-	- 11/2014	- 1:500	

© COPYRIGHT EXISTS ON THE DESIGNS AND INFORMATION SHOWN ON THIS DRAWING.The Contractor must verify all dimensions on site before making shop drawings or commencing work of any kind. No dimensions to be scaled from this drawing. Architect to be notified of any discrepancies in dimensions immediately.