


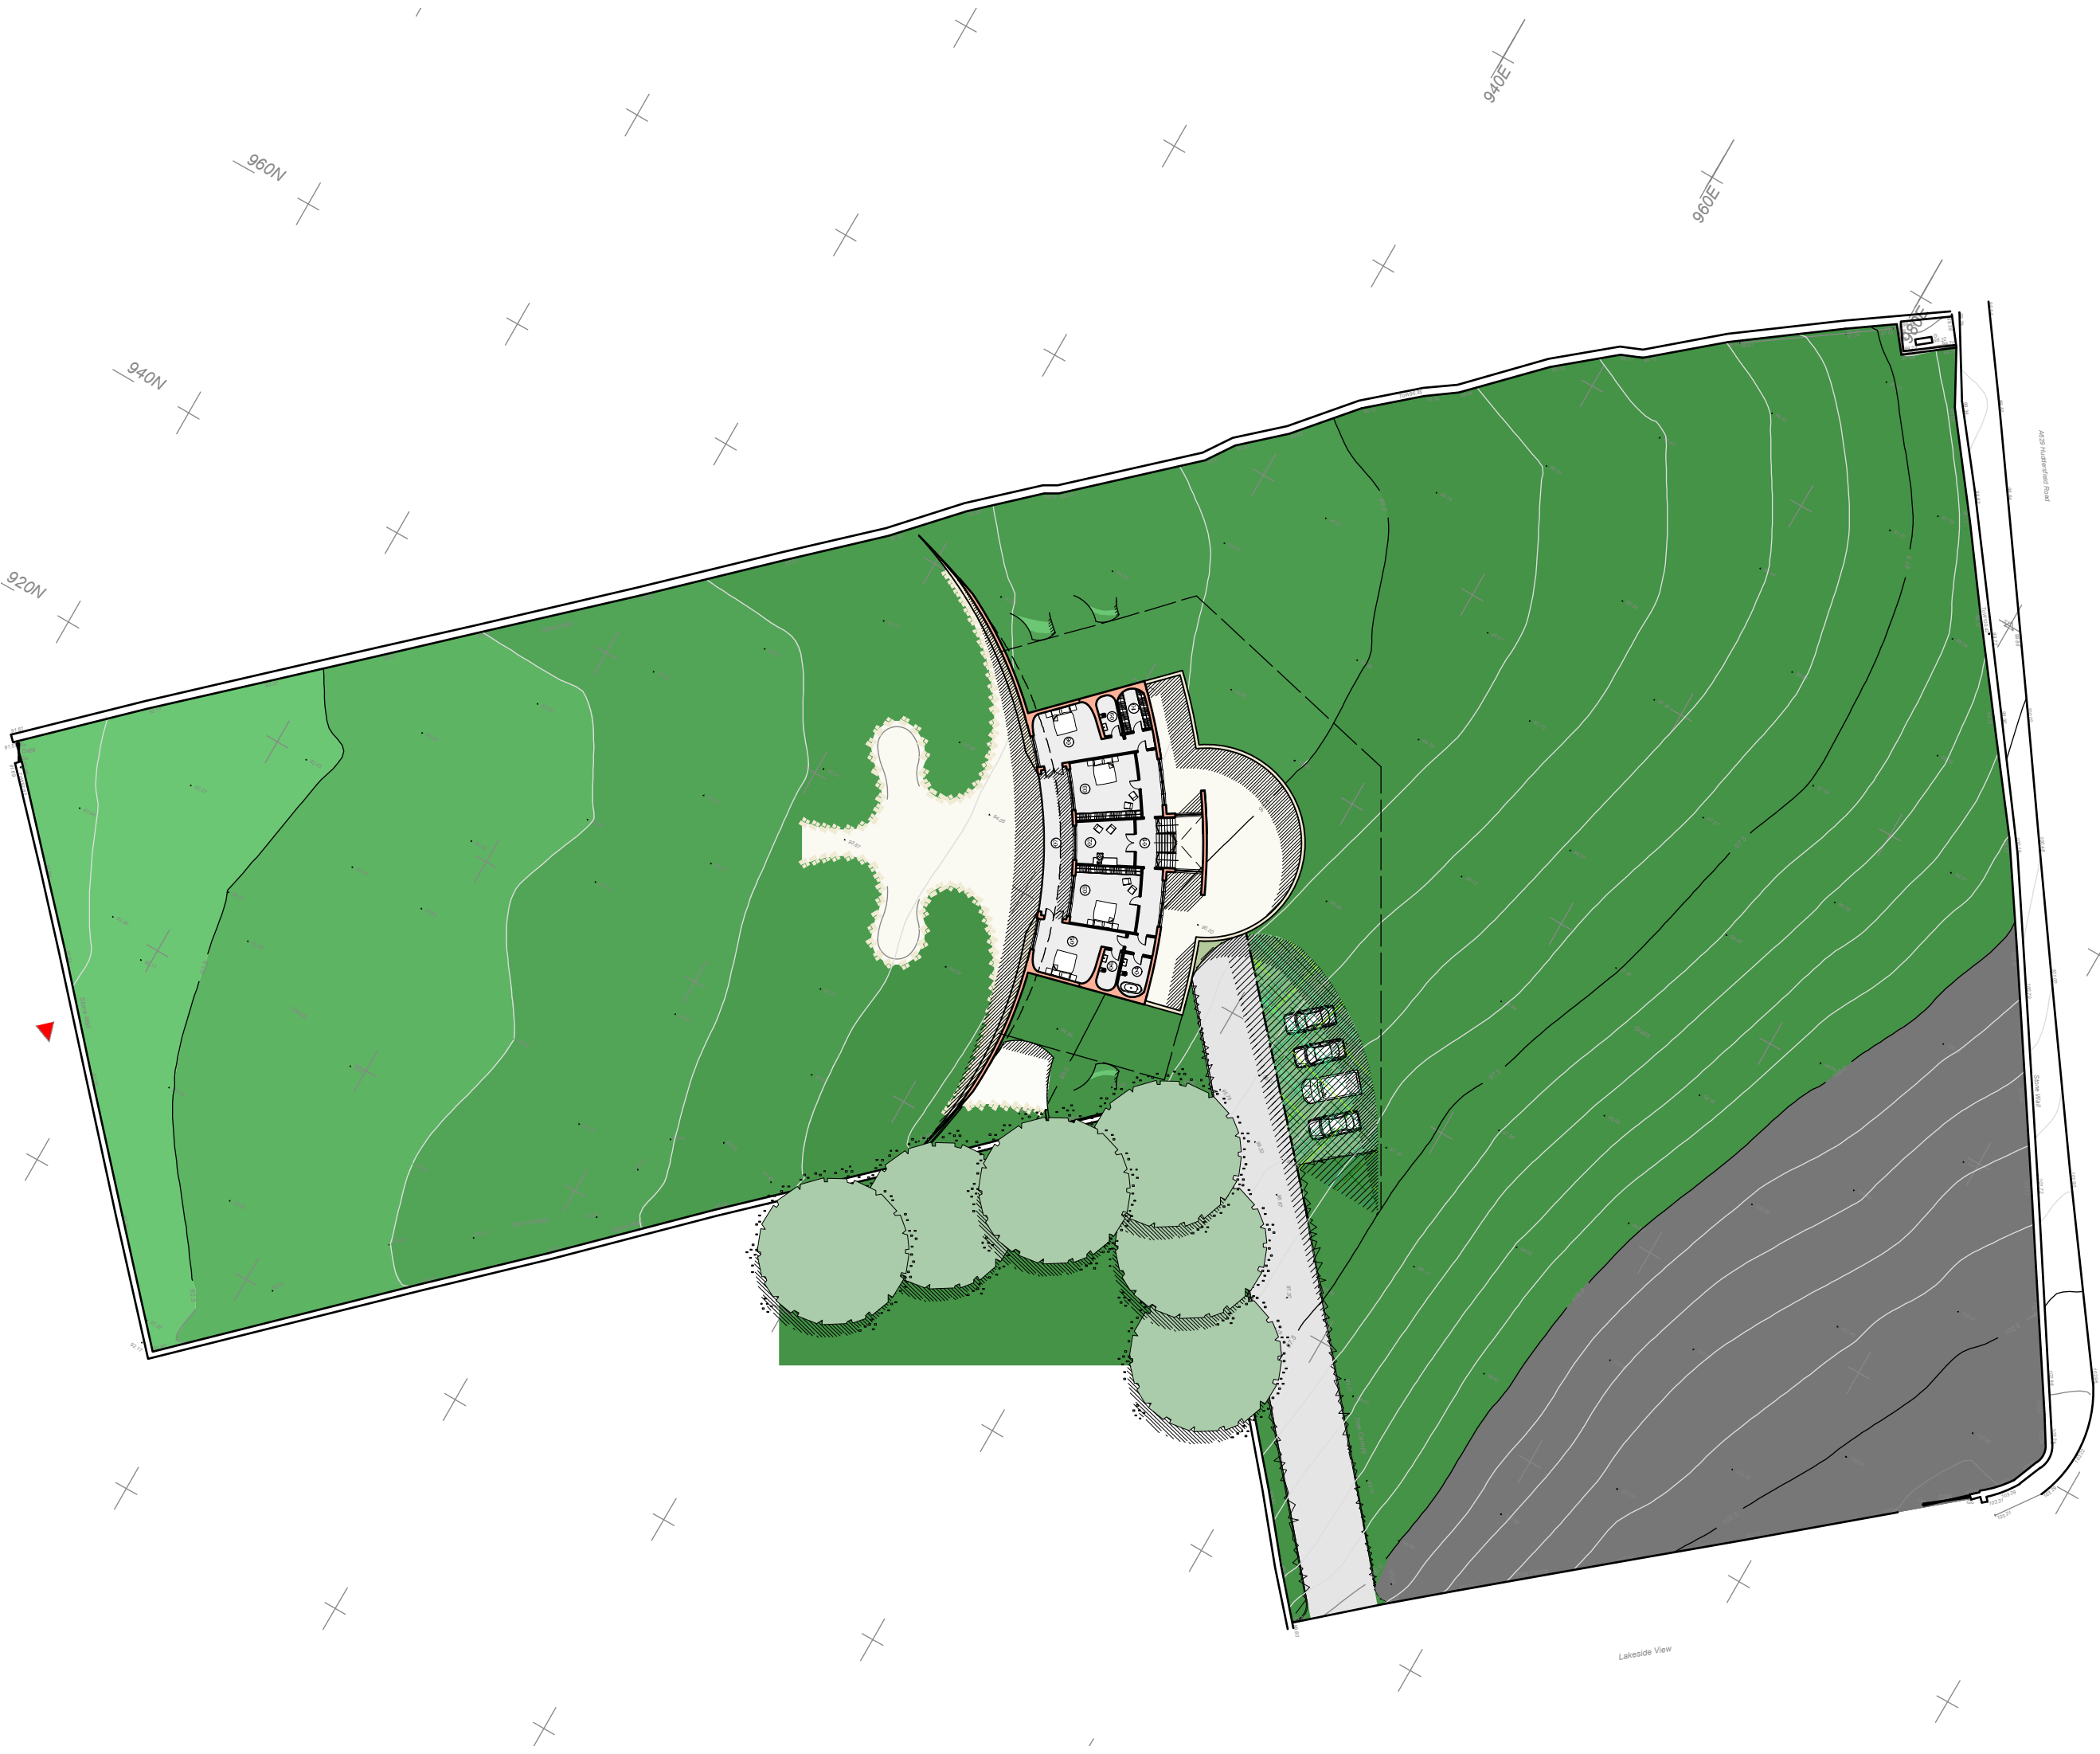

Design and drawings are the copyright of architectue:m
Written permission must be sought before duplication
Any discrepancy found between information given on this drawing and that given elsewhere or recorded on site shall be notified immediately to the project architect in writing
Do not scale from this drawing or derive dimensions from digital media
All dimensions are to be checked prior to works commencing on site
Status Key
S: Survey
F: Feasibility
P: Planning
D: Detailed Detail
T: Tender
C: Construction
B: As Built

Rev:	Date:	By:	Note:
A	13.09.11	BTGR	Gallery space reduced in width by 1m
B	25.10.11	BTGR	General update
C	30.12.12	MP	General Update

- 01 Entrance hall
- 02 Study
- 03 Bedrooms
- 04 Family bathroom
- 05 Guest bedroom
- 06 Ensuite
- 07 Open balcony
- 08 Master bedroom
- 09 Ensuite
- 10 Changing area

architectue:m
RIBA
Chartered Practice
1st floor
12 tariff street
manchester
m1 2ff
t: +44 [0] 161 237 3324
f: +44 [0] 161 236 7448
e: mail@architectuem.co.uk

Lakeside View
Prop 1st Floor/Contex

d: 13.09.11
s: 1:200@a3
db: BTGR
n:
project: 267 • 201 • P • C
drawing: status: rev: