




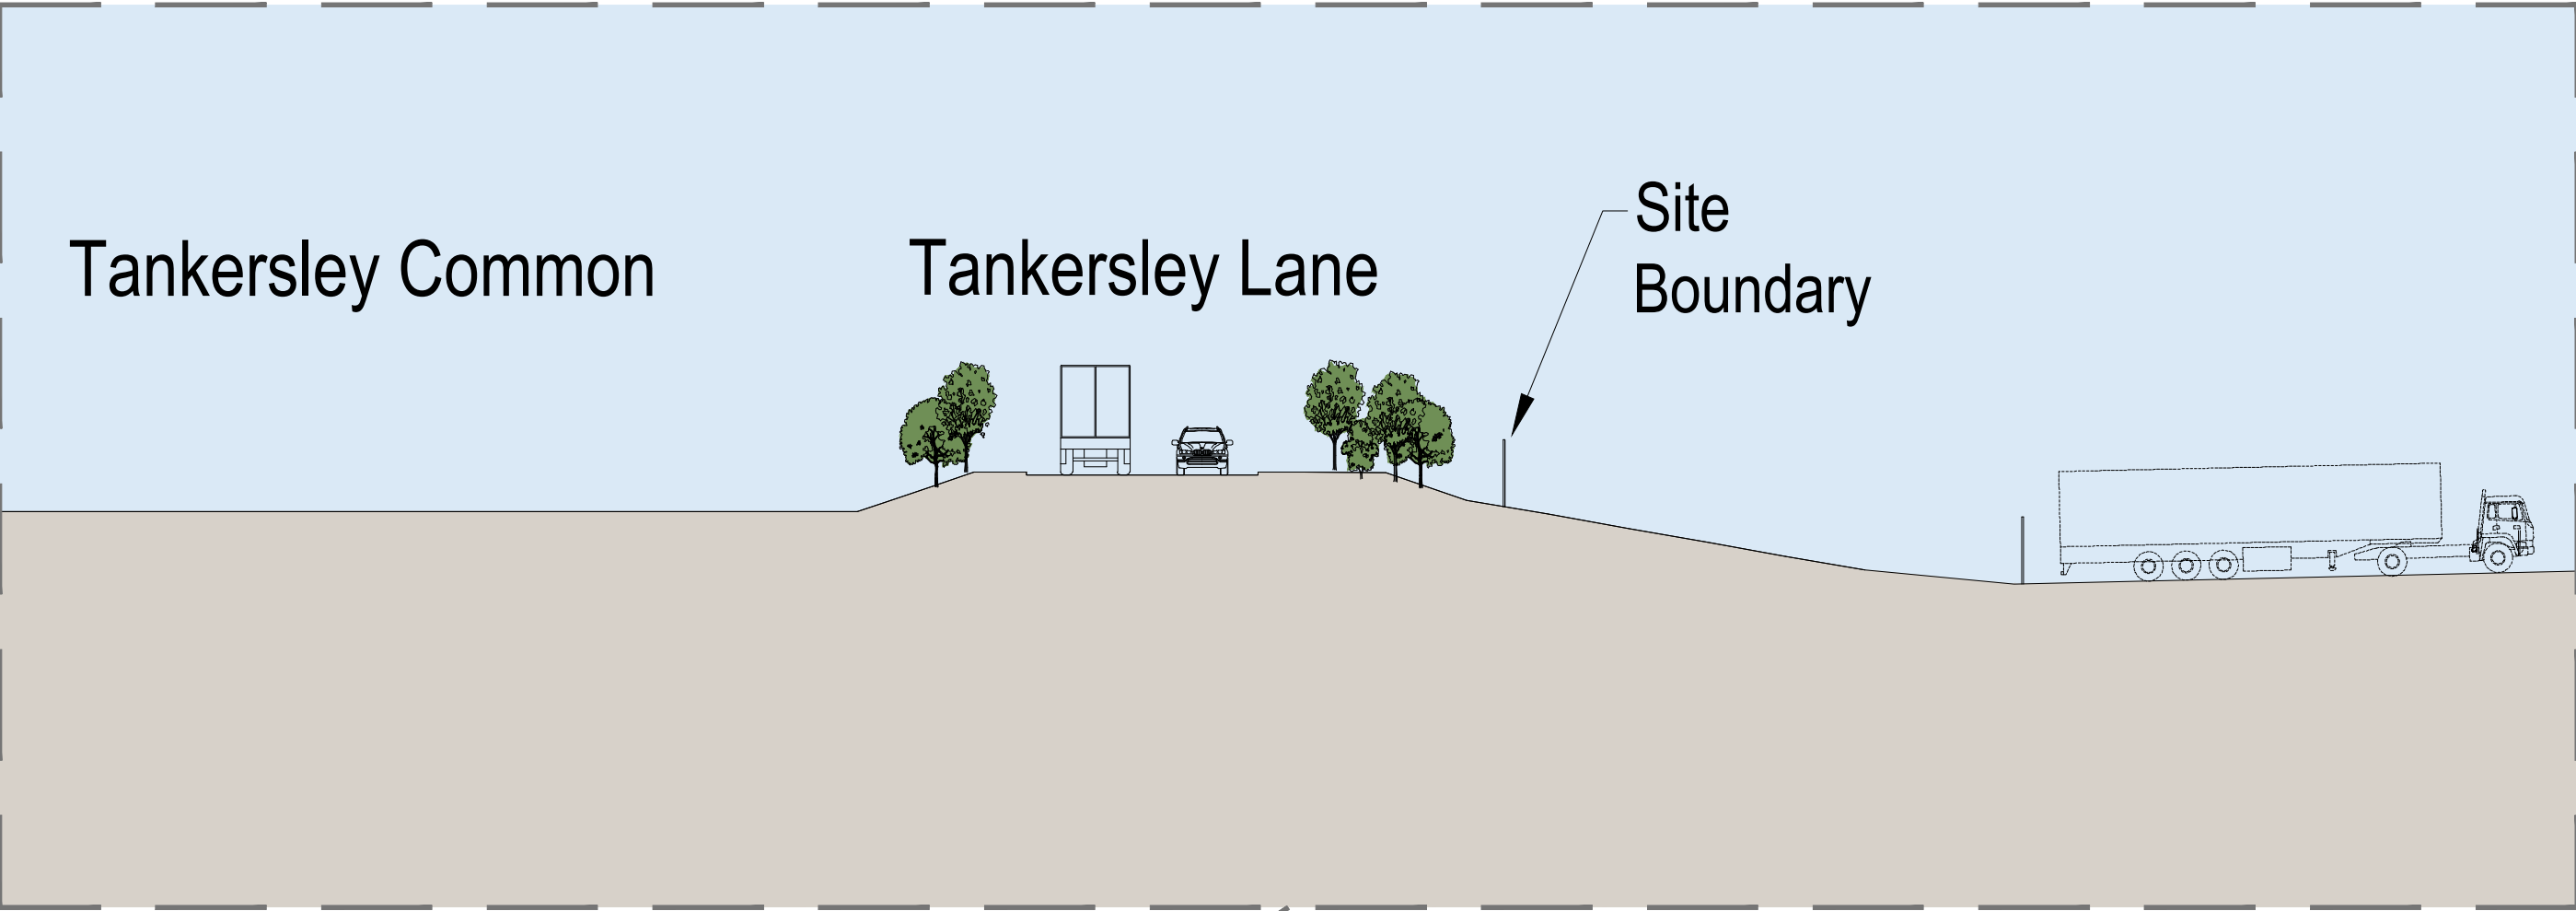


Part Section A-A (1-250 Scale)

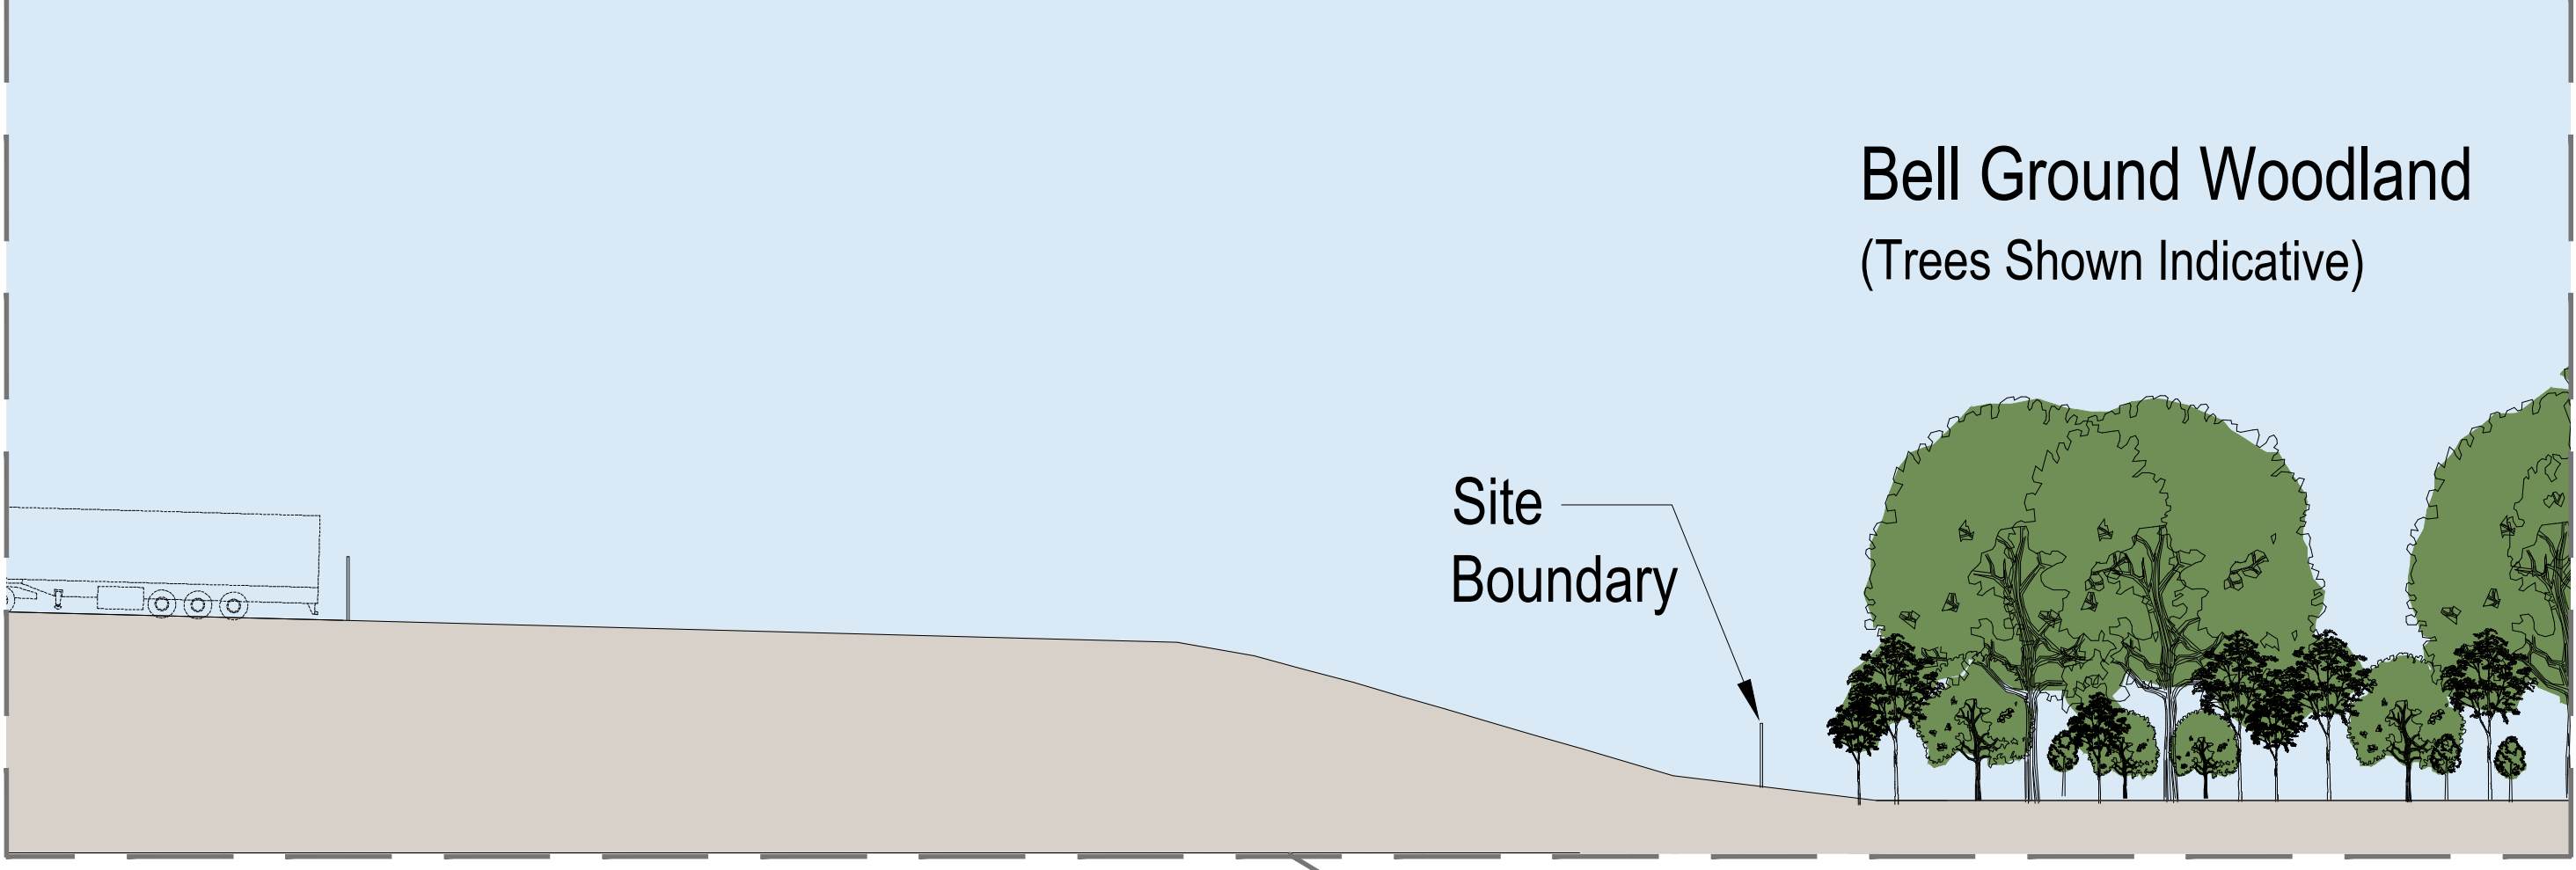


Part Section A-A (1-250 Scale)

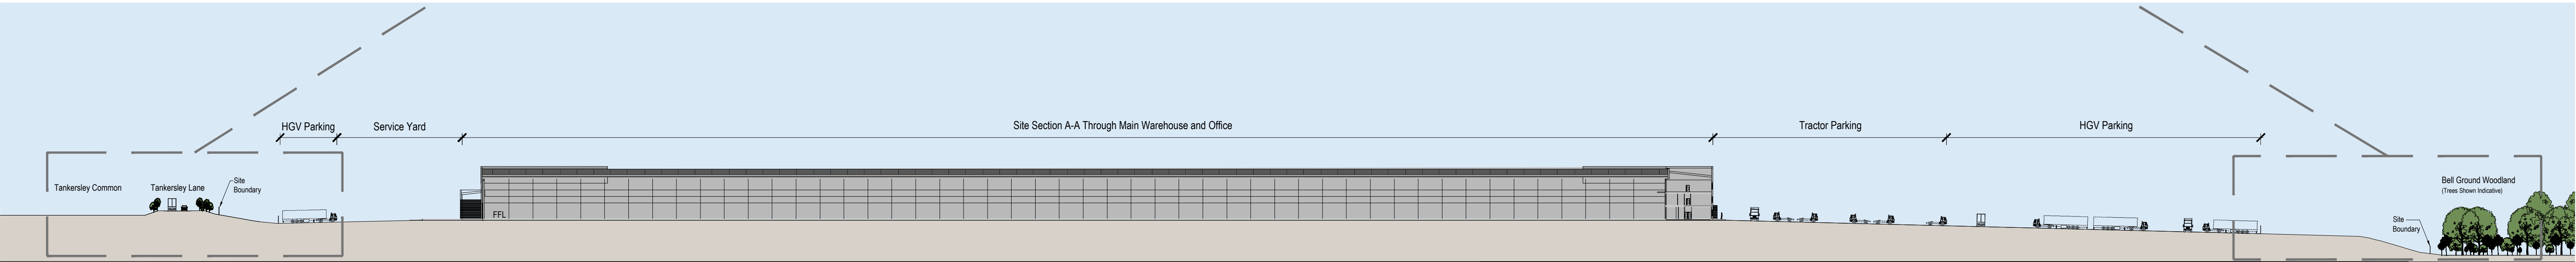


Section A-A (1-1000 Scale)

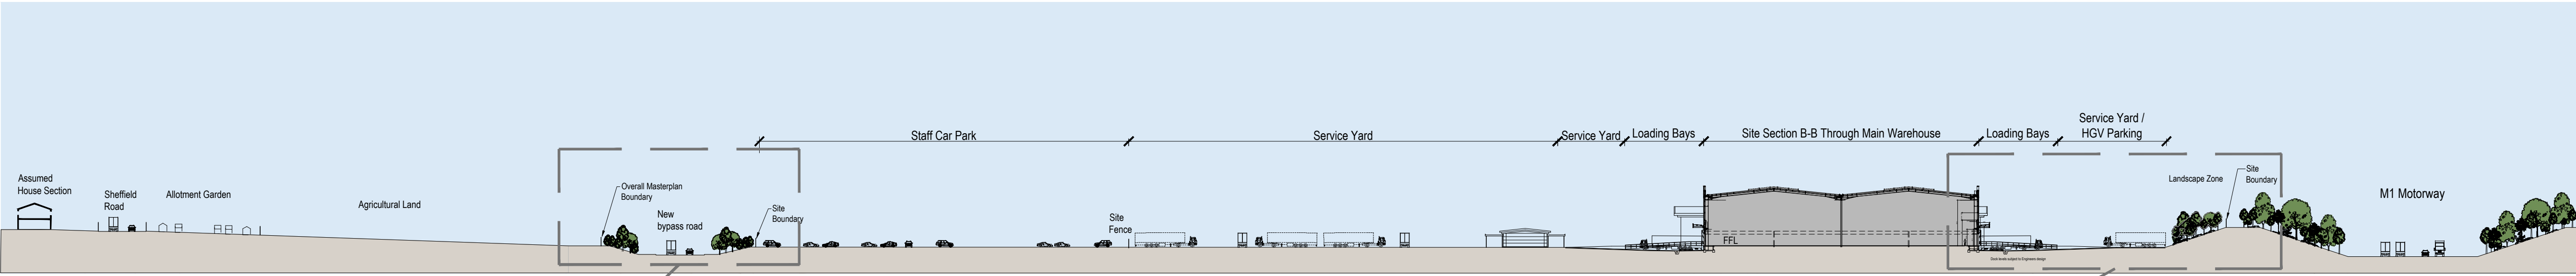


Section B-B (1-1000 Scale)

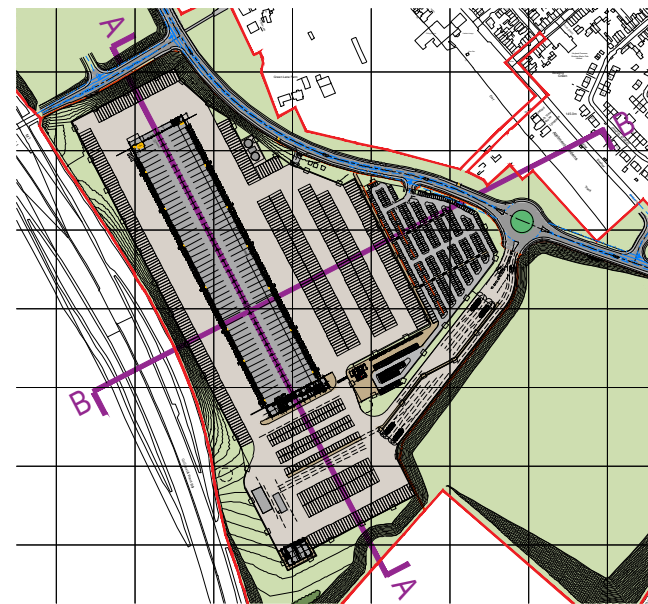

Key Plan

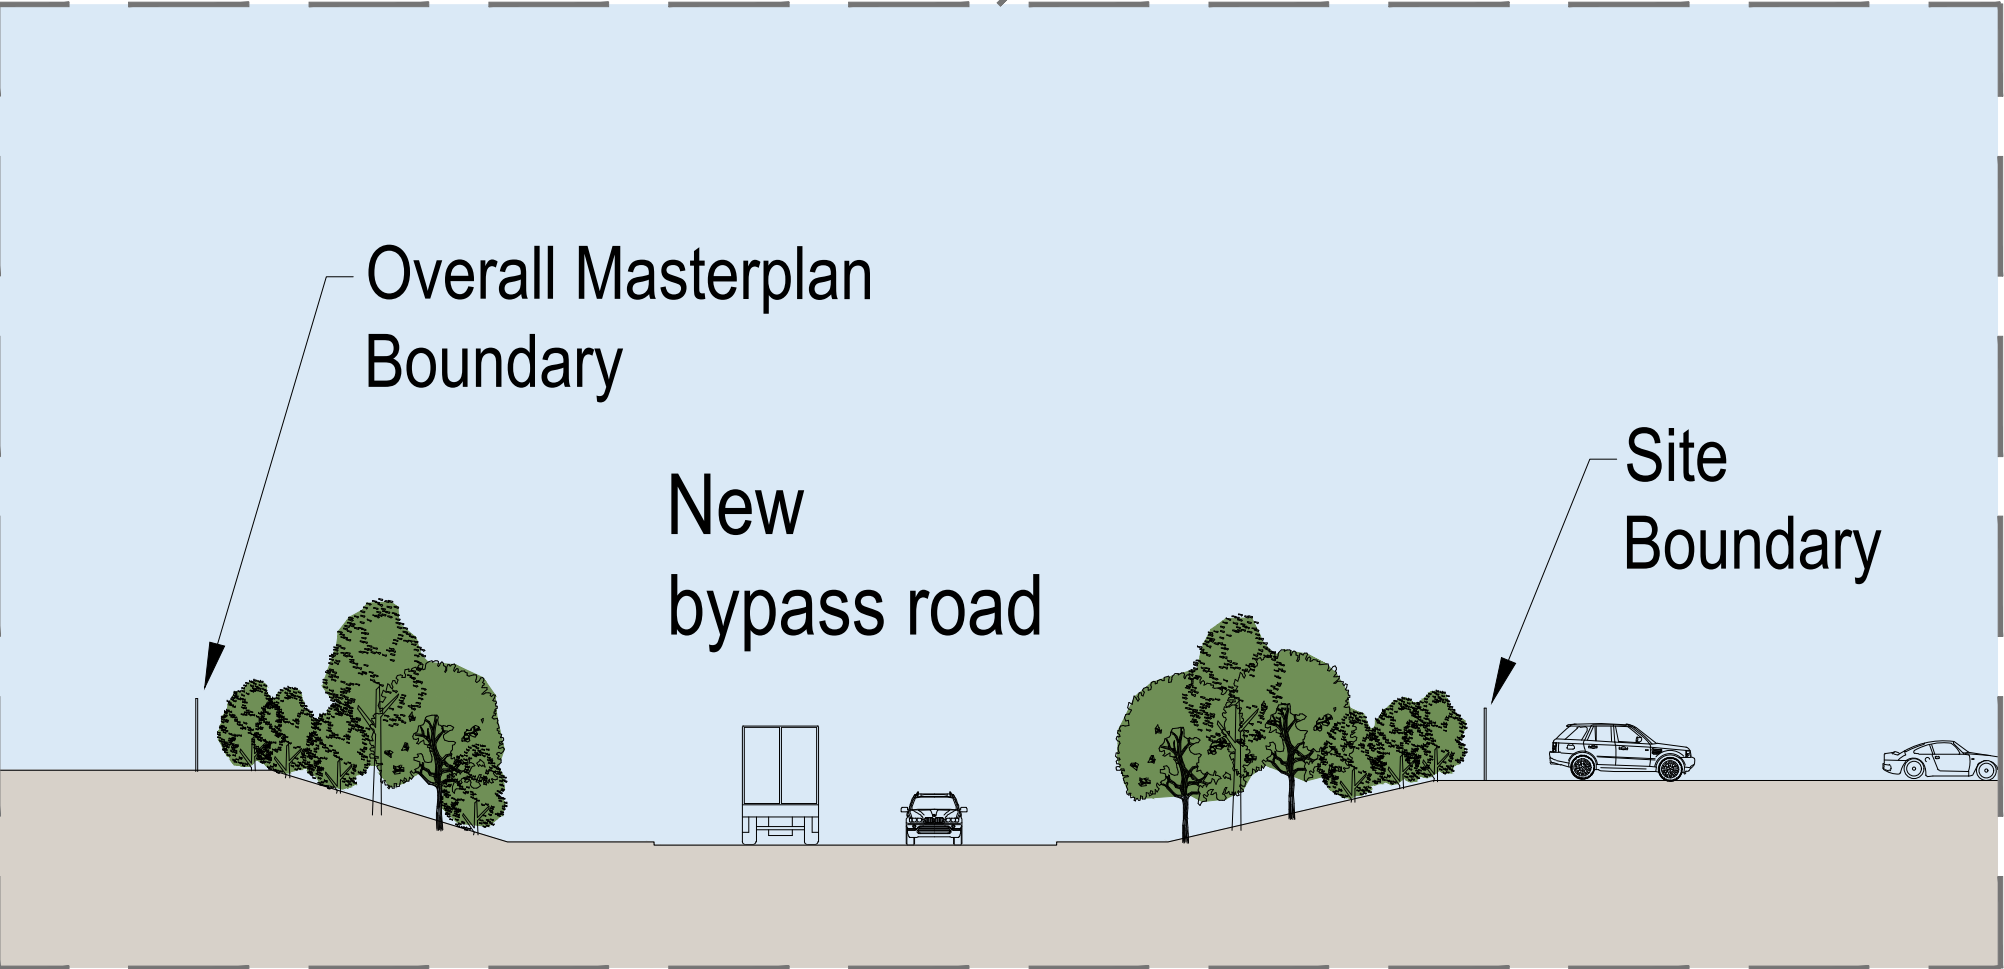

Part Section B-B (1-250 Scale)

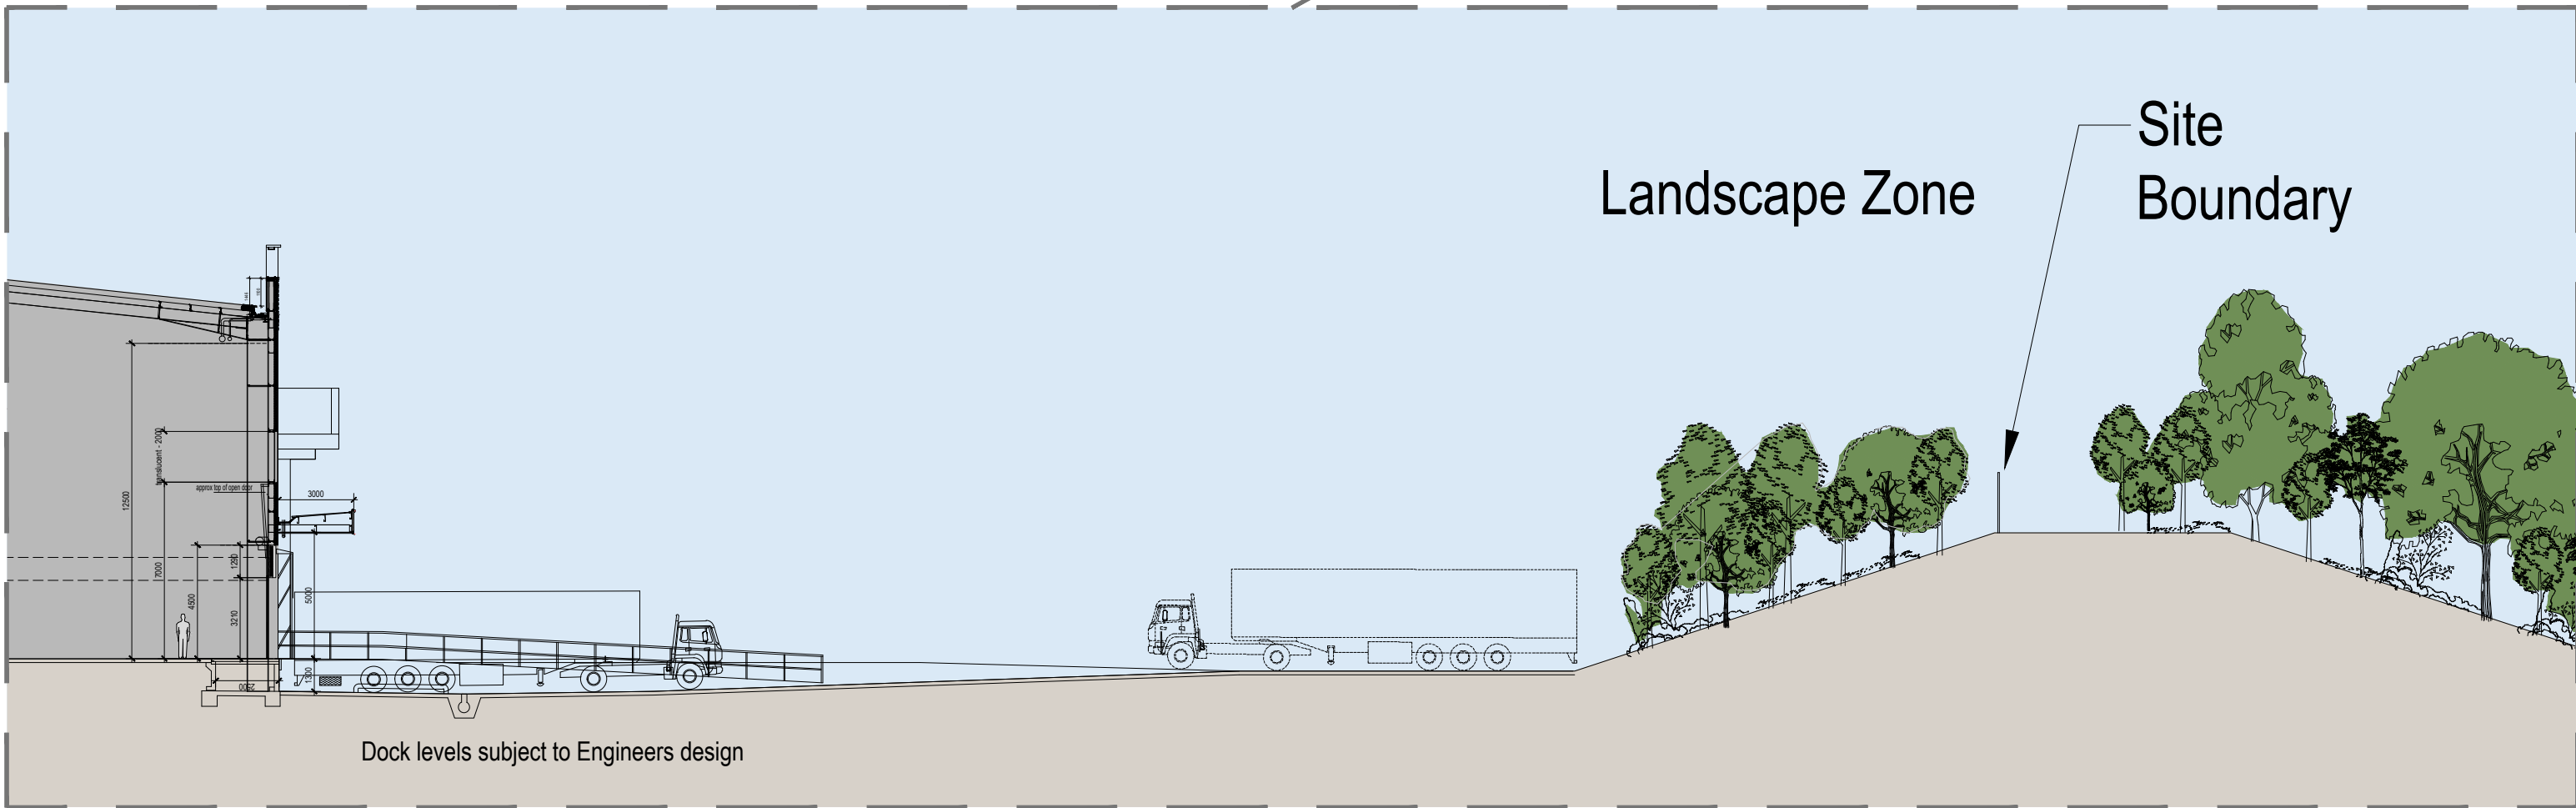

Part Section B-B (1-250 Scale)

P01 Planning issue
P02 section AA updated
15Apr2020 JM
18May2020 PL

Rev.	Date/Checked
newlands developments	

The Old Rectory Rectory Lane Milton Malsor
NORTHAMPTON NN7 3AQ
t: +44 (0)1604 858916 f: +44 (0)1604 859123
www.peter-haddon.com

pHp architects

pHp Architects
Hermes Plot 1
Hoyland Common, Barnsley.

Site Sections

Status	PLANNING
Drawn	JM
Checked	PL
Date	April 2020

Project Number:
HOY-PHP-1A-NA-DR-A-4400-104-P02
Scale@ A1

Copyright reserved. Dimensions to be checked on site.
Discrepancies to be reported before proceeding.