




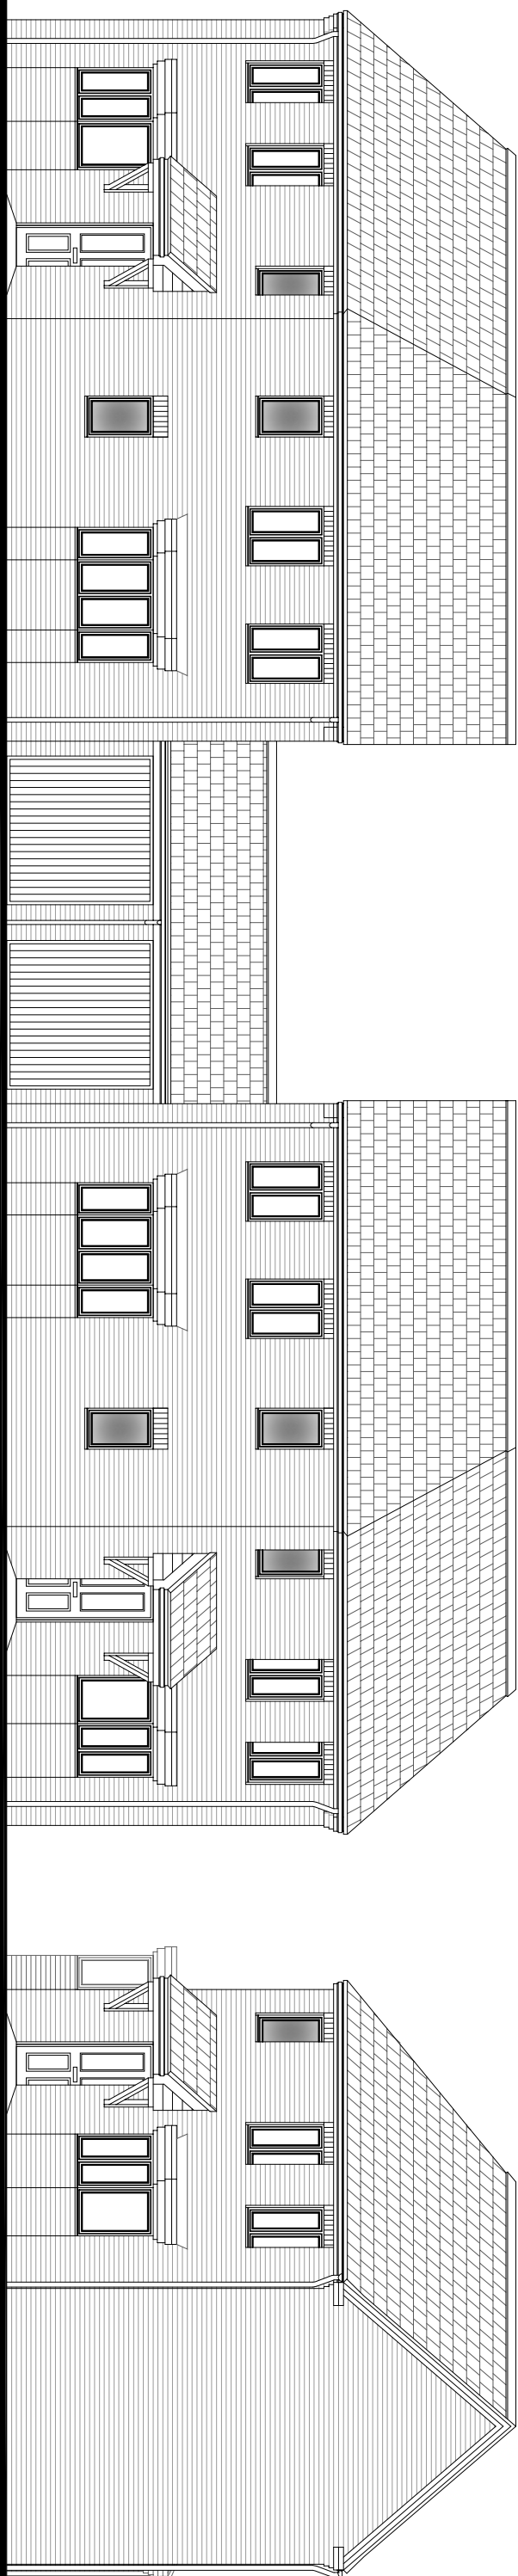


Front Elevation

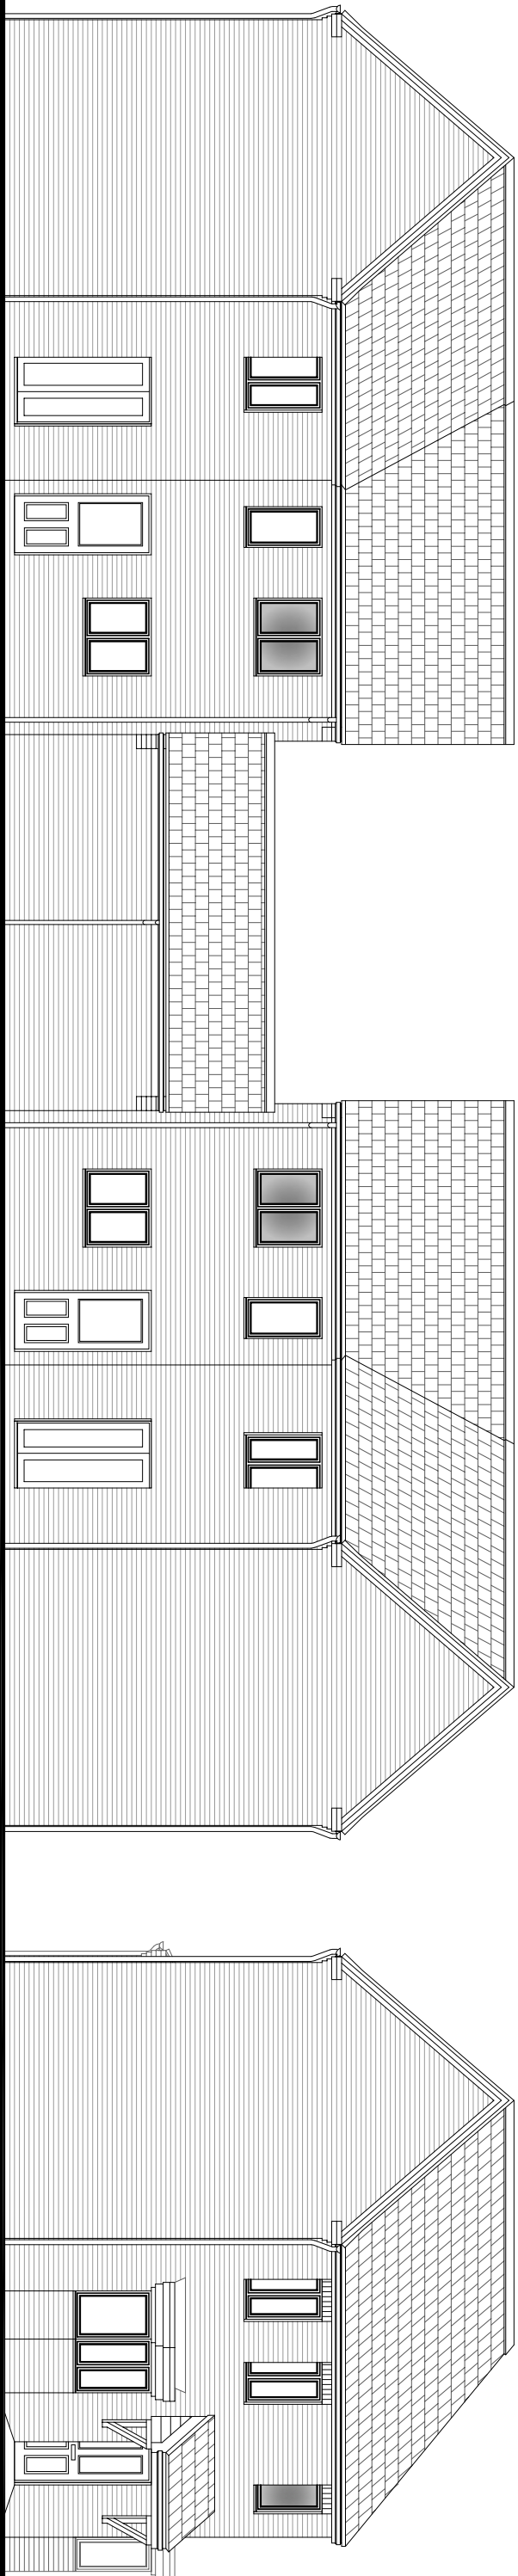


Side/Rear Elevation

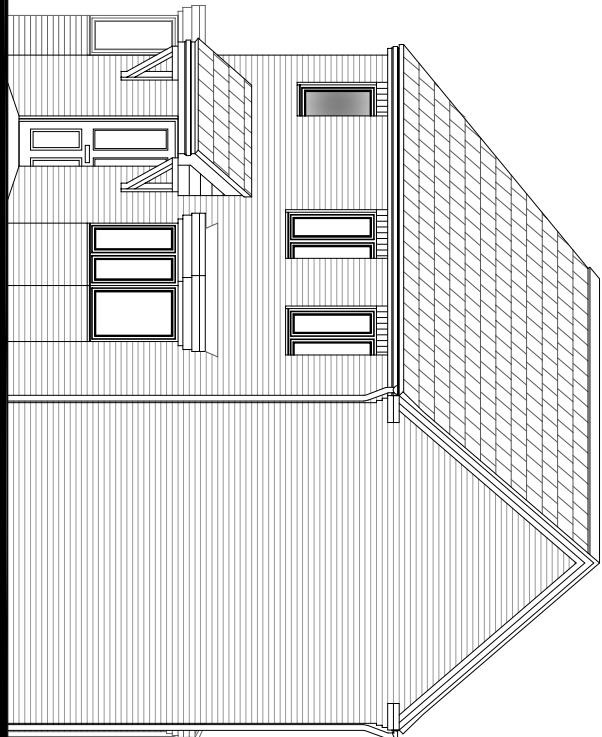


Front/Side Elevation

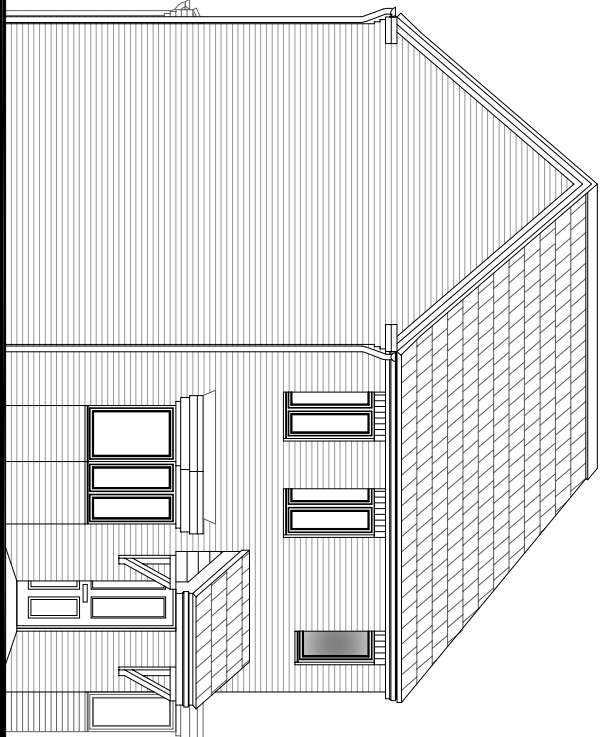

Side/Front Elevation

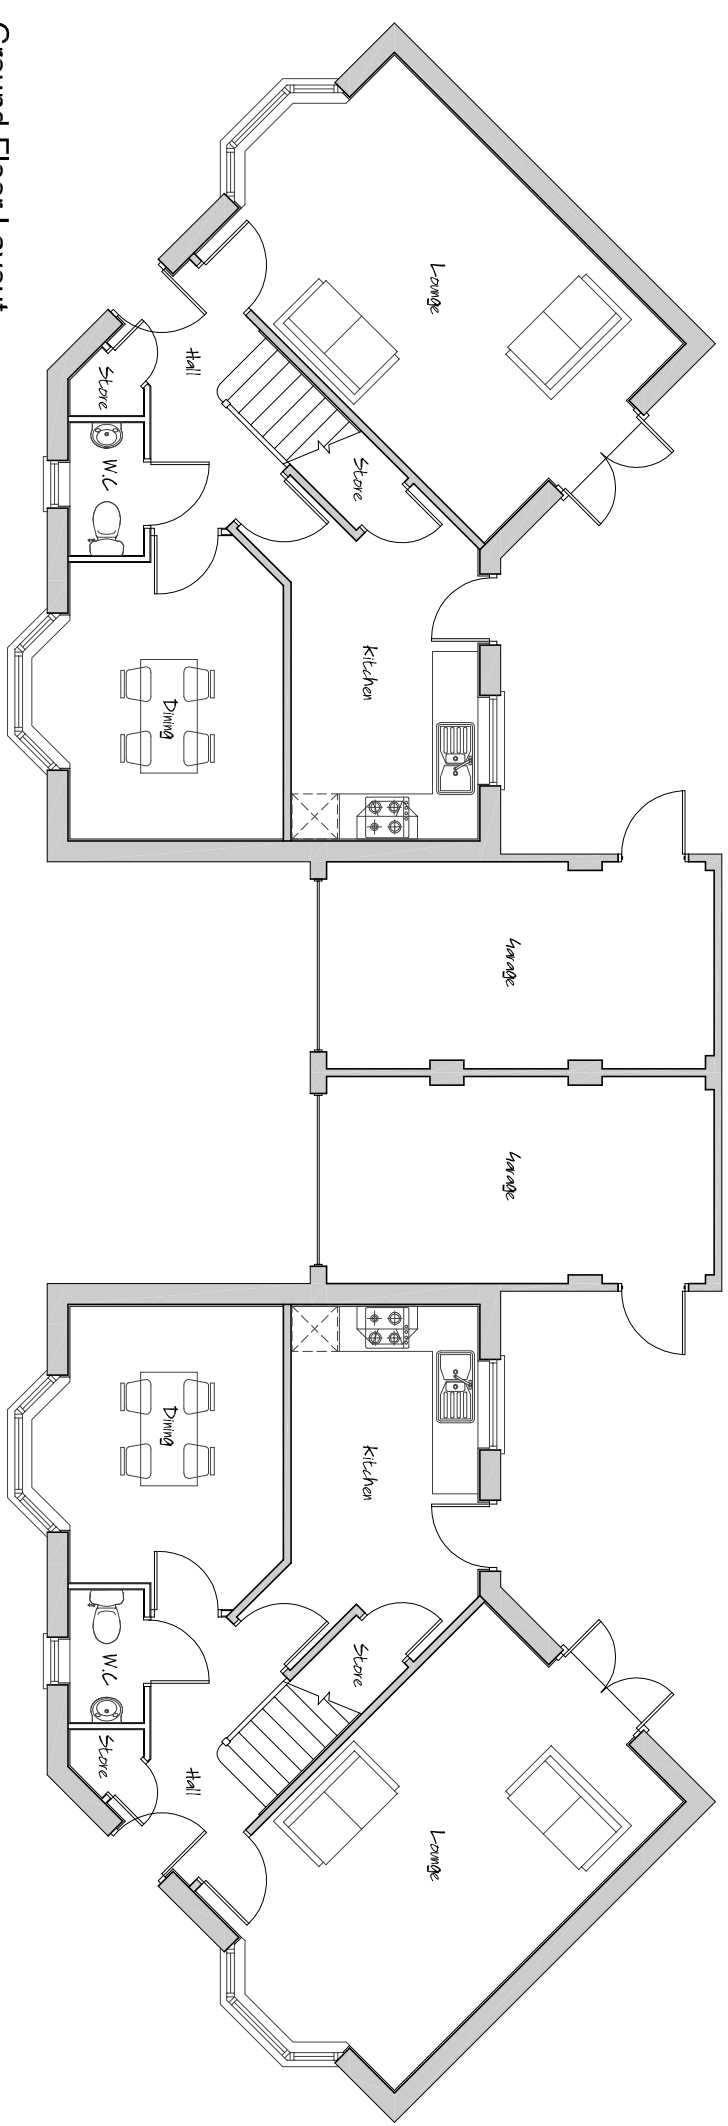

Ground Floor Layout

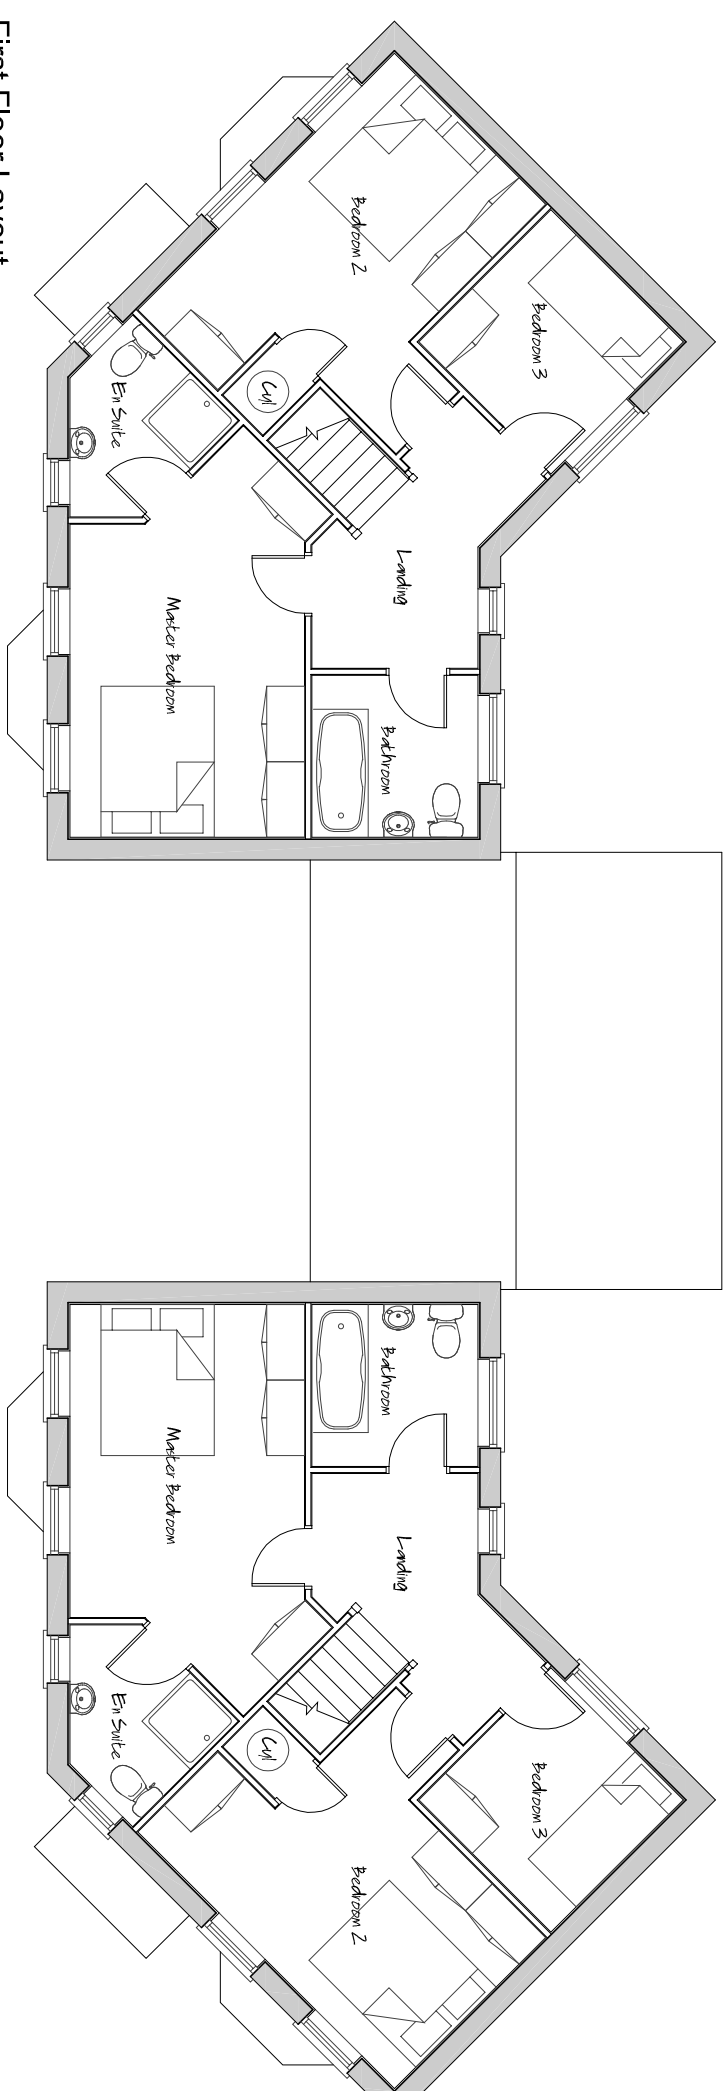

First Floor Layout