



Drawing No.	Rev No.
MRH001 -010	B

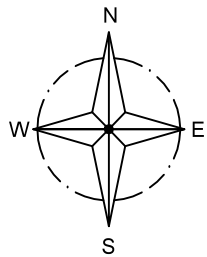

INDICATIVE
ONLY

2m HIGH TIMBER FENCES TO
REAR GARDEN AREAS AND
BOUNDARIES

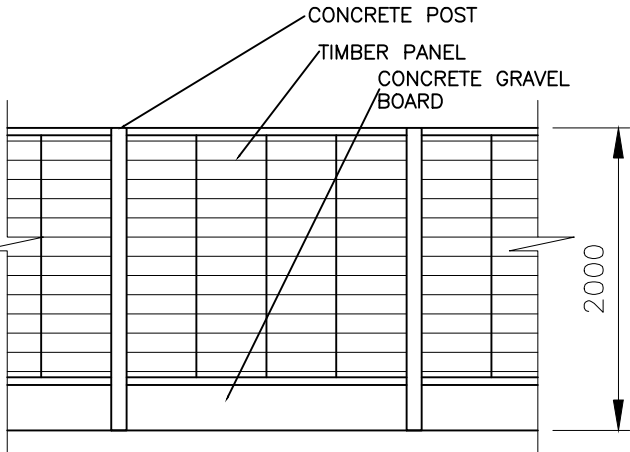

FENCE DETAIL
(1:50)

FRUIT TREES
TO REAR GARDENS

REAR GARDENS TO BE TURFED

INFORMAL PATH

ACORN WAY

PERMEABLE PAVING

89

OAKROYD CRESCENT

VISITOR PARKING

TURFED AREA TO FRONT

PROPOSED BLOCK PLAN
SCALE 1:500 AT A3

DO NOT SCALE: Contractor to check all dimensions and report any omissions or errors

NOTES

B	Reduced to 13 dwellings	JRB			16/02/22
A	Road changed	JRB			05/09/21
Rev	Description	By	Chk	App	Date

JRB DESIGNS Ltd
1 Saville Road
Cudworth
Barnsley
S72 8LT
Tel: 01226 383542
Fax: 01226 380078
Mob: 07970 541192
Email: john@jrbdesigns.co.uk

This drawing is copyright. © jrbdesigns Ltd.

Client

HOLCON GROUP

Drawing Title

BLOCK PLAN OF SITE

Address

LAND OFF ACORN WAY
GRIMETHORPE
BARNSELY

Project Title:

PROPOSED NEW HOUSING
DEVELOPMENT

Purpose of Issue:

PLANNING

Drawing Status

FIRST ISSUE

Scale at A3 AS SHOWN	Drawn By JRB	Date 08/11/2020
Checked By	Date 08/11/2020	Approved By Date 08/11/2020
Project No. MRH001	Drawing No. 010	Revision B

APPROVAL ☒ INFORMATION ☐ TENDER ☐ CONTRACT ☐ CONSTRUCTION ☐