


**159 Blythe Street, Wombwell,
Barnsley, S73 8LH.**

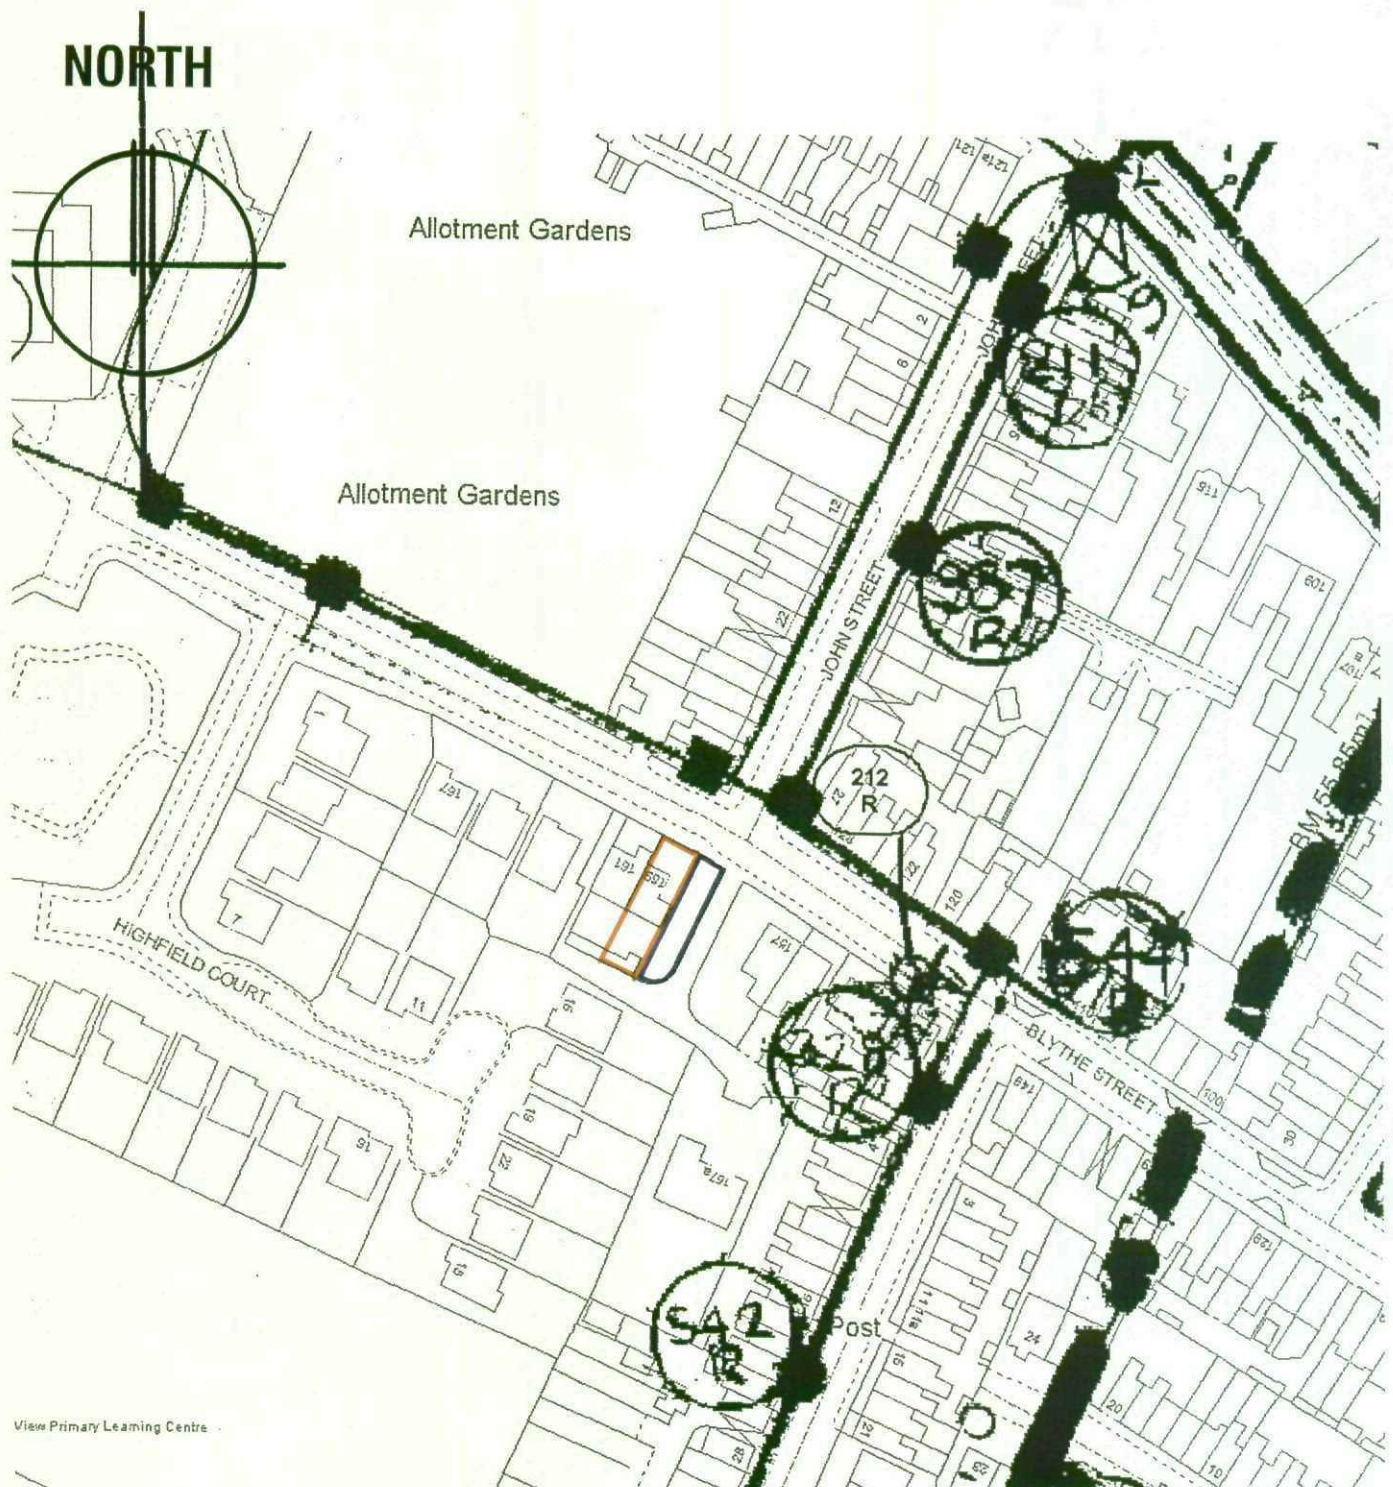

SITE LOCATION PLAN

SCALE 1: 1250

Date. August 2009.