

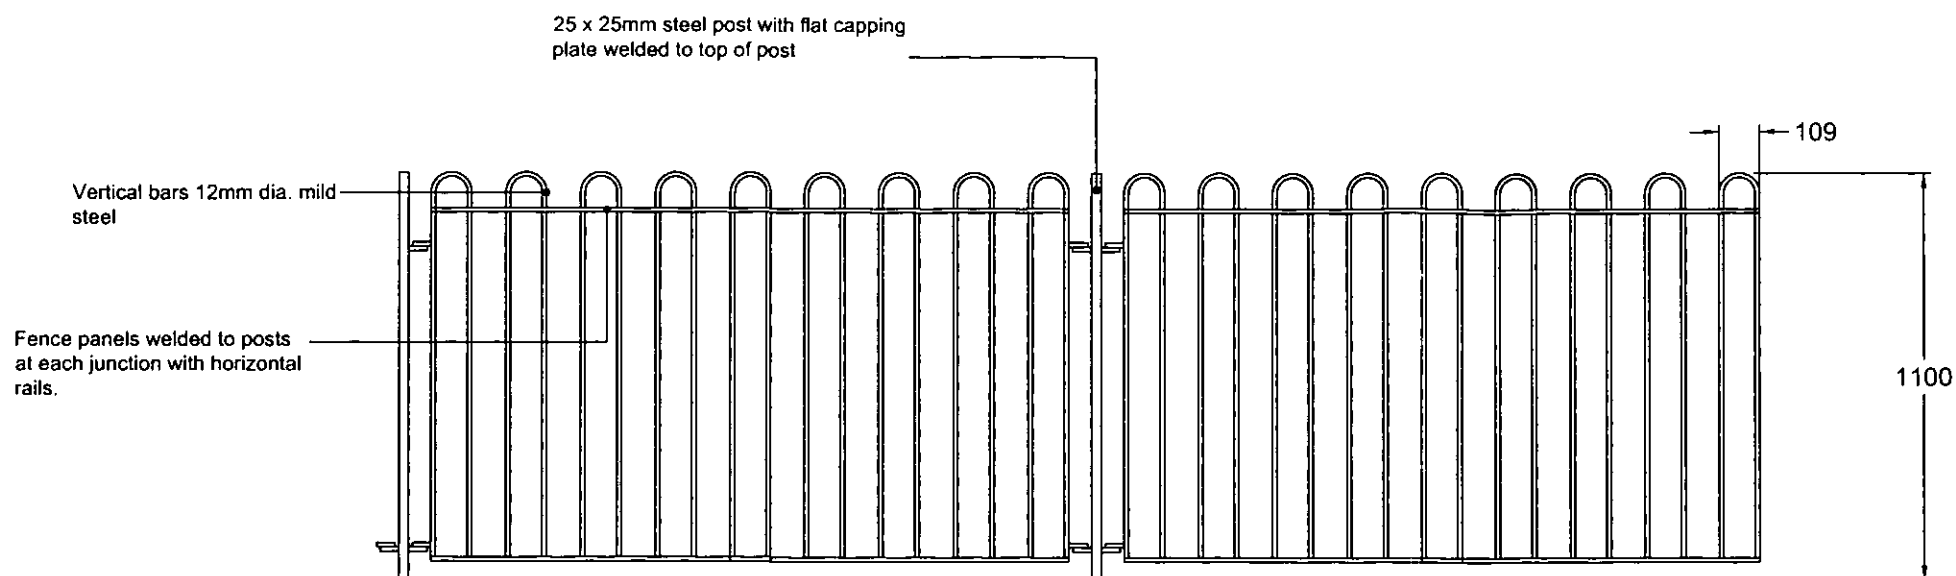


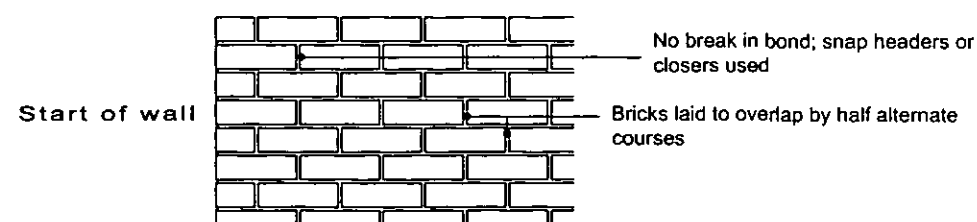

Railings Front

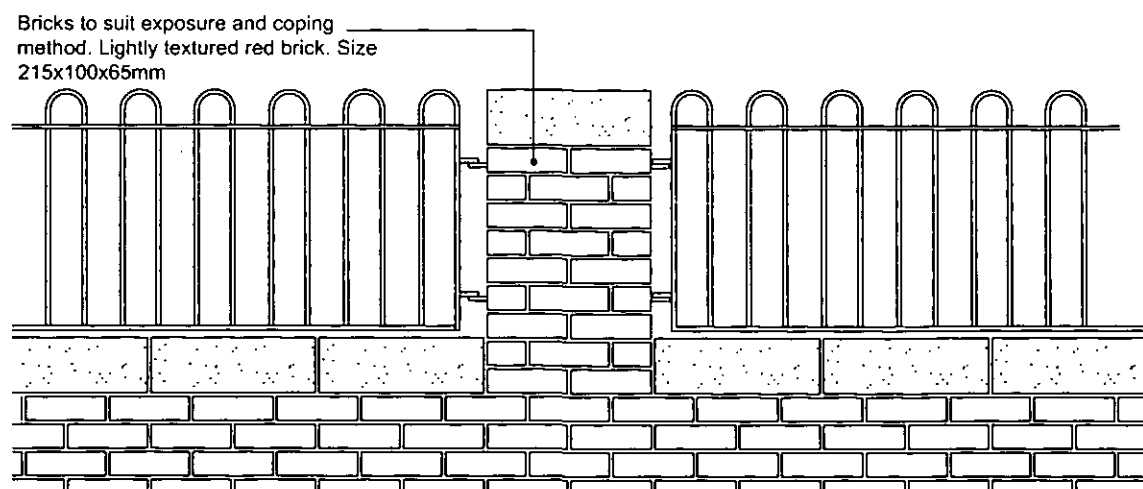

STRETCHER BOND

Wall/ railings to front of properties facing the public open space

## LEGEND

## NOTES

1. All railings are to be purpose made to fit individual situations.
2. All metalwork is to be supplied ready primed and to receive one undercoat and two topcoats of gloss on site; colour to be approved.
3. All welds are to be filed down prior to undercoat application.
4. All gates will be lockable and match railings.

| Revision | By | Chk'd By | Date | Comments |
|----------|----|----------|------|----------|
|----------|----|----------|------|----------|

|   |  |  |  |  |
|---|--|--|--|--|
|  <p>SAILORS BETHEL<br/>HORATIO STREET<br/>NEWCASTLE UPON TYNE<br/>TYNE AND WEAR, NE1 2PE<br/>T: 0191 261 1966<br/>F: 0191 230 2346<br/>www.slrconsulting.com</p> |  |  |  |  |
|---|--|--|--|--|

|        |
|--------|
| Client |
|--------|

|                       |
|-----------------------|
| Project               |
| STOCKS LANE, BARNSELY |

|                                |
|--------------------------------|
| Drawing Title                  |
| <b>WALL AND RAILING DETAIL</b> |

|                          |          |
|--------------------------|----------|
| Project File Reference   | Drawn By |
| 415.000044.16.GA.001.DWG | JW       |

|          |              |          |
|----------|--------------|----------|
| Scale    | Date         | Chk'd By |
| 1:20 @A3 | OCTOBER 2008 | NJ       |

|                              |          |
|------------------------------|----------|
| Drawing Number               | Revision |
| <b>415.000044.16.DDT.001</b> | -        |

PLANNING