


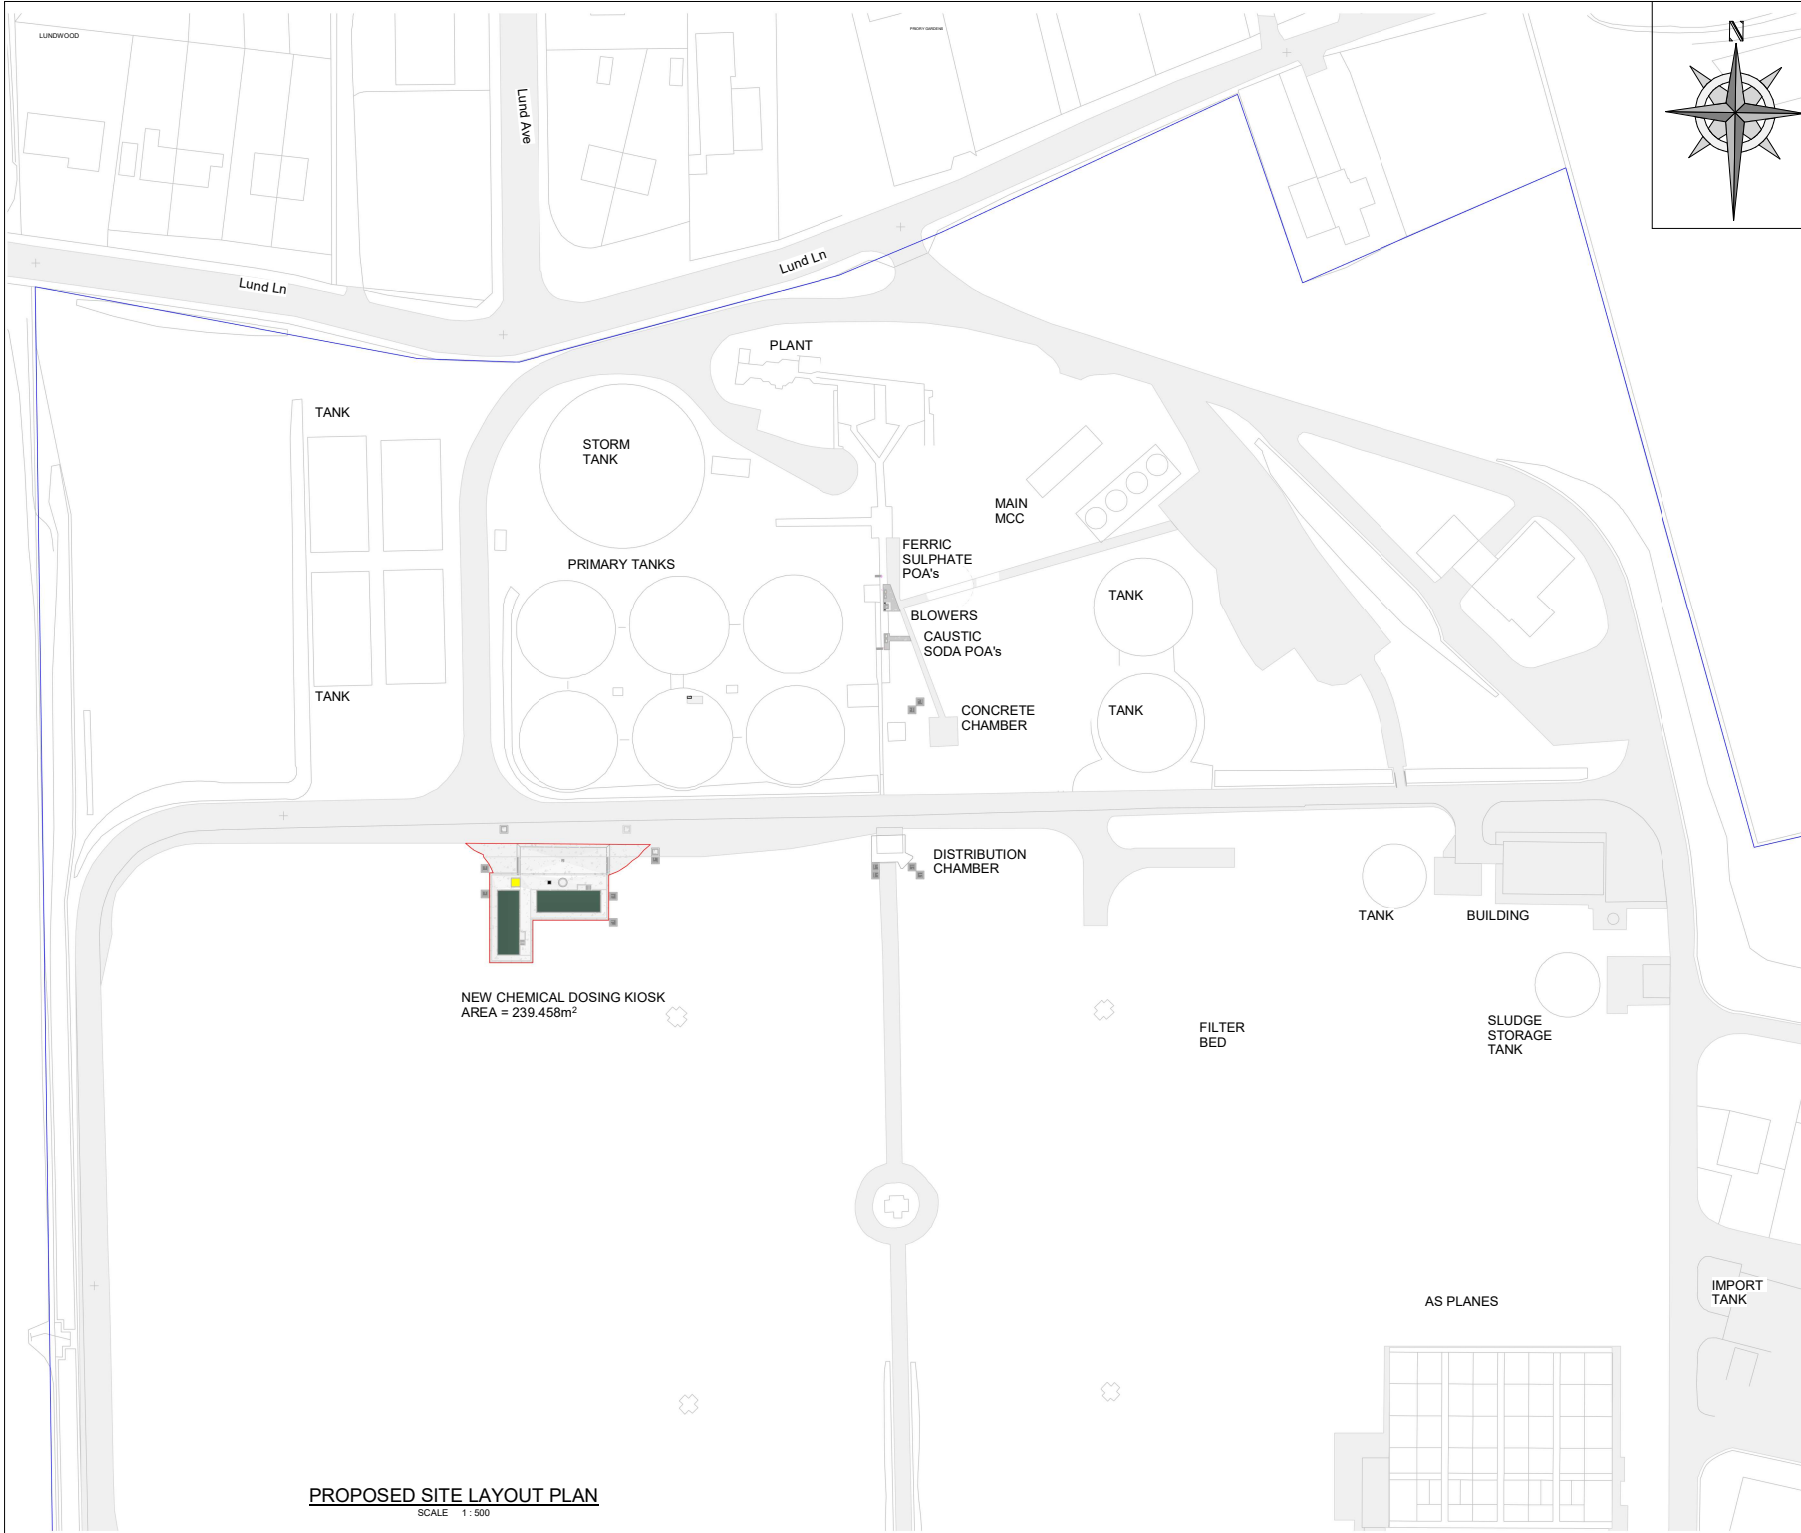

PROPOSED SITE LAYOUT PLAN
SCALE 1:500

NOTES:

1. ALL DIMENSIONS IN MILLIMETRES AND ALL LEVELS IN METRES UNLESS SHOWN OTHERWISE.

REFERENCE

LUNDW-GLA-WWT-DR-Z-0101 - SITE LOCATION PLAN
LUNDW-GLA-WWT-DR-Z-0102- EXISTING SITE LAYOUT PLAN
LUNDW-GLA-WWT-DR-Z-0103- PROPOSED SITE LAYOUT PLAN
LUNDW-GLA-WWT-DR-Z-0104- CHEMICAL DOSING KIOSK AREA

LEGEND

PLANNING RED LINE BOUNDARY
OTHER LAND OWNED BY APPLICANT (YW)

SCALE 1:500

12.5m 0 125m

S5 P02	ISSUED FOR PLANNING	SR	PC	DM	10/11/2023
S5 P01	ISSUED FOR PLANNING	SR	PC	DM	08/10/2023
Work Item Description		Plant Change Note			

Original Design / OEM File

FORSHIRE WATER ALWAYS CONSIDERS

Glanua

YorkshireWater

Client: Yorkshire Water Services Ltd
Western House,
Western Way,
Halifax Road,
Bradford,
BD6 2SZ

Framework:	COMPLEX MEICA	Work Stream:	WINEP
WV Batch ID / Project Code:	YW.200733		
WV Station ID:	LUNDWOOD WWTW S71 5PB		
WV Grid Reference:	SE 37932 07071		
Drawing Title:	PROPOSED SITE LAYOUT PLAN LUNDWOOD WWTW		
Original Design / OEM Reference:	GLANUA	Scale:	1:500
Issue Description:	ISSUED FOR PLANNING	Scale:	P02
Drawing Number:	LUNDW GLA WWT WWT DR Z 0103		