

ARIAL VIEW – Rear of 2 Statian Road.

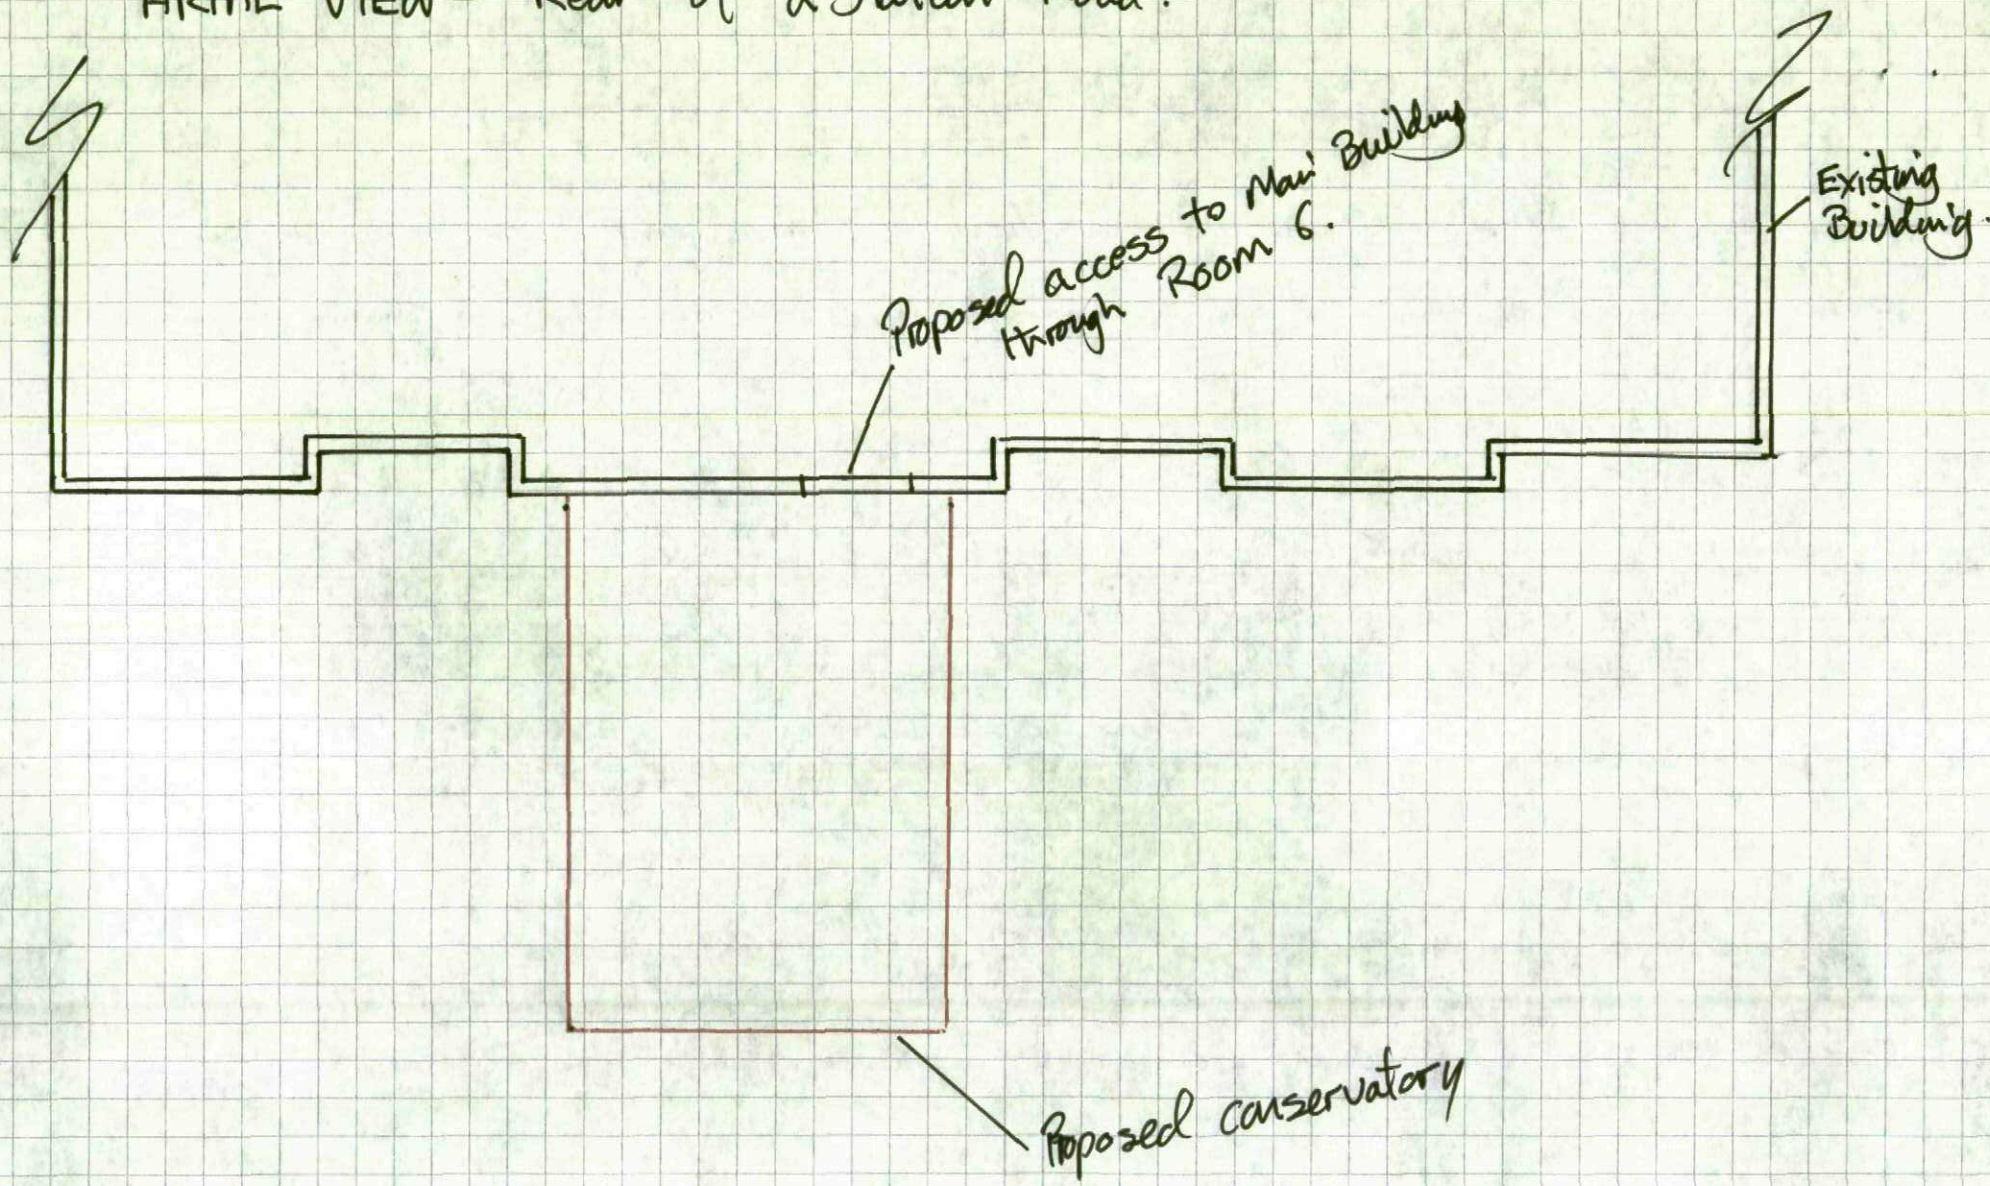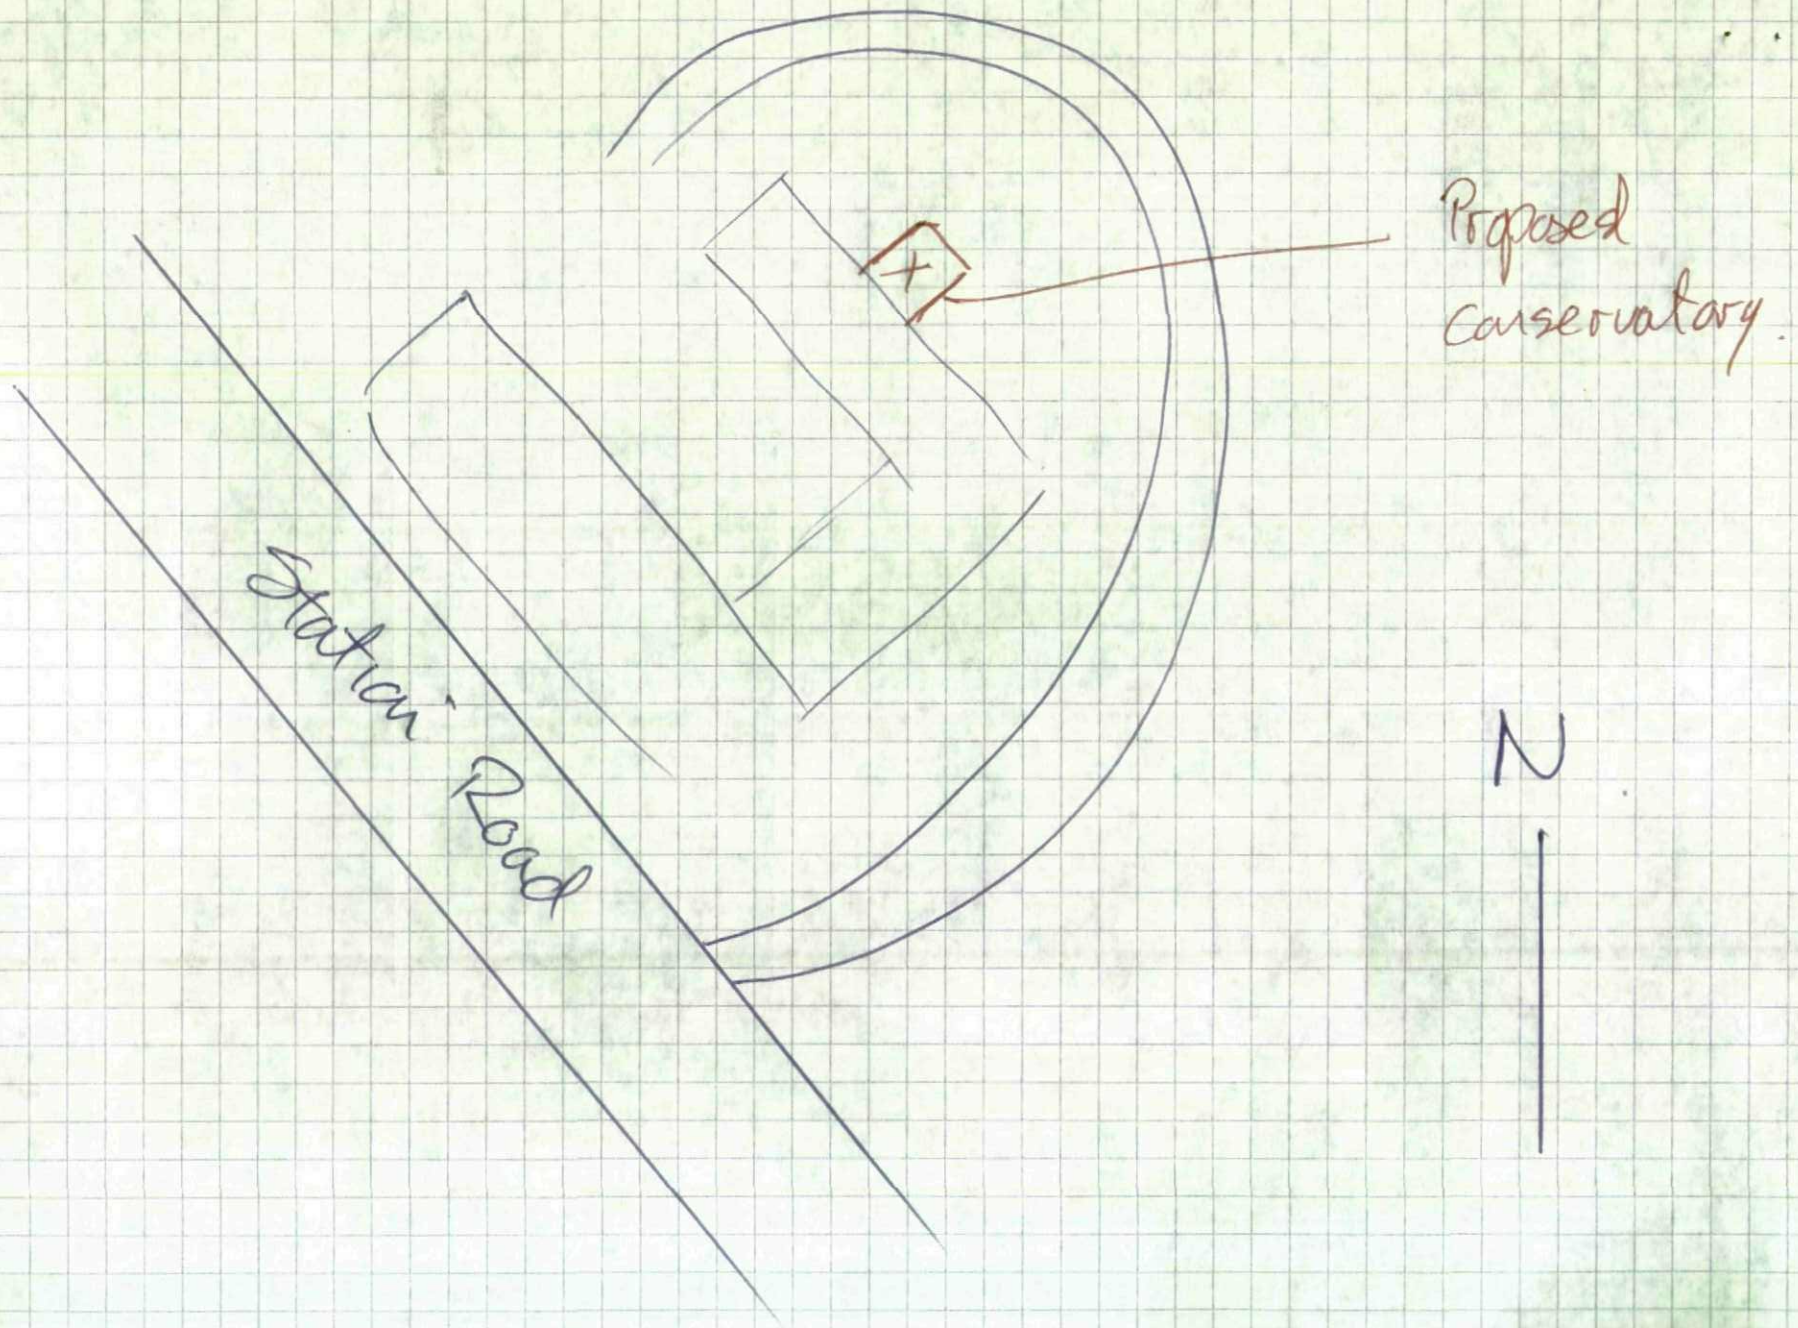

SCALE 1:100


Proposed
Conservatory.
Station Road
N