



Peter Thompson M.B.I.A.T.



Architectural Design Consultant Ltd.

Tel & Fax: 01226 201391

Mobiles 07973 251730

e-mail: peter.thompson@hotmail.co.uk

PROPOSED AMENDMENT TO GREEN BELT BOUNDARY

LAND ADJ 16 BEEVER LANE

GAWBER

LOCATION PLAN



1:1250


Linwood

Barnsley Road

Dodworth

Barnsley S75 3JR

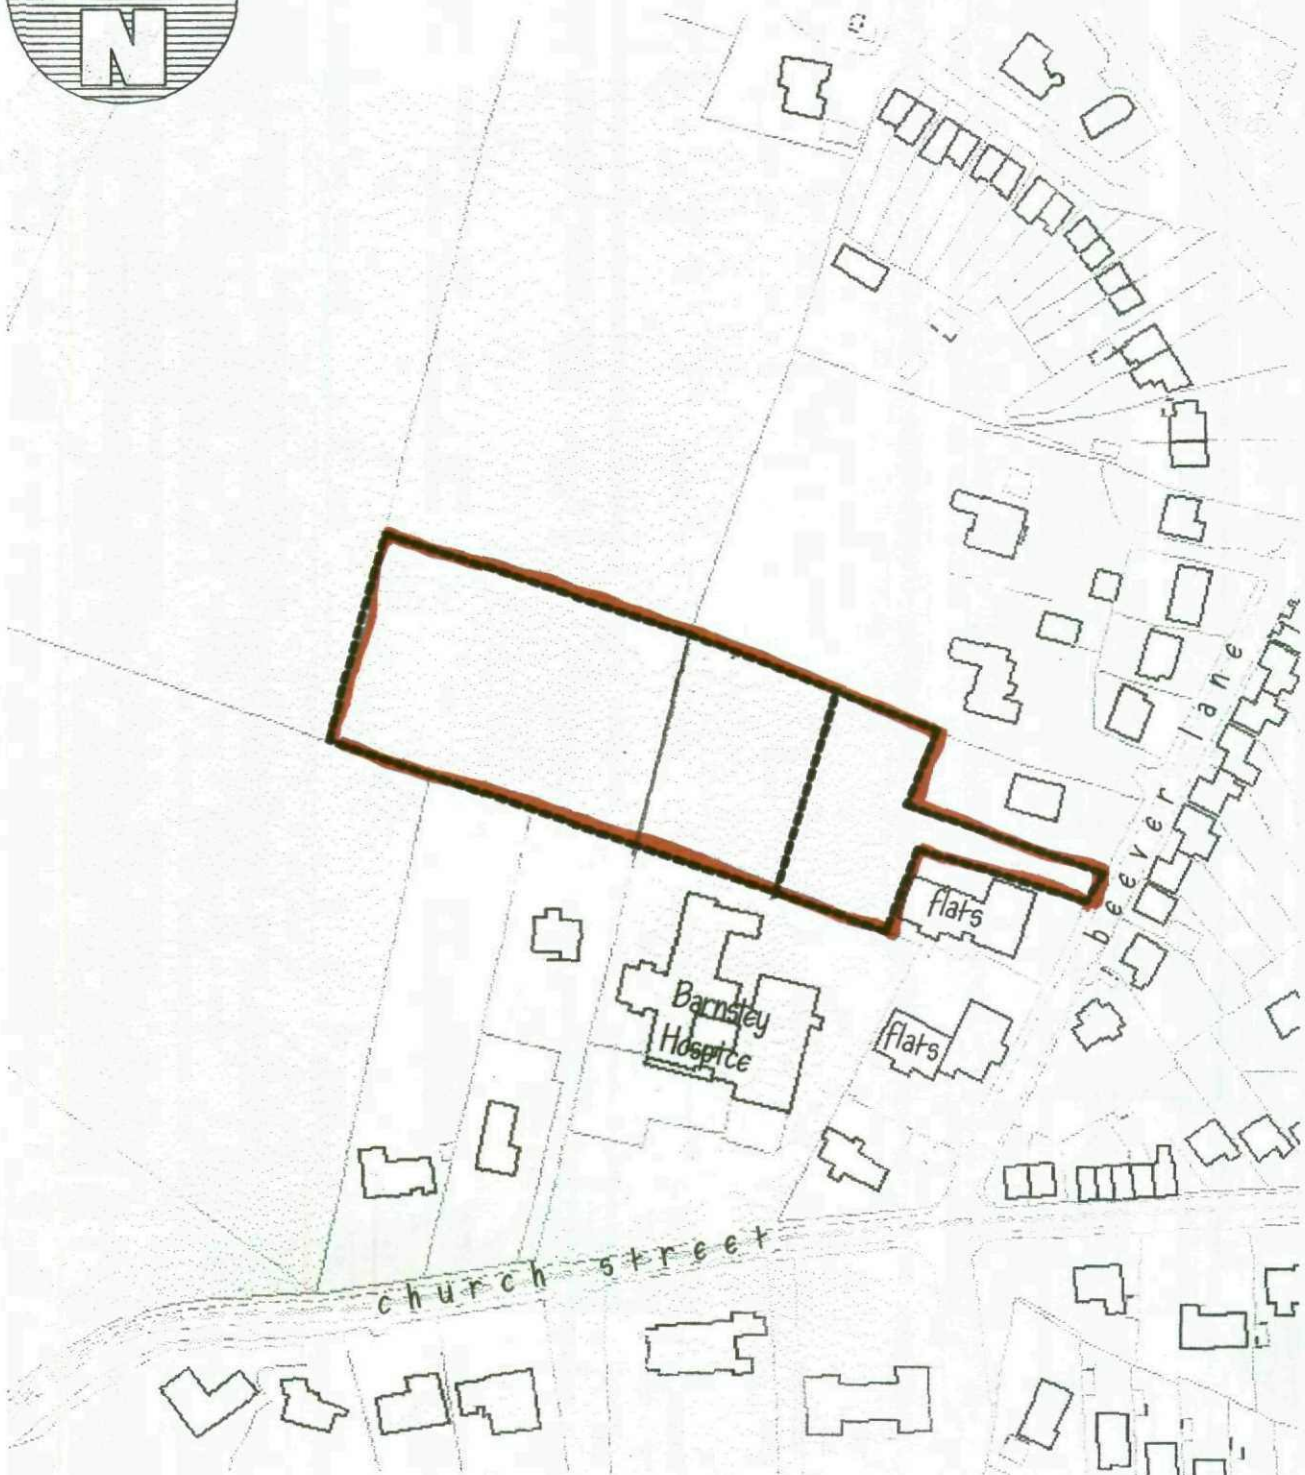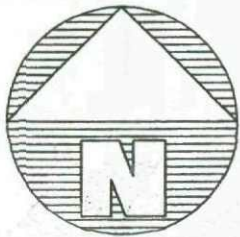

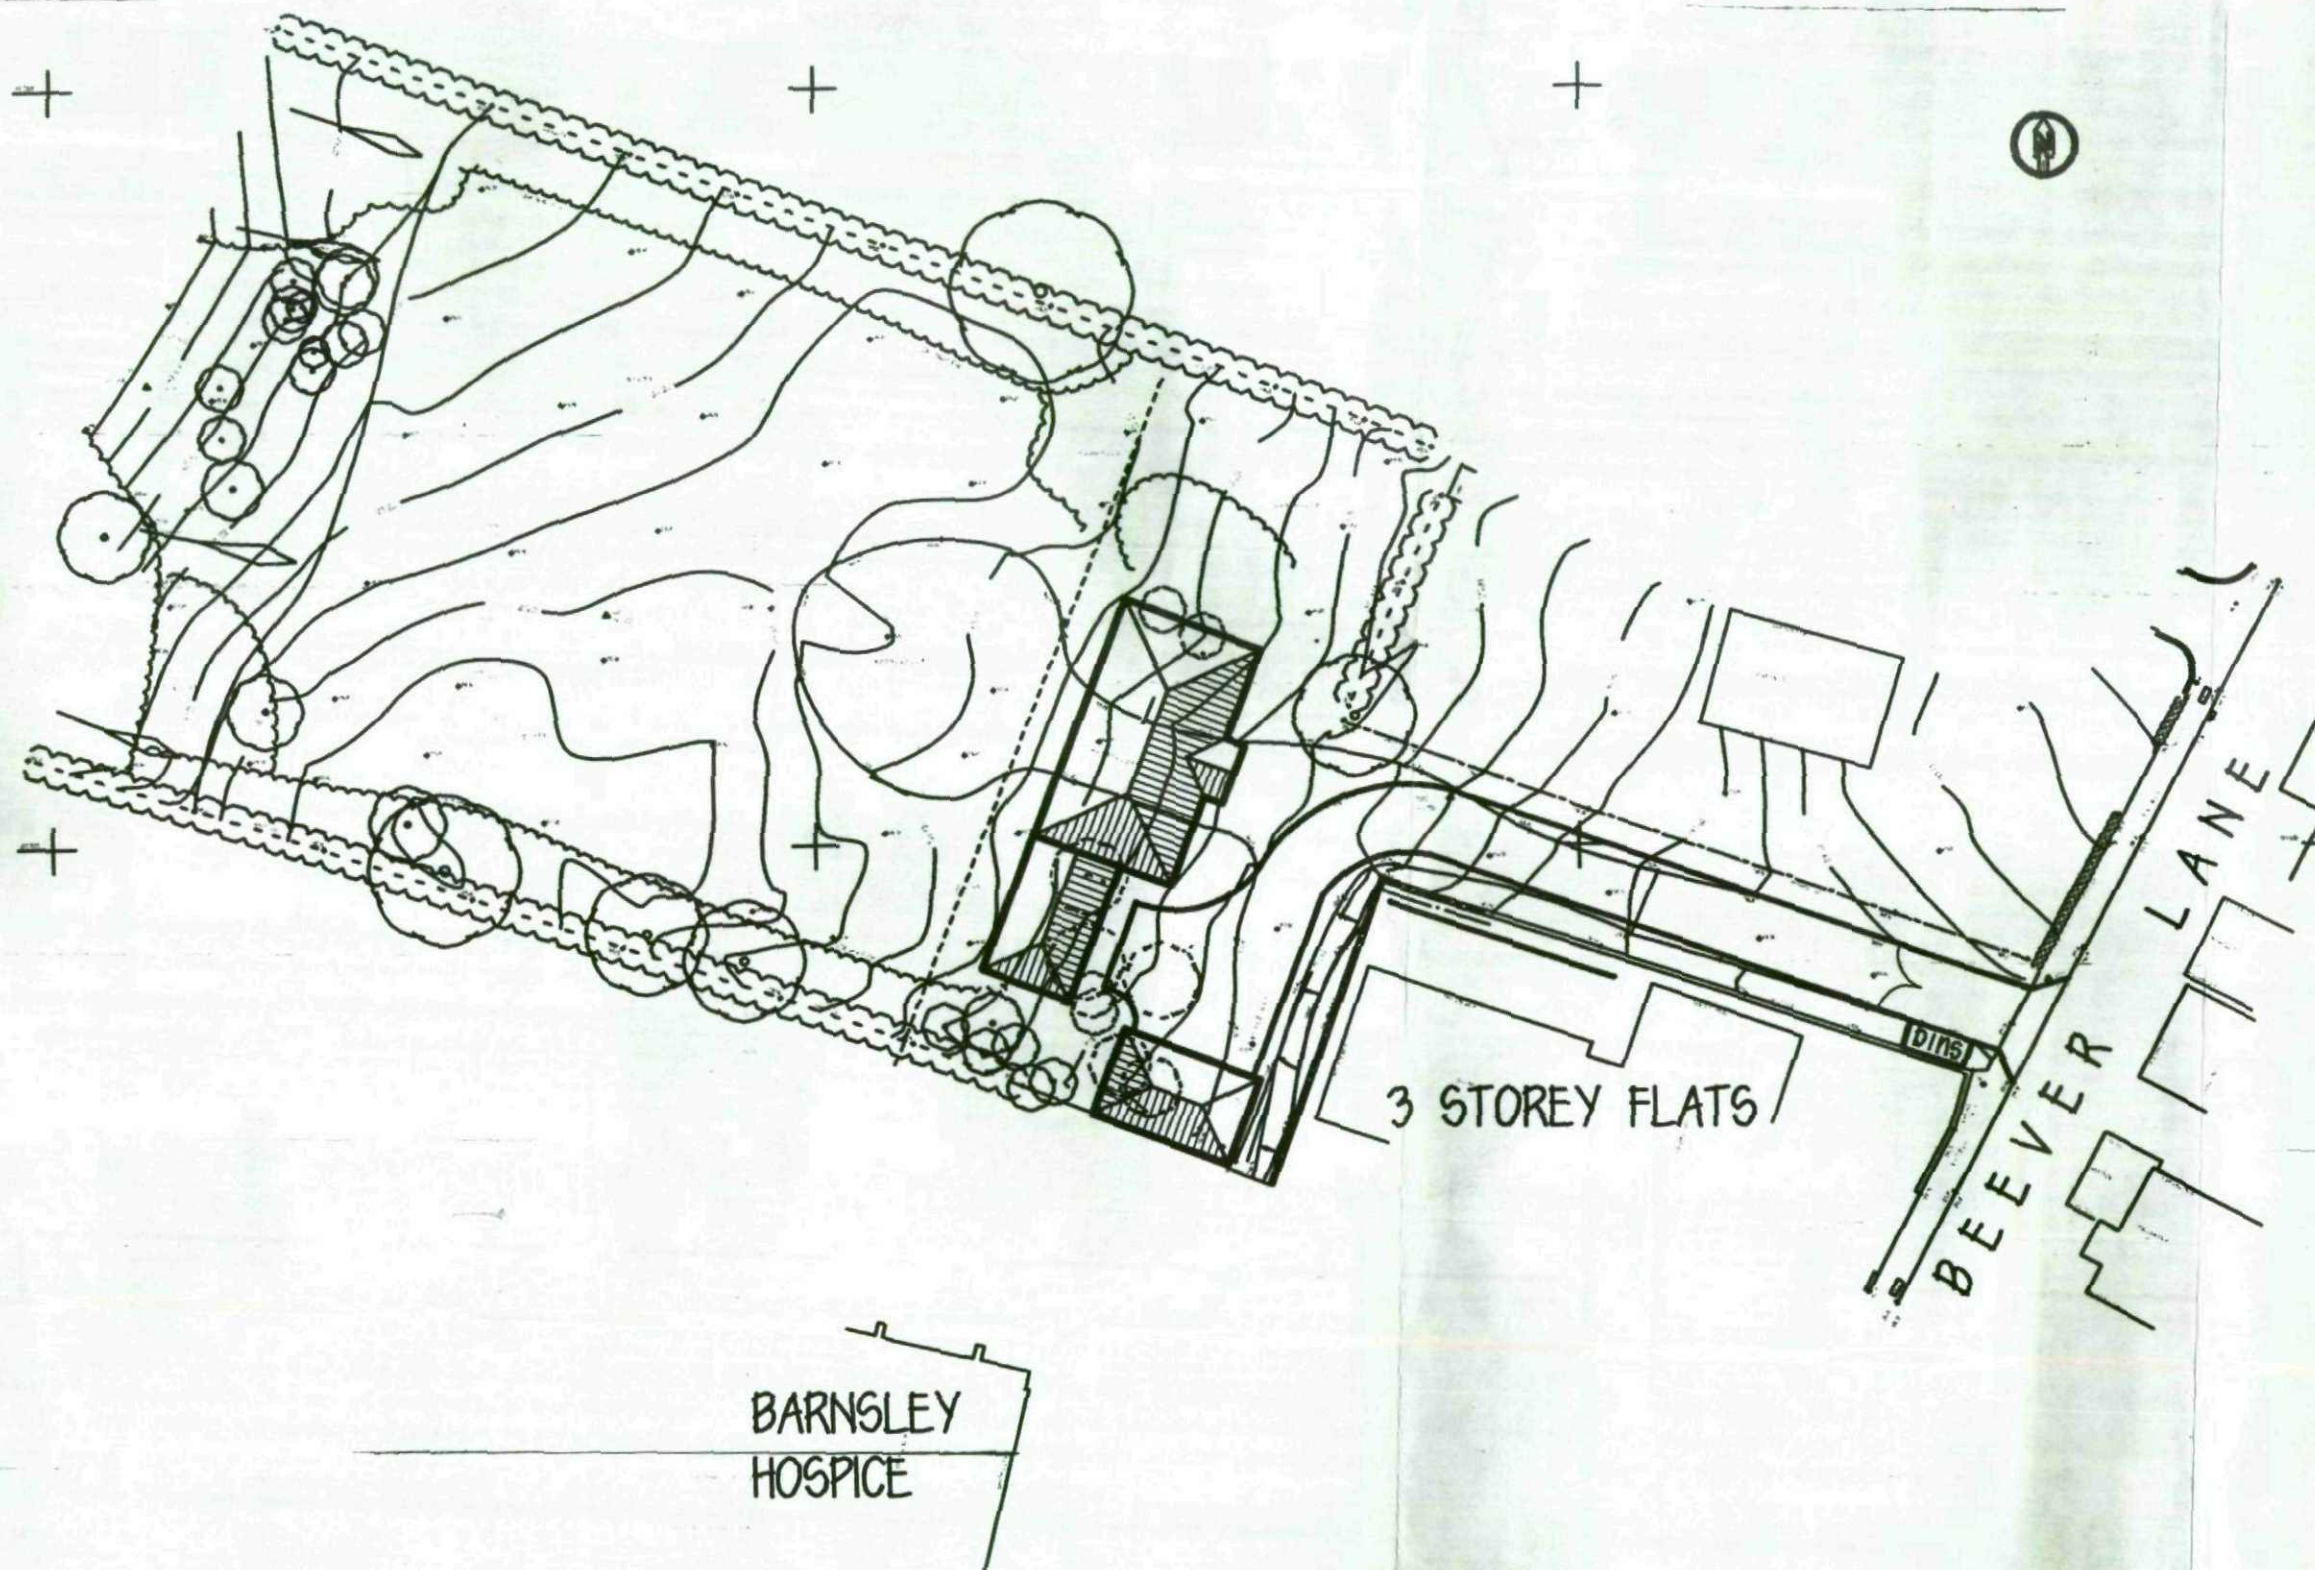

existing drive to be upgraded to
4.5m wide tarmaced drive with
2m x 2m ped. v.s.

Mr SANGER

PROPOSED DWELLING
LAND REAR OF
14-16 BEEVER LANE
GAWBER

SITE PLAN

1:500 NOV 10

Peter Thompson

Linwood
Barnsley Road
Dodworth
Barnsley S753JR



tel £ 01226
fax 201391