This drawing is copyright & the property of EC Harris & must not be copied in whole or in part without their written permission. Copyright is reserved. ©
This drawing must not be scaled.
The Contractor is to report all dimensional discrepancies & errors to the Contract Administrator prior to construction commencing.
It is essential that this drawing is read in conjunction with all specifications/ schedule of works & that all works are included for.


SAFETY HEALTH AND ENVIRONMENTAL (SHE) INFORMATION

Based upon the assumption that all works will be undertaken by competent contractors working, where appropriate, to approved method statements, the designer would draw the reader's attention to the **significant** residual SHE risks that have not been eliminated from the designs shown on this drawing by the design process.


CONSTRUCTION, OCCUPANCY AND DEMOLITION

(List below the significant residual risks for EACH of these three phases of operation).

Where the designer determines that, so far as is reasonably practicable, there are no foreseeable significant residual design risks associated with that phase of operation the statement "NO FORESEEABLE SIGNIFICANT RESIDUAL DESIGN RISKS IDENTIFIED" shall be displayed (no section shall be left blank).

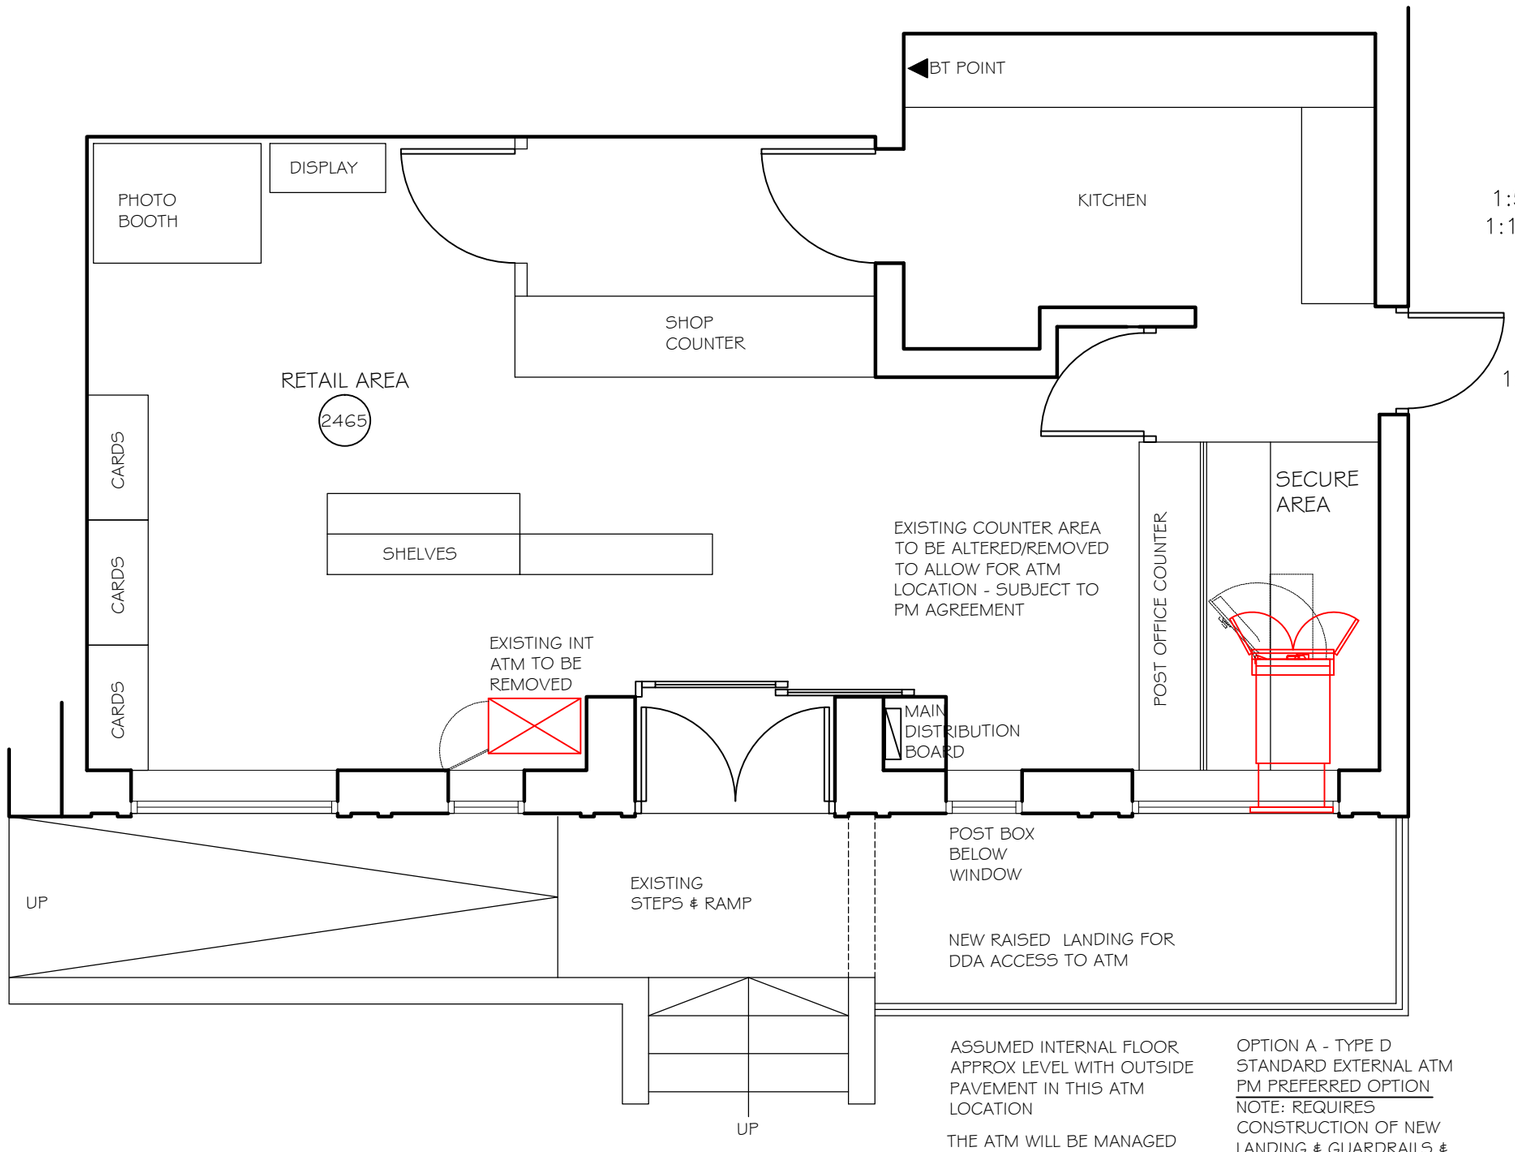

GOLDTHORPE
PROPOSED PLAN @1:50

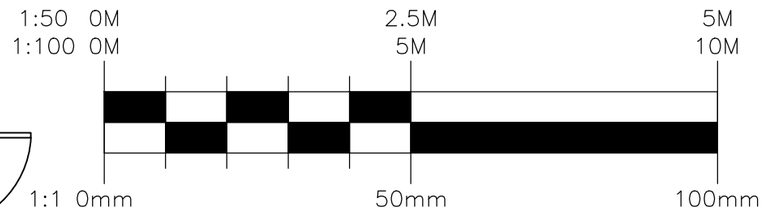

ASSUMED INTERNAL FLOOR APPROX LEVEL WITH OUTSIDE PAVEMENT IN THIS ATM LOCATION

THE ATM WILL BE MANAGED IN ACCORDANCE TO NORMAL 'ATM SECURITY WORKING GROUP' SECURITY PROTOCOLS.

OPTION A - TYPE D STANDARD EXTERNAL ATM
PM PREFERRED OPTION
NOTE: REQUIRES CONSTRUCTION OF NEW LANDING & GUARDRAILS & ALTERATION TO WINDOW CILL & WINDOW. USE SECURITY PANEL.

Rev No.	Comments	Date

Client
BANK OF IRELAND

Project title
OFFSITE ATM SURVEYS
20 MARKET STREET, GOLDTHORPE, S63 9HA

Drawing title
GOLDTHORPE POST OFFICE
PROPOSED PLAN

Drawing status
DRAFT

Job No.	Project co-ordinator
15961101	
Scale	**Date**
1:50@A3	01.08.2013
Drawn by	**Checked by**
SW	XX
Dwg. No.	**Rev. No.**
GOLD/03	

EC HARRIS
BUILT ASSET CONSULTANCY

EC HARRIS LLP
Midsummer Court, 314 Midsummer Boulevard,
Milton Keynes. MK9 2UB
Tel: 01908 423395 Fax: 01908 440011
information@echarris.com
www.echarris.com

An ARCADIS company

C:\Users\MetcalfC\Desktop\Goldthorpe - 3803406.dwg