



Scale 1:100

 

0 1 2 3 4 5 10 15

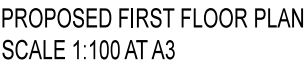

DO NOT SCALE: Contractor to check all dimensions and report any omissions or errors

NOTES

Rev	Description	By	Chk	App	Date
-----	-------------	----	-----	-----	------

JRB DESIGNS Ltd
1 Saville Road
Cudworth
Barnsley
S72 8LT
Tel: 01226 383542
Fax: 01226 380078
Mob: 07970 541192
Email: john@jrbdesigns.co.uk

This drawing is copyright. © jrbdesigns Ltd.

Client **MR. N VISUVALINGAM**

Drawing Title

PROPOSED PLANS

Address
LAND OFF FRICKLEY BRIDGE LANE
BIERLEY
BARNSELY
S72 9LH

Project Title:

**PROPOSED TWO STOREY
DETACHED HOUSE**

Purpose of Issue:	PLANNING
-------------------	----------

Drawing Status **FIRST ISSUE**

Scale at A3 AS SHOWN	Drawn By JRB	Date 14/11/2022	
Checked By	Date 14/11/2022	Approved By	Date 14/11/2022
Project No. MNV001		Drawing No. 004	Revision -

APPROVAL ☒ INFORMATION ☐ TENDER ☐ CONTRACT ☐ CONSTRUCTION ☐