

© Craig Foster Architects 2014
© Craig Foster Architects 2014
© Craig Foster Architects 2014
© Craig Foster Architects 2014




ROOFLIGHT TO BE ALTERED

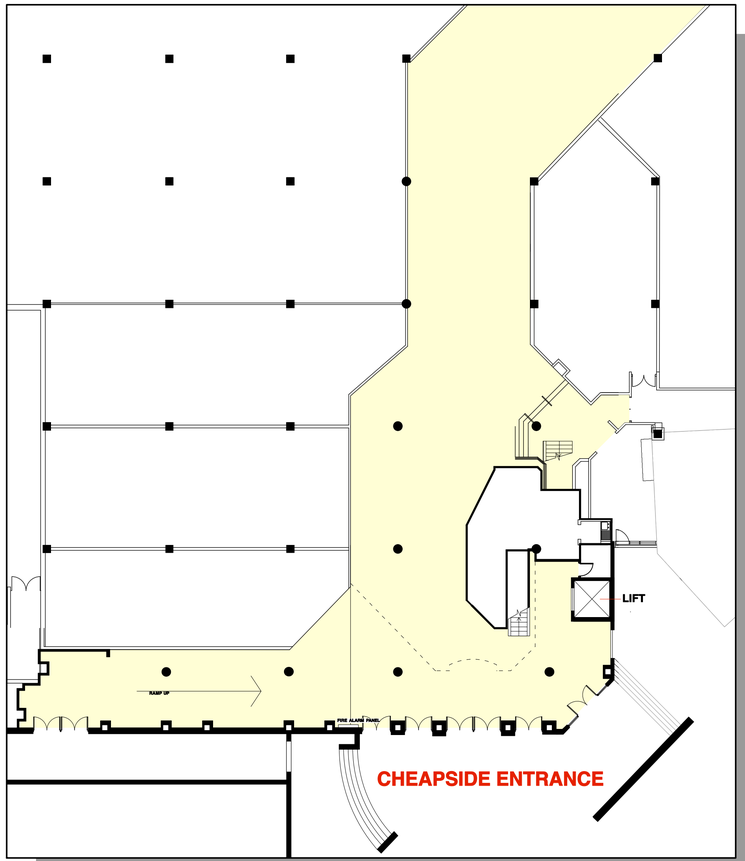


LOWER MALL LEVEL

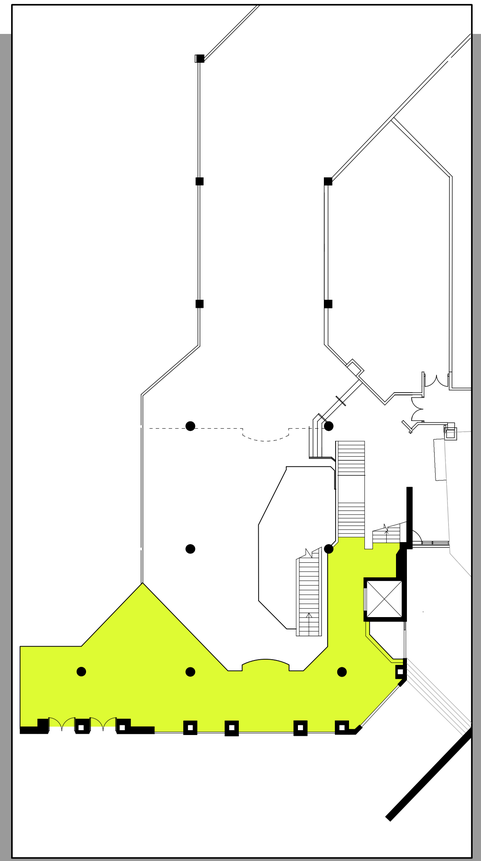

MEZZANINE LEVEL

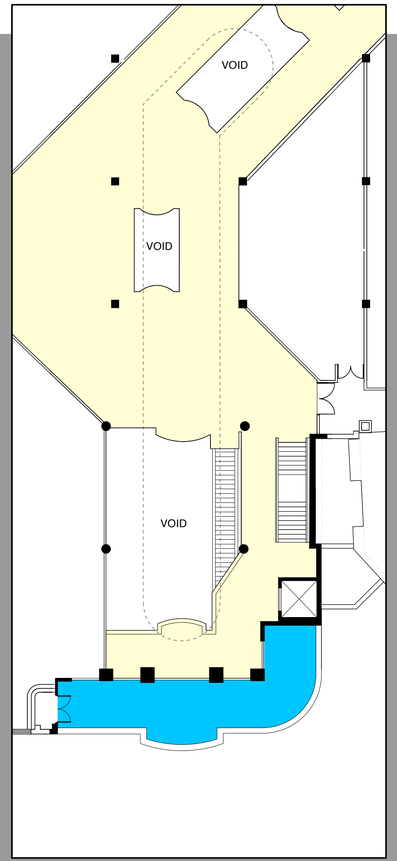

UPPER MALL LEVEL

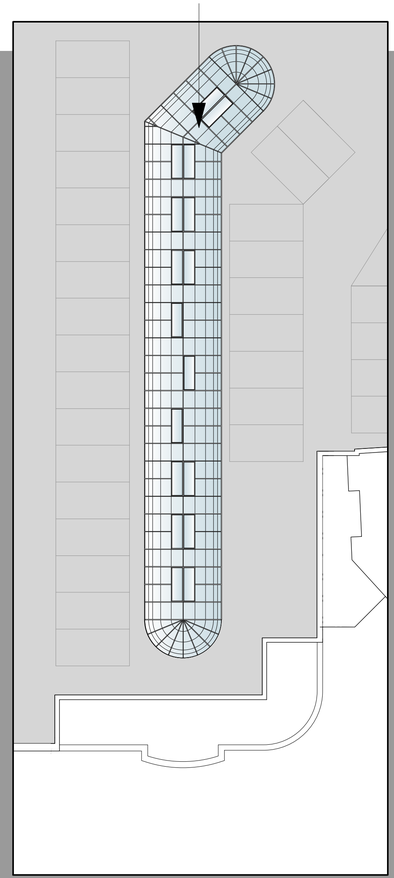

GALLERY LEVEL



VIEW TO CHEAPSIDE ENTRANCE

NORTH

PUBLIC MALL

MEZZANINE

CARPARK

ROOF BALCONY

revisions:

PLANNING APPLICATION

REQUEST IMMEDIATELY CONSTRUCTION ISSUE FROM ARCHITECT IF THIS DRAWING IS ON SITE

Copyright of this drawing and all designs and detail on it remains the property of Craig Foster Architects and has not been released to any other party unless specifically documented in writing.
Do not scale this drawing.
Check all dimensions and detail on site before proceeding.
Report any discrepancies before proceeding.

scale bar @ A1

0 10 15 20 M

client :

Alhambra shopping centre

job title :

CHEAPSIDE ENTRANCE & ROOFLIGHT

dwg. title :

PLANS AS EXISTING IN AREA OF WORKS

CRAIG FOSTER ARCHITECTS

date : 13.03.2014	dwg no.	rev
scale 1:200@A1	**14112(5)002**	**-**

Craig Foster Architects : Exchange Court : 1 Dale Street : Liverpool : L2 2PP : T: 0151-236-0234 : E: mail@craigfosterarchitects.co.uk