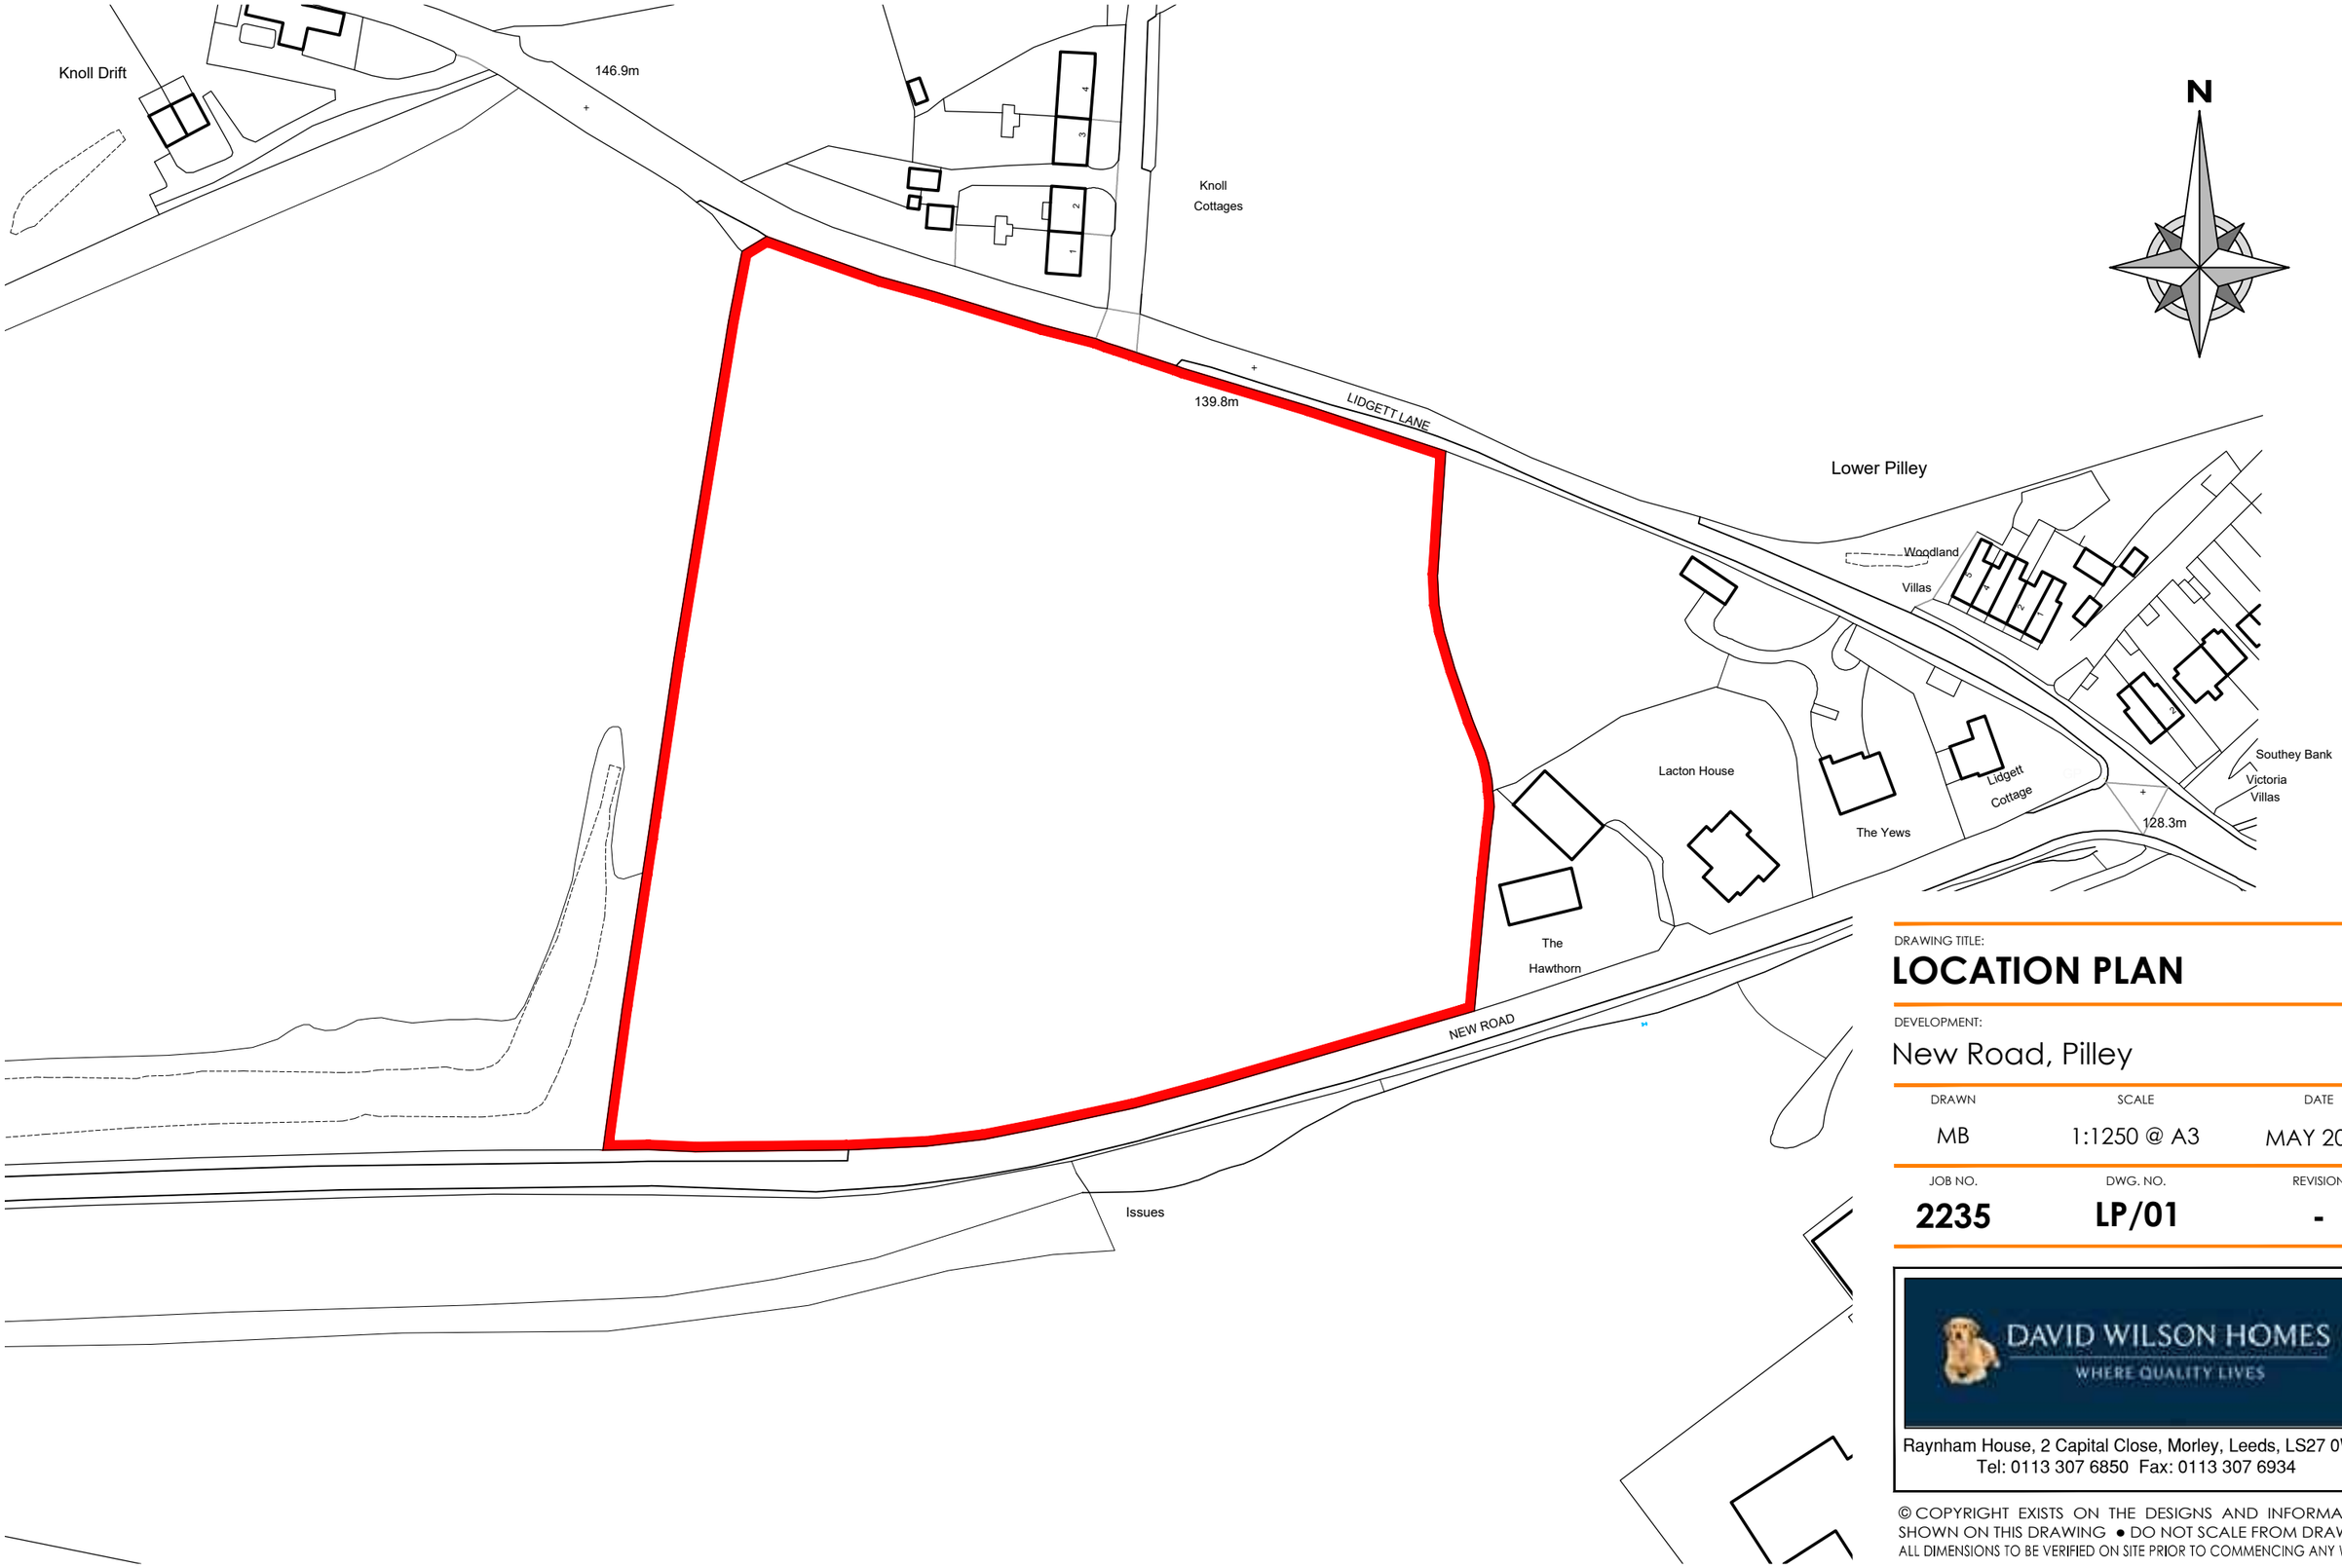


DRAWING TITLE:

LOCATION PLAN

DEVELOPMENT:

New Road, Pilley

DRAWN	SCALE	DATE
MB	1:1250 @ A3	MAY 2017

JOB NO.	DWG. NO.	REVISION
2235	**LP/01**	**-**

DAVID WILSON HOMES
WHERE QUALITY LIVES

Raynham House, 2 Capital Close, Morley, Leeds, LS27 0WH
Tel: 0113 307 6850 Fax: 0113 307 6934

© COPYRIGHT EXISTS ON THE DESIGNS AND INFORMATION SHOWN ON THIS DRAWING ● DO NOT SCALE FROM DRAWING
ALL DIMENSIONS TO BE VERIFIED ON SITE PRIOR TO COMMENCING ANY WORK