
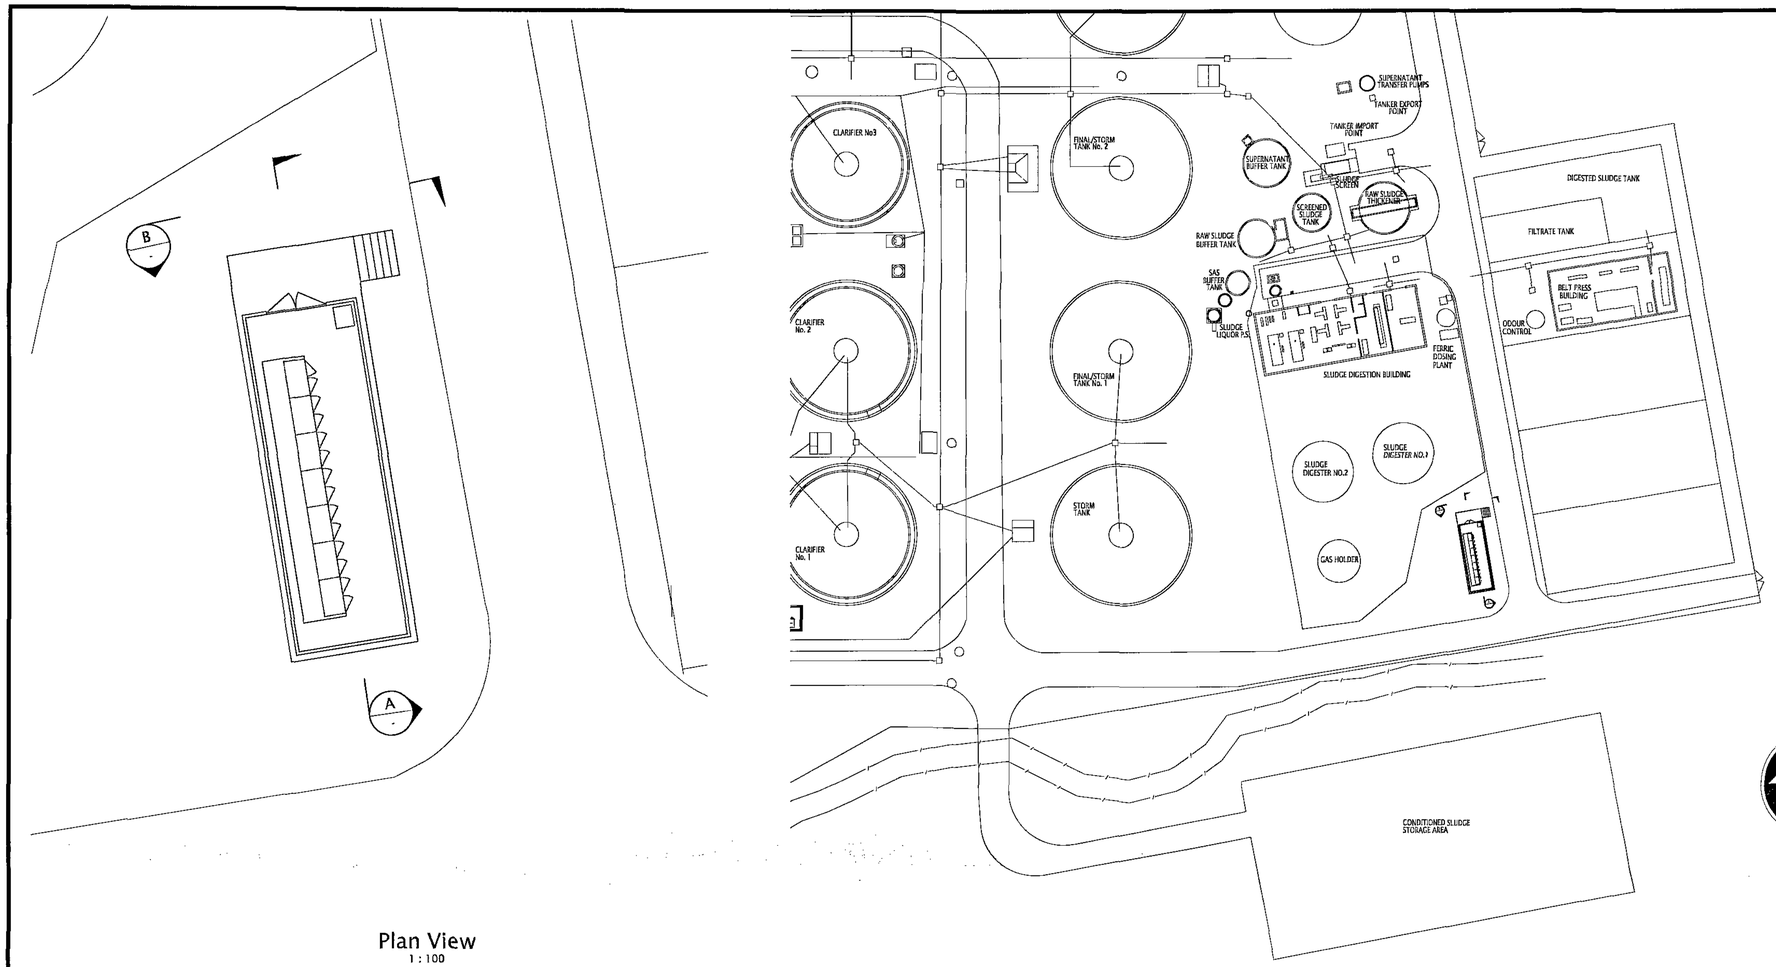



Plan View
1 : 100

Location Plan
1 : 500

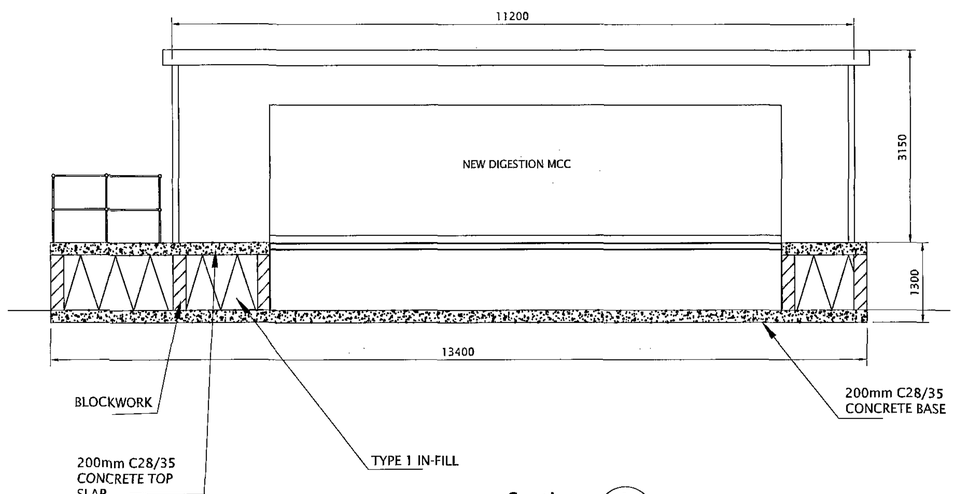

Section A
1:50

JUNE 2007 FLOOD TWL 25.100

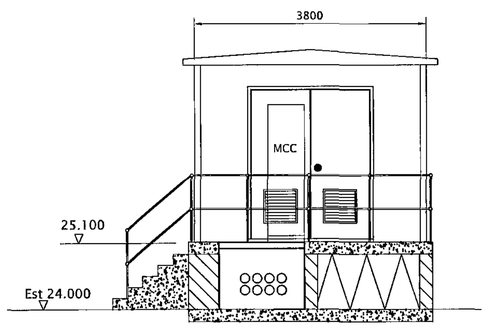

Elevation B
1:50

Notes

1. This drawing to be read in conjunction with all relevant drawings & together with the specifications.
2. All dimensions shown in millimetres (mm), unless noted otherwise.
3. No dimensions to be scaled from this drawing.
4. All levels are in metres (m) related to AOD, unless noted otherwise.
5. Kiosk bedded on sealant and bottle down with M10x 110 raw bolts at 300mm centres.
6. Kiosk flange grounded flush to slab level.
7. Kiosk dark green 14C39 to BS 4800 externally and white gloss internally 00E55.
8. Kiosk construction moulded glass reinforced Polyester composite using self-extinguishing, fire retardant resin, tested to BS476: Part&, Class2. *Designed to comply with CP3: Chapter 5/BS6399 Part 1, 1984 wind,* snow and seismic loadings, with life expectancy of thirty years.
9. Kiosk size comply with Y.W. standards and specifications. Incorporate internal lighting and frost preventative heating.
10. EA Prediction 1 in 150 YR flood level is 25.100m AOD

Key to symbols

Reference drawings

1. G406-100 Existing Site Layout
2. G406-101 New Site Layout
3. G406-104 Location Plan

1:50 0 2.5m 5m
1:100 0 5m 10m
1:500 0 25m 50m

Rev	Date	Drawn	Description	Ch'k'd	App'd
P1	2/12/08	I.G.	Preliminary Issue	D.P.H.	S.L.

mb Waste Water North Joint Delivery Team
Mott MacDonald Bentley Limited
Keighley Road
Skipton
North Yorkshire, BD23 2QR
Telephone - 01756 799425
Facsimile - 01756 796068
E-mail - info@mm-b.co.uk
Website - www.mm-b.co.uk

Client

YorkshireWater
Western House
Western Way
Halifax Road
Bradford BD6 2LZ
Tel (01274) 691111
Fax (01274) 604764

Title

Wombwell WwTW
Flood Reinstatement Programme
Digestion MCC Kiosk General Arrangement & Site Layout

Designed	D.P.Holt	D.P.Holt	Eng.Chk.	N/A	N/A
Drawn	I.Gkerekos	I.Gkerekos	Coordination	N/A	N/A
Dwg.Chk.	D.P.Holt	D.P.Holt	Approved	S.Lea	S.Lea

Scale at A1: Varies
Project: G406
CAD file: I:\L.S.\G Contracts\G406
Status: PRE
Drawing No: G406/112
Rev: P1

Barnsley Metropolitan Borough Council
09 DEC 2008
Corporate Mail Room

© Mott MacDonald Bentley Limited

This document should not be relied on or used in circumstances other than those for which it was originally prepared and for which Mott MacDonald Bentley Ltd was commissioned. Mott MacDonald Bentley Ltd accepts no responsibility for this document to any other party other than the person by whom it was commissioned.