

philip brown

ASSOCIATES LTD

CHARTERED TOWN PLANNERS
& DEVELOPMENT CONSULTANTS

Head of Planning
Barnsley Metropolitan Borough Council
PO Box 604
Barnsley
South Yorkshire
S70 9FE



FAO Steve Kirkham

1 September 2011

Dear Mr Kirkham,

RE: RETENTION OF RESIDENTIAL CARAVAN SITE FOR 3
GYPSY FAMILIES.
LAND OFF WARREN WALK, ROYSTON, BARNSELY
PLANNING APPLICATION 2011/0958


I refer to your recent e-mail, and enclose a site layout plan showing the proposed disposition of caravans, as requested.

As you will have seen, two of the 3 mobile homes and 3 tourers are already on site and, according to Google Earth, have been for several years: without causing any apparent harm.

I trust that the enclosed plan is satisfactory for your purposes.

Yours sincerely,

PHILIP BROWN BA (HONS) MRTPI

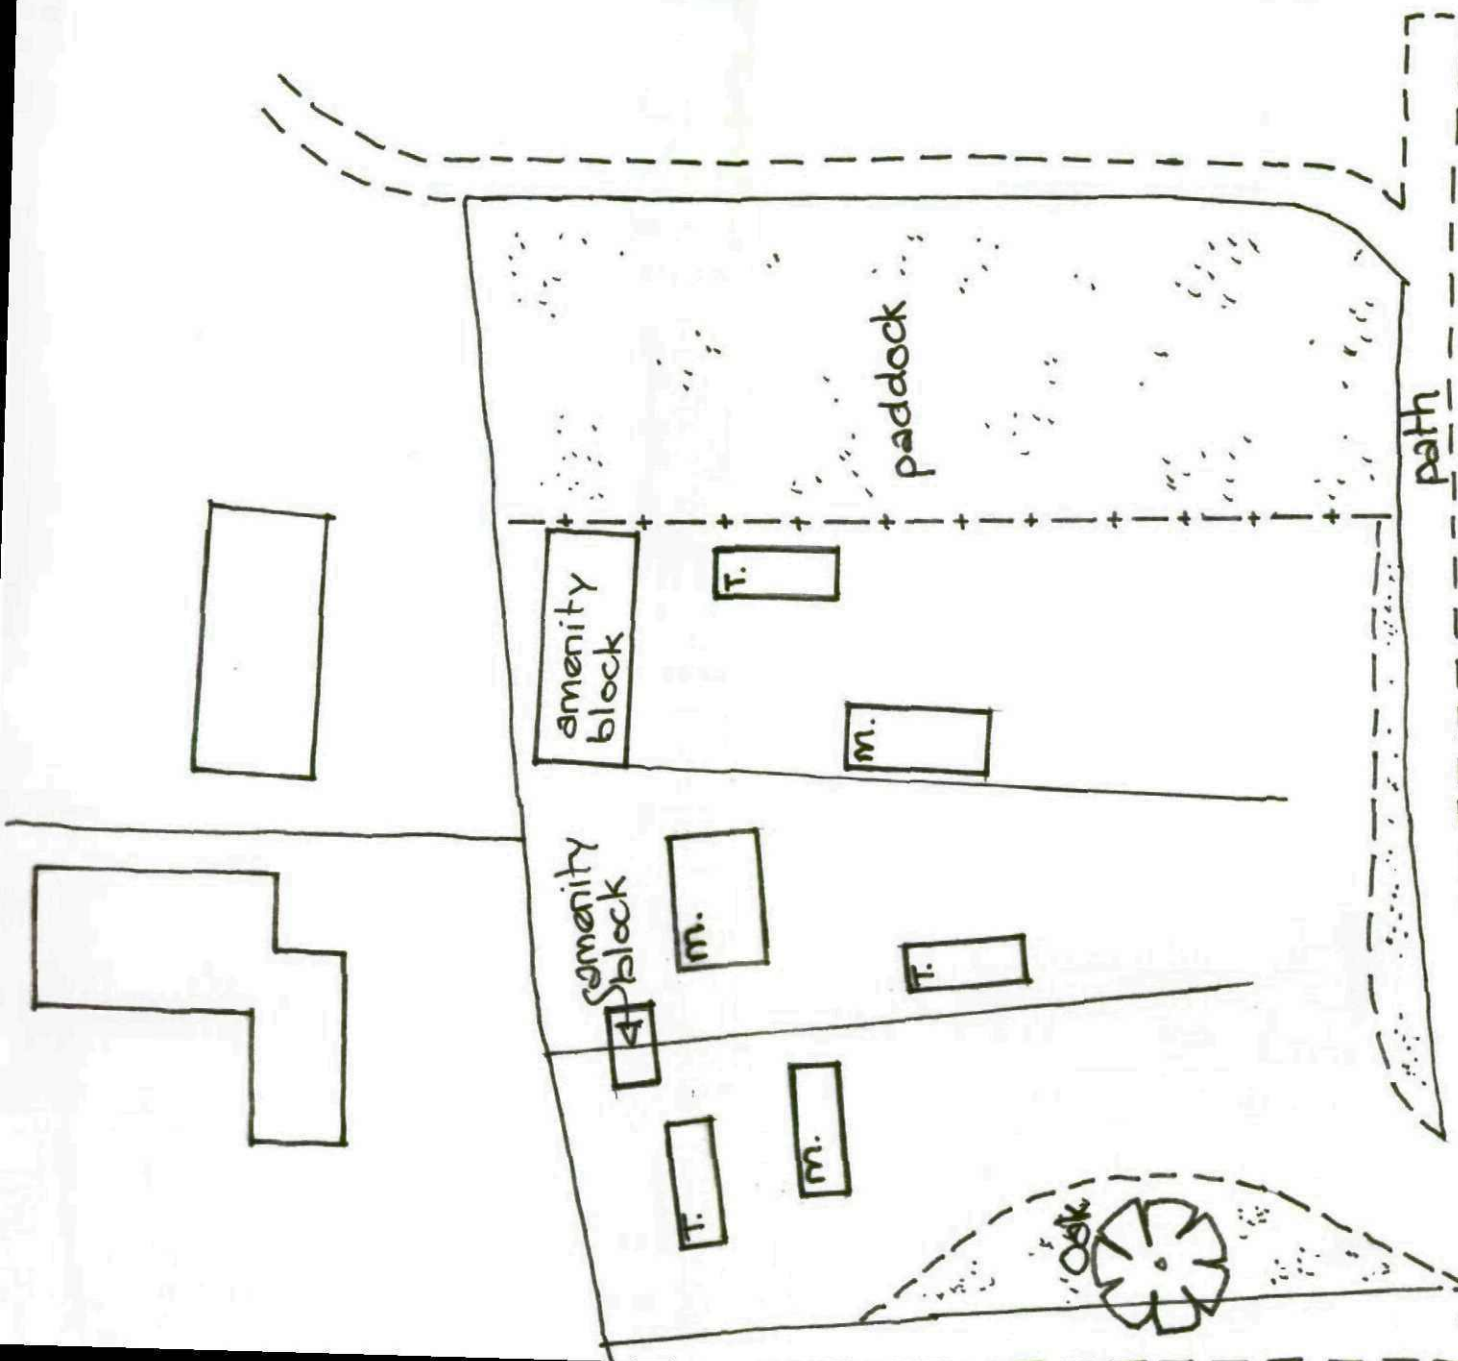

SITE LAYOUT

KEY:

- m. mobile home
- T touring caravan.
- close-boarded fence
- +--+ post & rail fence
- ⋯ grass

SCALE 1:500

Warren Walk