





front elevation

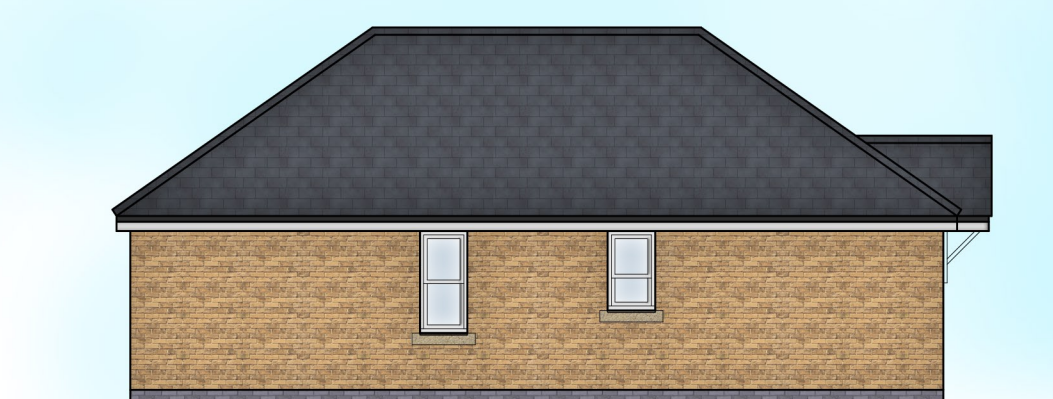

side elevation



rear elevation

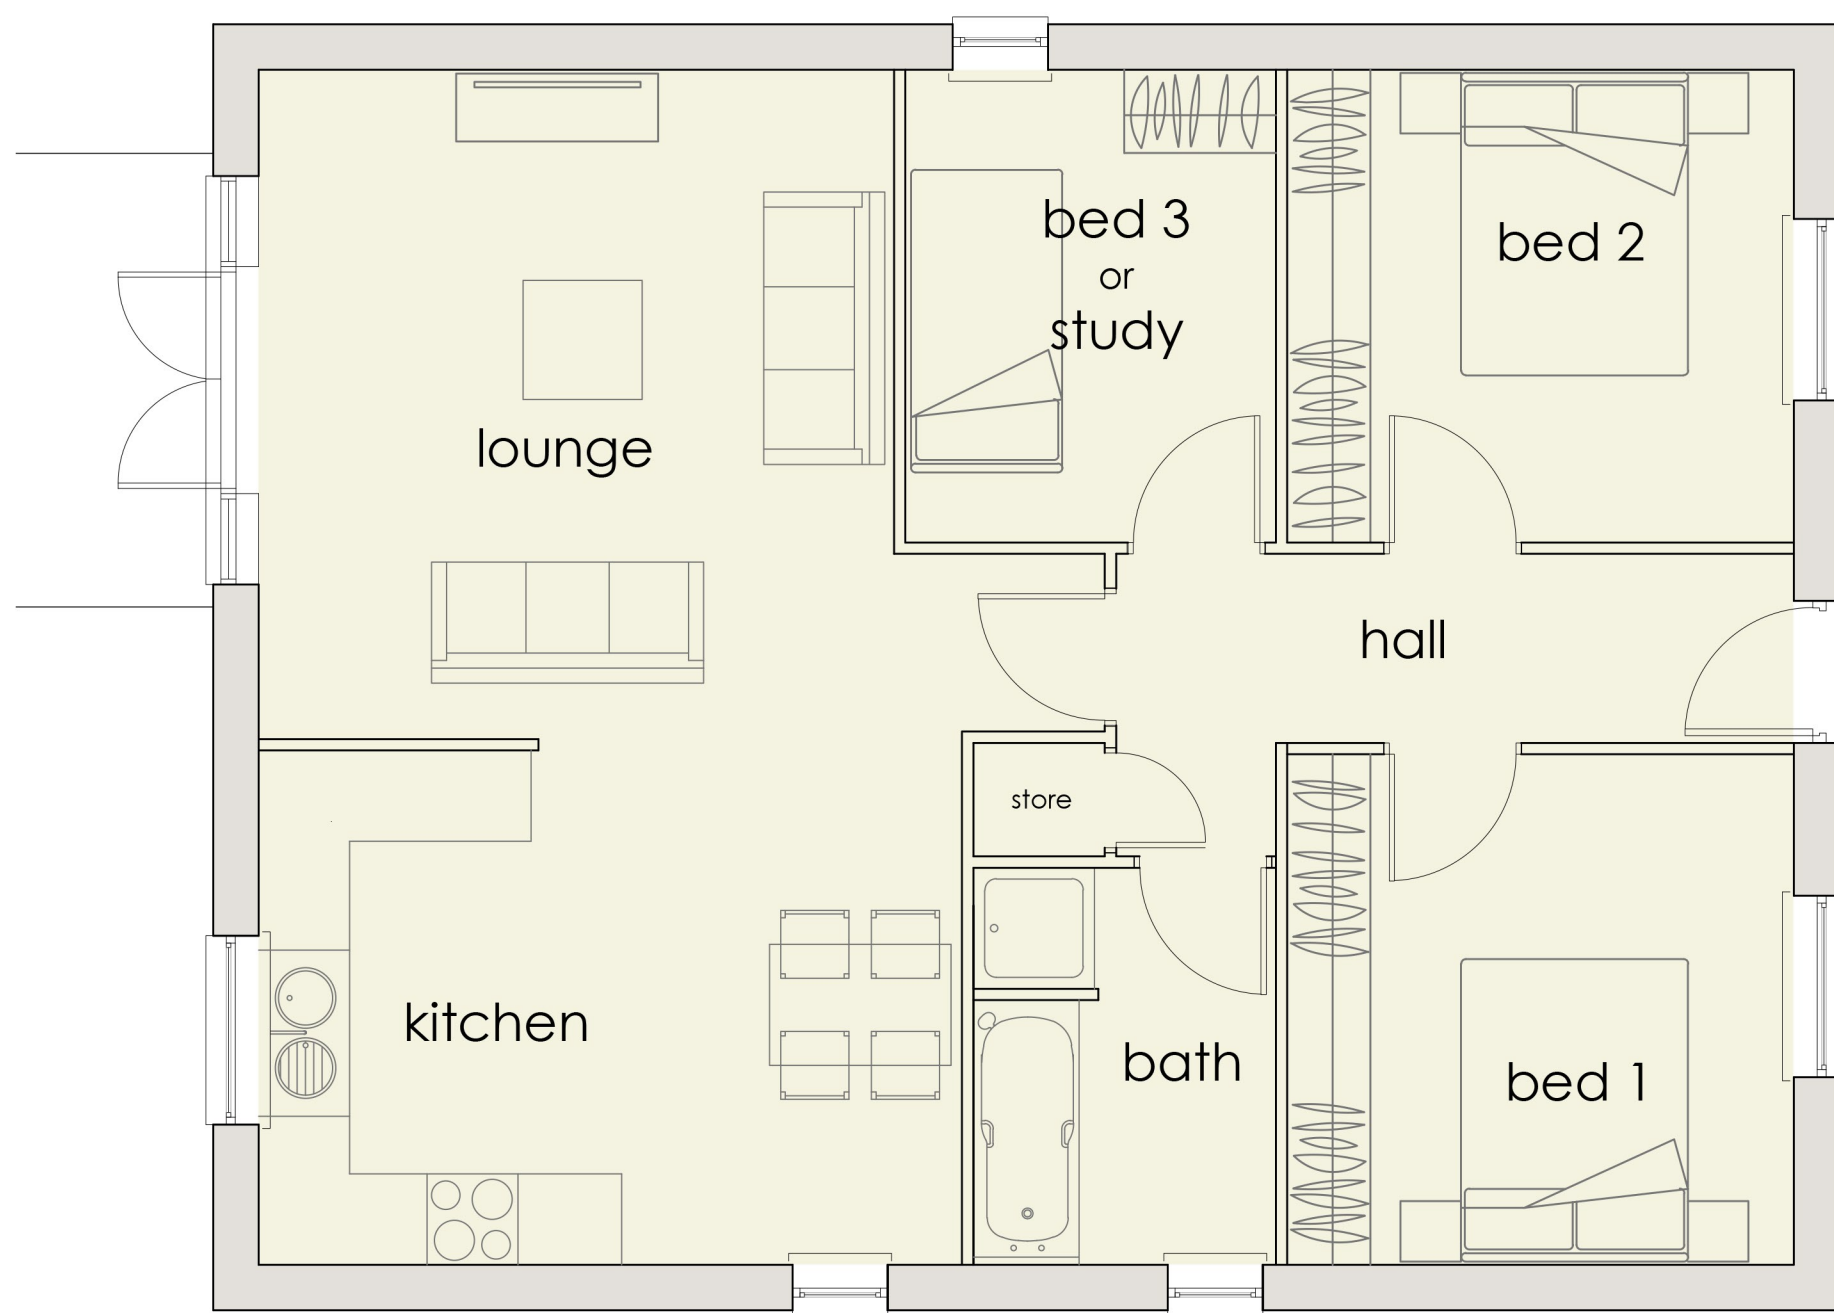

8500

10750



side elevation

floor plan

Warren Walk
Royston
Type C

scale 1-50 / 1:100@a3 dwg.no. C-01