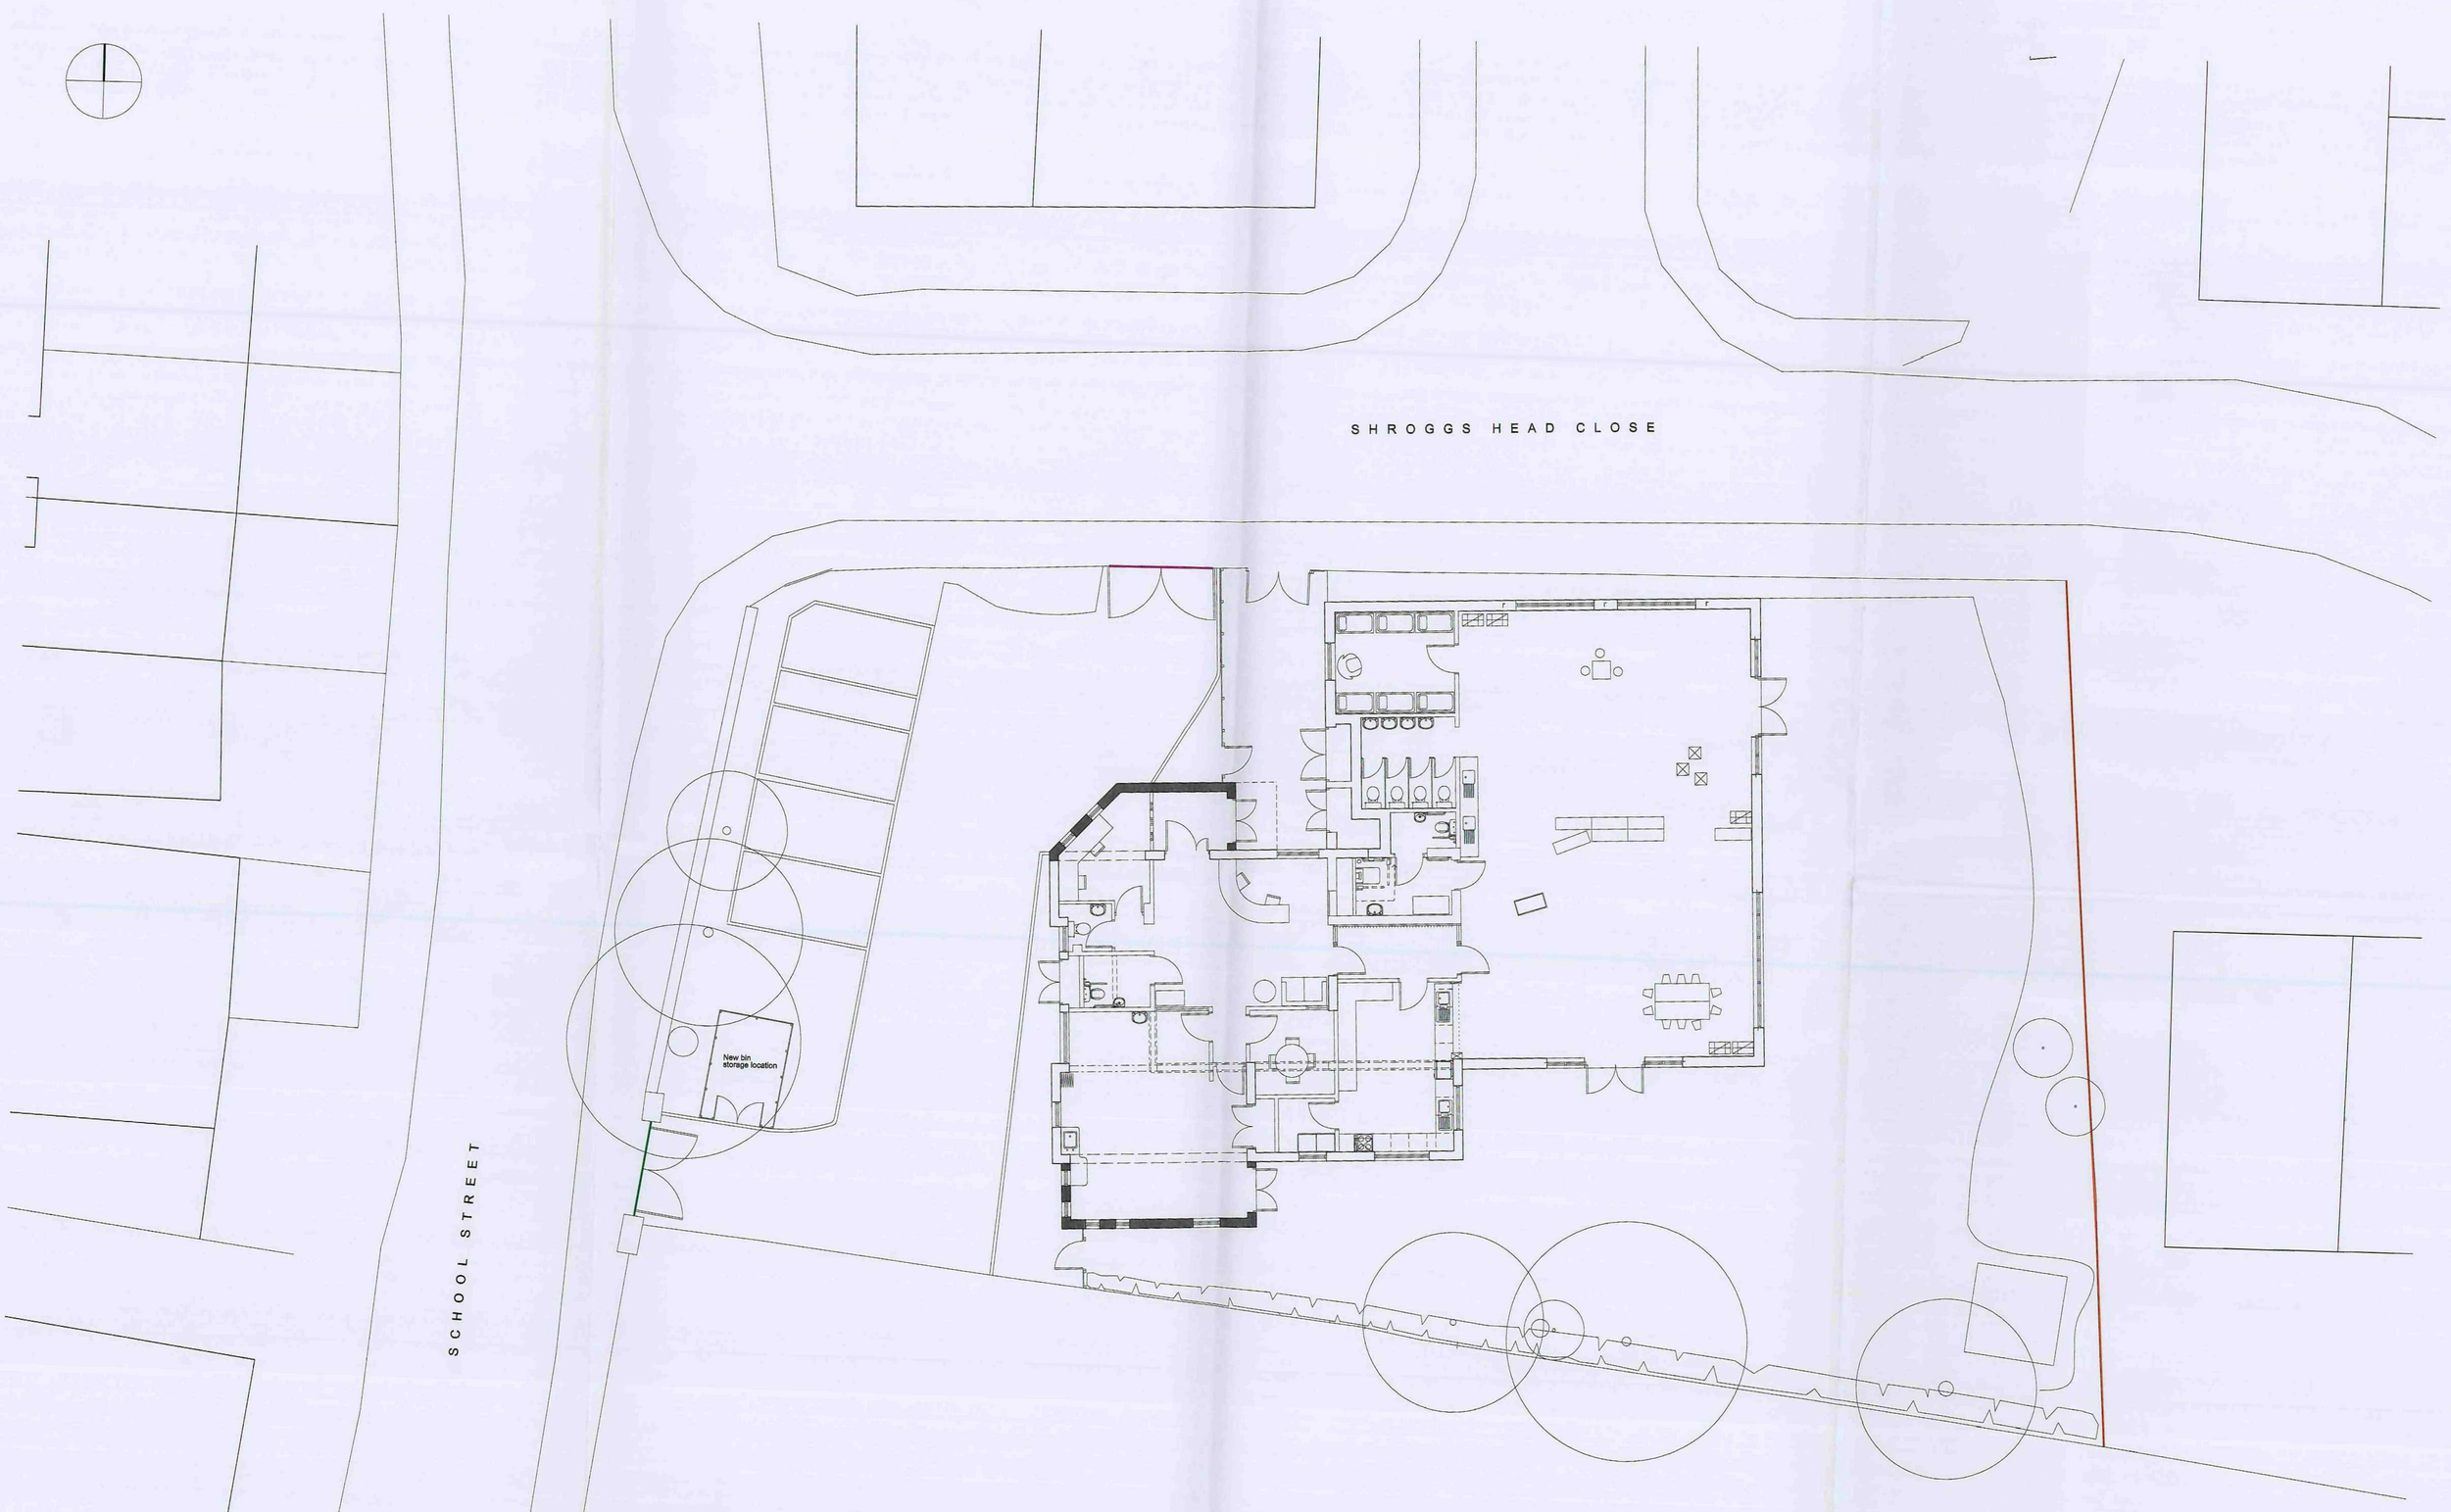



Proposed new extension

Proposed new 1800mm high metal fencing

Proposed new 1200mm high metal double gates

Proposed new 1800mm high metal double gates

Scale Bar

10m

DO NOT SCALE OFF DRAWING

MICHAEL HYDE AND ASSOCIATES LIMITED
*chartered architects*

REGISTERED OFFICE
51 BARTON ARCADE
DEANSGATE
MANCHESTER M3 2BJ
TEL 0161 834 1018
FAX 0161 834 4728
Manchester@MHA architects.com

ALLIANCE HOUSE
LEOPOLD STREET
SHEFFIELD S1 2QY
TEL 01142 759666
FAX 01142 757751
Sheffield@MHA architects.com


REVISIONS

ALL SAINTS DARFIELD CHILDRENS CENTRE
DARFIELD, BARNSLEY


TITLE

PROPOSED SITE PLAN


| DRAWN | DATE | SCALE |
|---|---|---|
| AD | SEPT 2009 | 1:100 @ A1 |
| JOB No | DRAWING | REVISIONS |
| 3BS13 | P05 | |

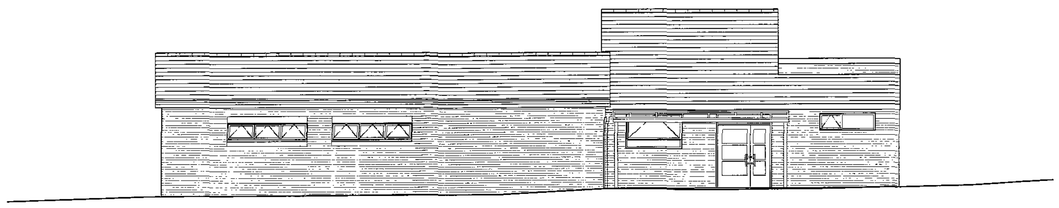


EXISTING NORTH ELEVATION

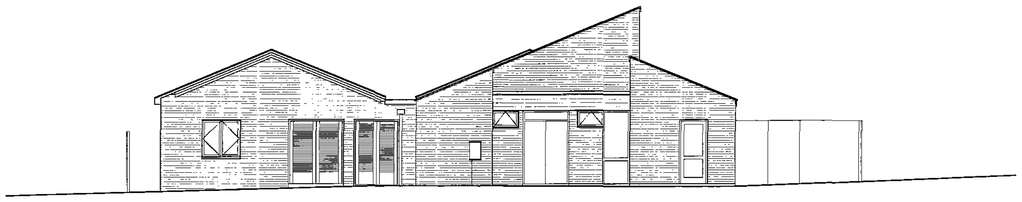

EXISTING WEST ELEVATION

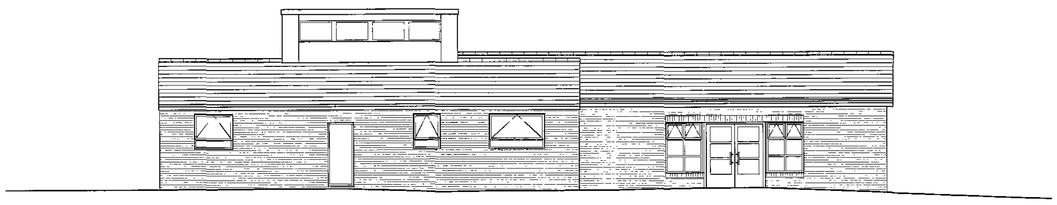

EXISTING SOUTH ELEVATION

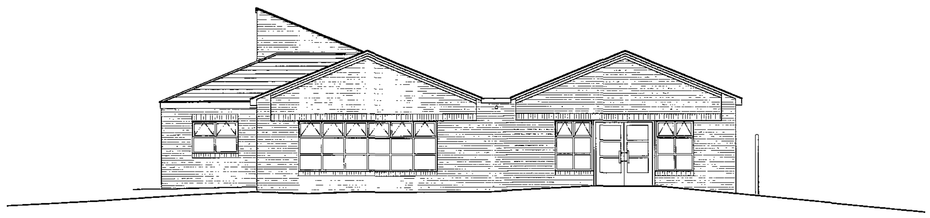

EXISTING EAST ELEVATION

Scale Bar

10m

DO NOT SCALE OFF DRAWING


MICHAEL HYDE AND ASSOCIATES LIMITED
chartered architects

REGISTERED OFFICE
51 BARTON ARCADE
DEANSGATE
MANCHESTER M3 2BJ
TEL 0161 834 1016
FAX 0161 834 4798
Manchester@MHA architects.com

ALLIANCE HOUSE
LEOPOLD STREET
SHEFFIELD S1 2GY
TEL 01142 759666
FAX 01142 757751
Sheffield@MHA architects.com



REVISIONS

ALL SAINTS DARFIELD CHILDRENS CENTRE
DARFIELD, BARNSLEY


TITLE

EXISTING ELEVATIONS

| DRAWN | DATE | SCALE |
|---|---|---|
| AD | OCT 2009 | 1:100 @ A1 |
| JOB NO | DRAWING | REVISIONS |
| 3BS13 | P04 | |

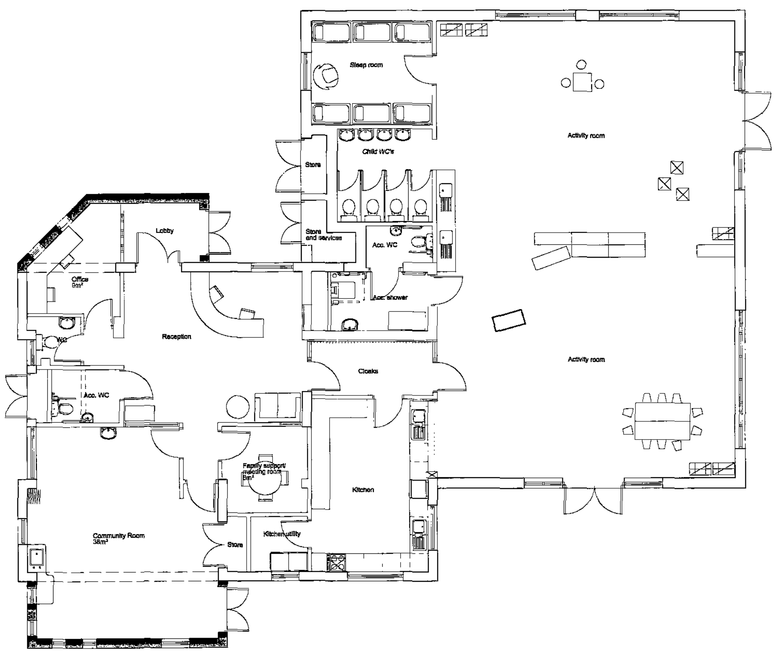


**PROPOSED GROUND FLOOR PLAN**

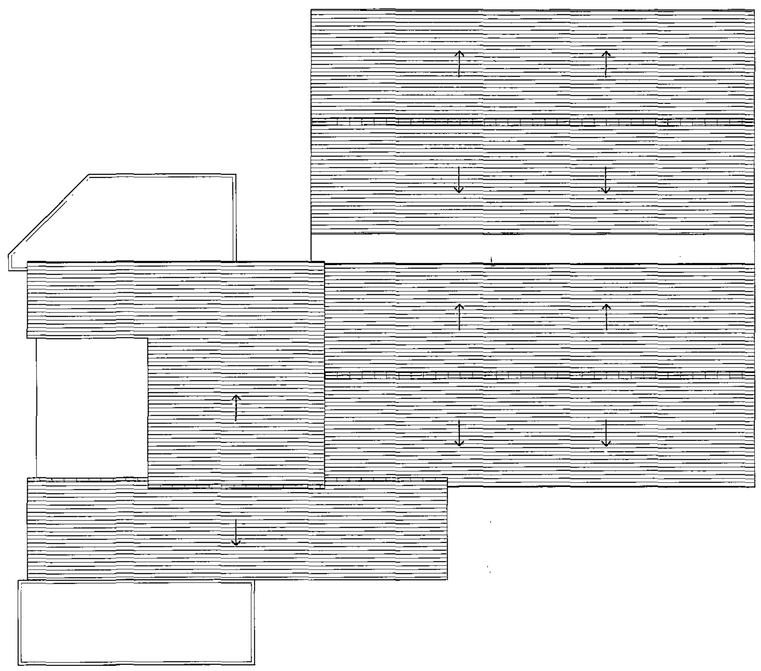

**PROPOSED ROOF PLAN**

Proposed new extension

Scale Bar

10m

DO NOT SCALE OFF DRAWING

MICHAEL HYDE AND ASSOCIATES LIMITED
*chartered architects*

REGISTERED OFFICE
51 BARTON ARCADE
DEANSGATE
MANCHESTER M3 2BJ
TEL 0161 834 1018
FAX 0161 834 4798
Manchester@MHA architects.com

ALLIANCE HOUSE
LEOPOLD STREET
SHEFFIELD S1 2QY
TEL 01142 759666
FAX 01142 757751
Sheffield@MHA architects.com


REVISIONS

ALL SAINTS DARFIELD CHILDRENS CENTRE
DARFIELD, BARNSLEY


TITLE

PROPOSED FLOOR PLANS

| DRAWN | DATE | SCALE |
|---|---|---|
| AD | SEPT 2009 | 1:100 @ A1 |
| JOB NO | DRAWING | REVISIONS |
| 3BS13 | P06 | |

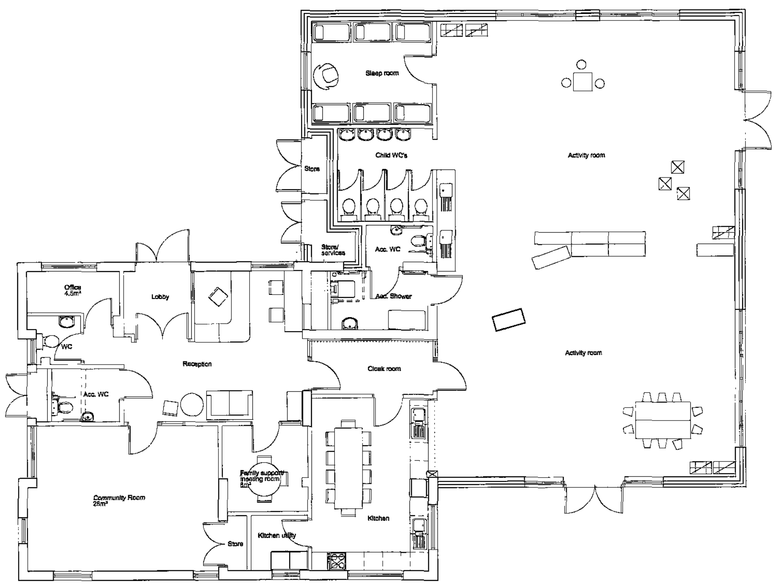


**EXISTING GROUND FLOOR PLAN**

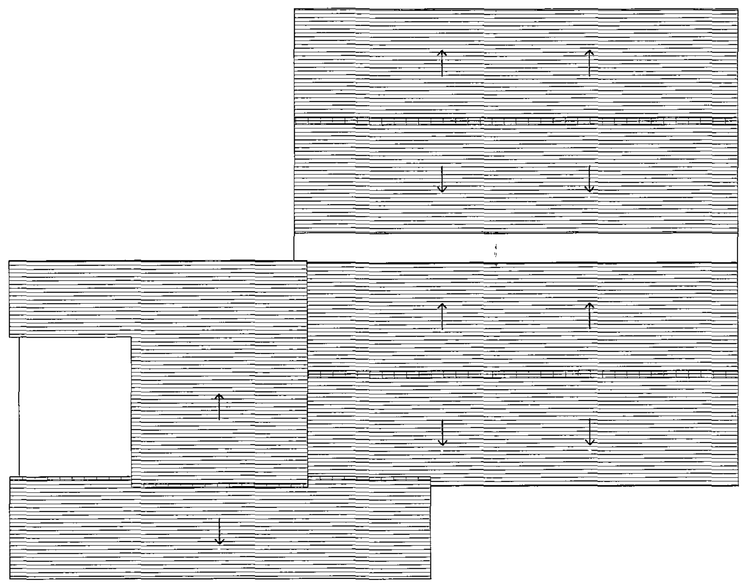

**EXISTING ROOF PLAN**

Scale Bar

10m

DO NOT SCALE OFF DRAWING

MICHAEL HYDE AND ASSOCIATES LIMITED
chartered architects

REGISTERED OFFICE
51 BARTON ARCADE
DEANSGATE
MANCHESTER M3 2BJ
TEL 0161 834 1018
FAX 0161 834 4788
Manchester@MHA architects.com

ALLIANCE HOUSE
LEOPOLD STREET
SHEFFIELD S1 2GY
TEL 01142 758066
FAX 01142 757751
Sheffield@MHA architects.com

REVISIONS

ALL SAINTS DARFIELD CHILDRENS CENTRE
DARFIELD, BARNSLEY


TITLE

EXISTING FLOOR PLANS

| DRAWN | DATE | SCALE |
|---|---|---|
| AD | SEPT 2009 | 1:100 @ A1 |
| JOB No | DRAWING | REV SIGNS |
| 3BS13 | P03 | |

SHROGGS HEAD CLOSE

SCHOOL STREET

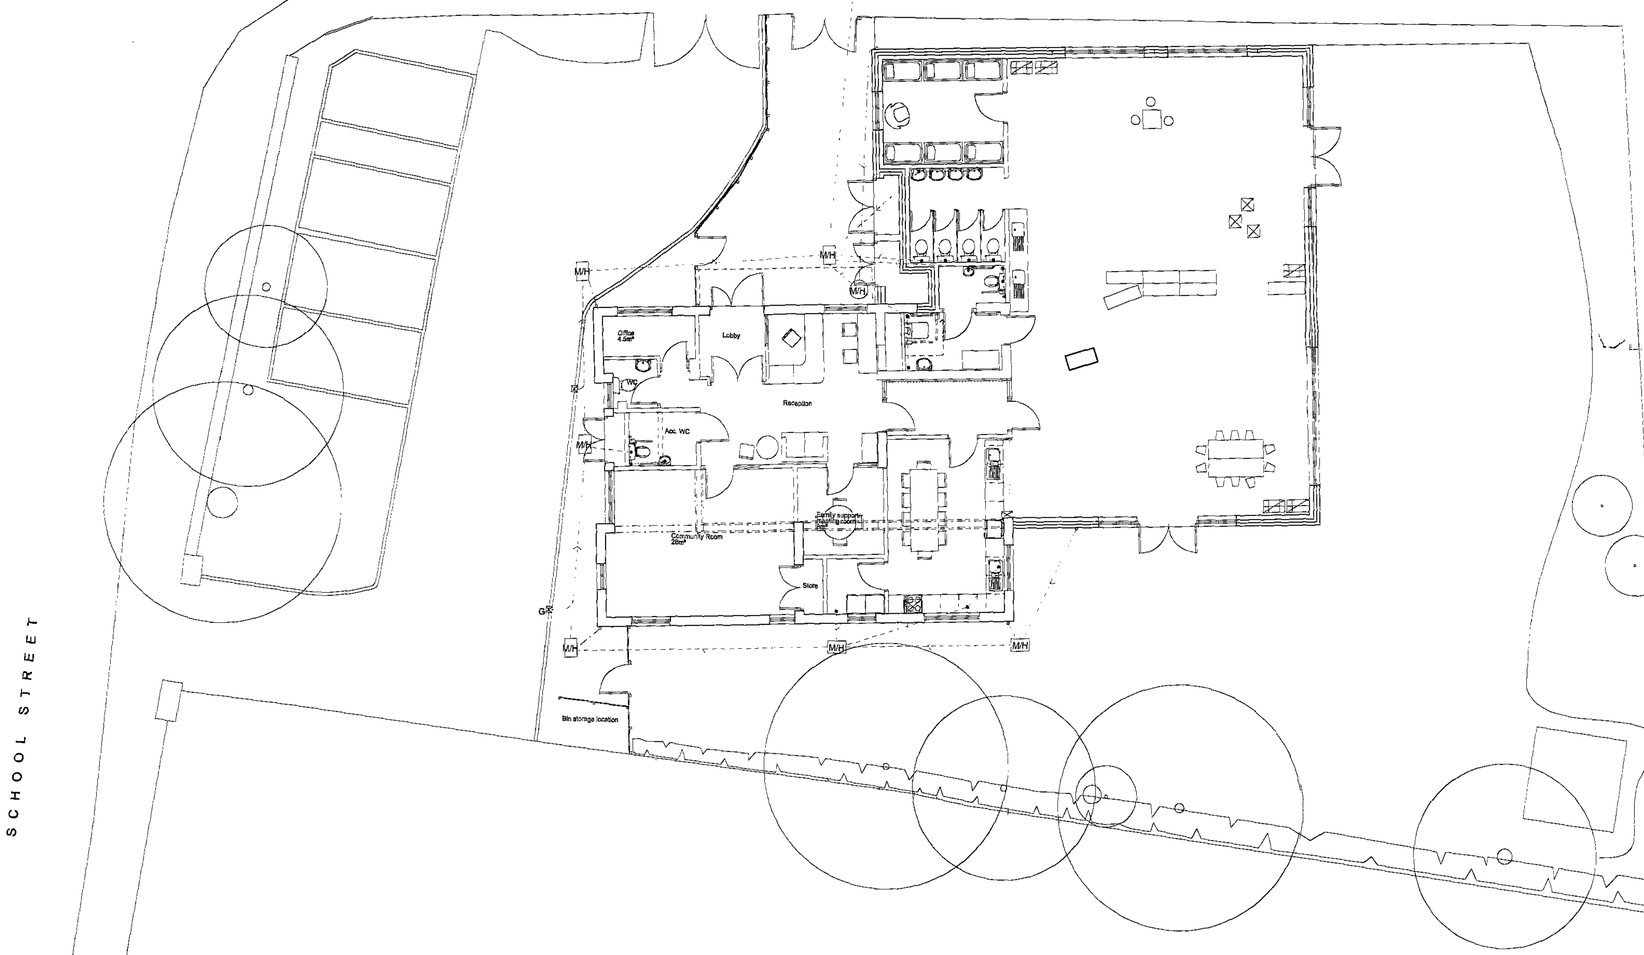


Scale Bar

10m

DO NOT SCALE OFF DRAWING

MICHAEL HYDE AND ASSOCIATES LIMITED
chartered architects

REGISTERED OFFICE
61 BARTON ARCADE
DEANSGATE
MANCHESTER M3 2BJ
TEL 0161 834 1018
FAX 0161 834 4798
Manchester@MHA architects.com

ALLIANCE HOUSE
LEOPOLD STREET
SHEFFIELD S1 2GY
TEL 01142 758688
FAX 01142 757751
Sheffield@MHA architects.com

REVISIONS

ALL SAINTS DARFIELD CHILDRENS CENTRE
DARFIELD, BARNSLEY

TITLE

EXISTING SITE PLAN

| DRAWN | DATE | SCALE |
|---|---|---|
| AD | SEPT 2009 | 1:100 @ A1 |
| JOB NO | DRAWING | REVISIONS |
| 3BS13 | P02 | |