




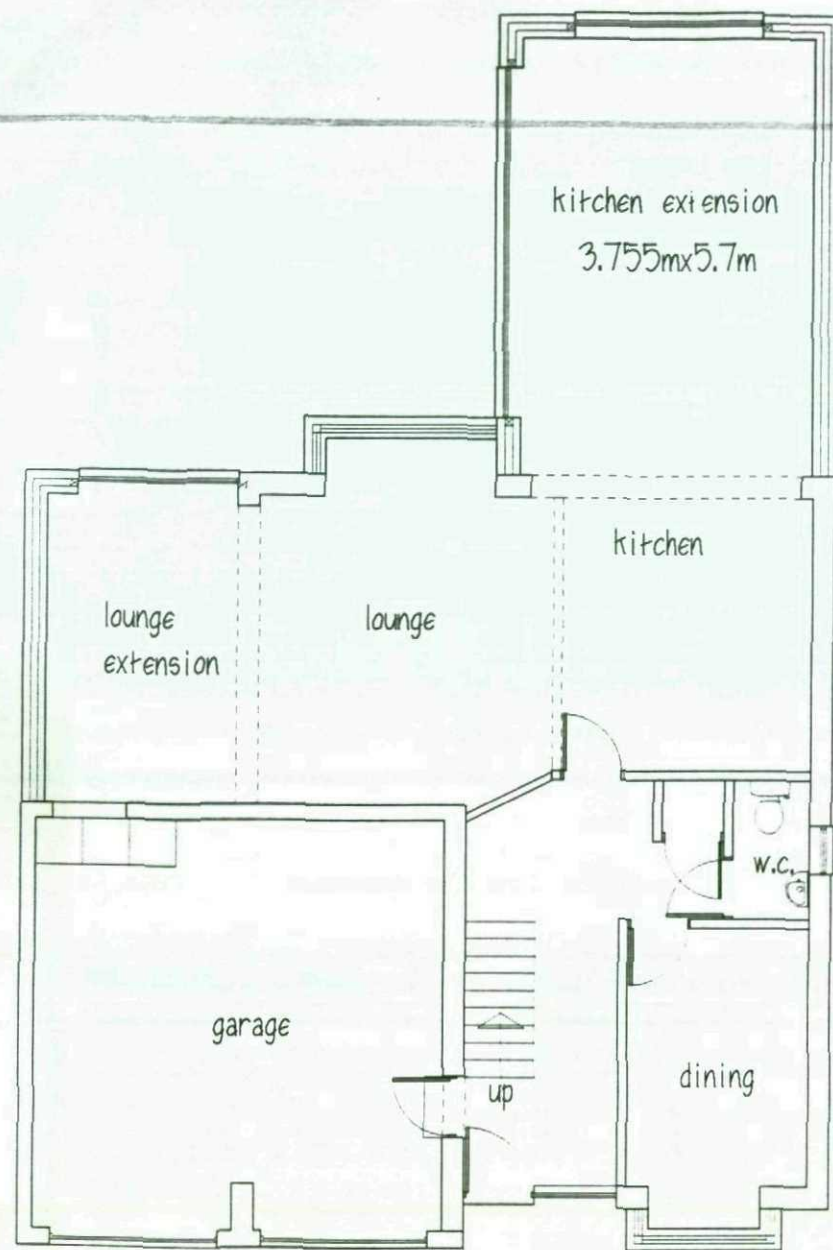

GROUND FLOOR

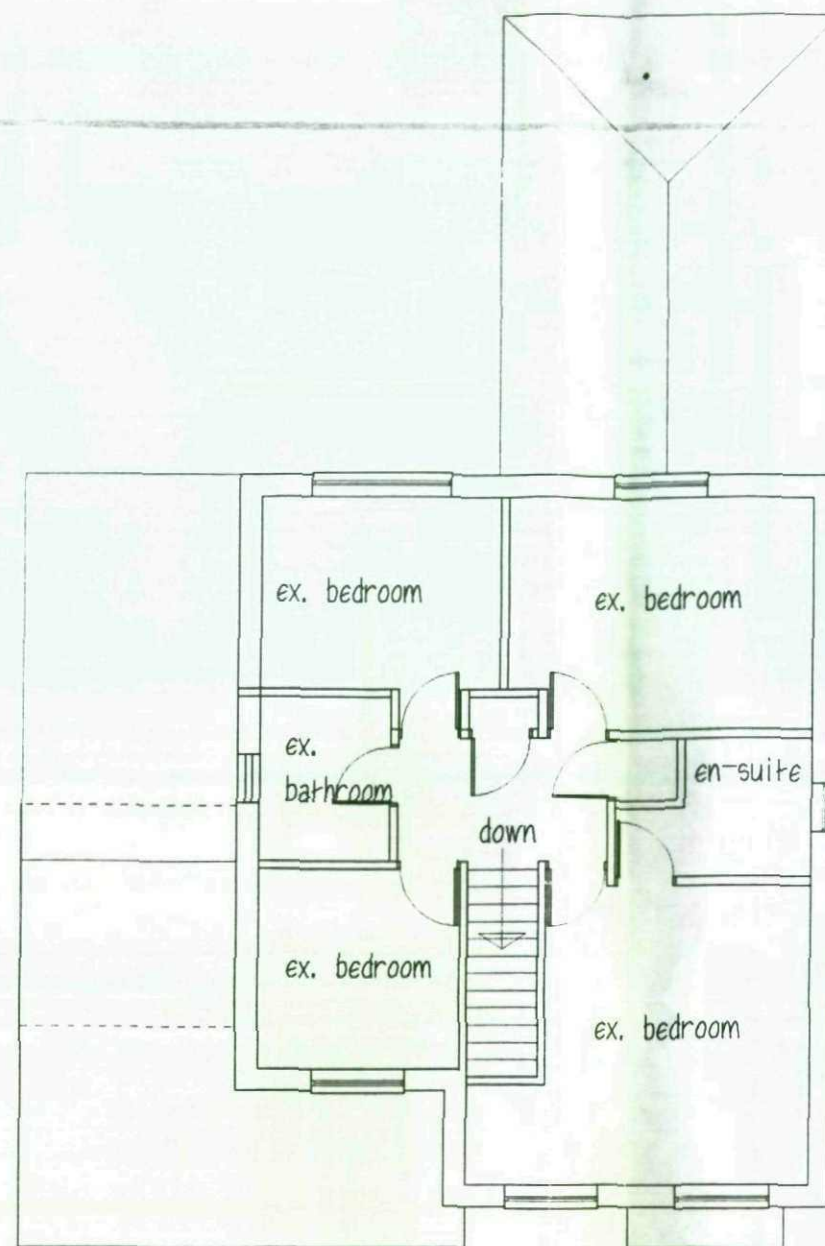


FIRST FLOOR

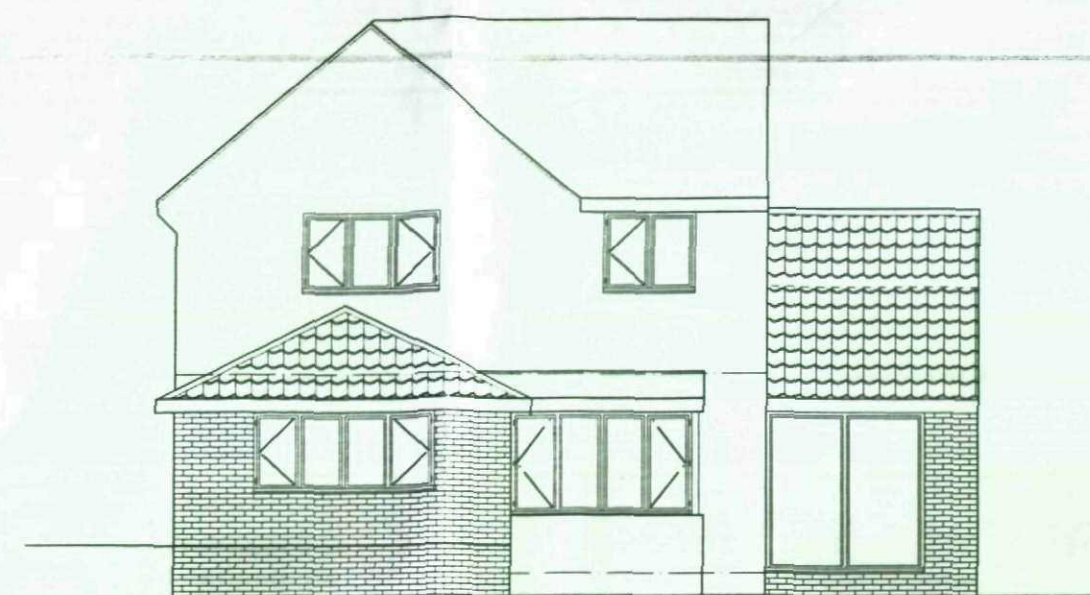


REAR ELEVATION

Mr & Mrs OLDROYD
 PROPOSED REAR EXTENSION
 17 GRANHAM ACRE
 SHAFTON
 PLANS & ELEVATIONS 1:100

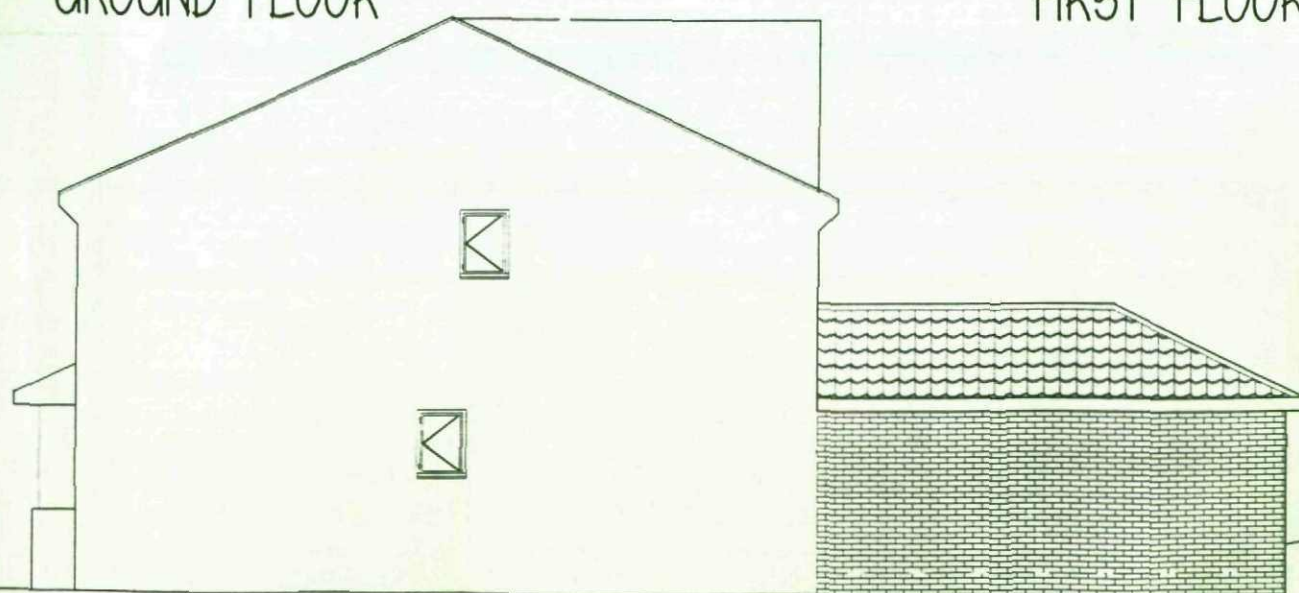

SIDE ELEVATION (ROAD)

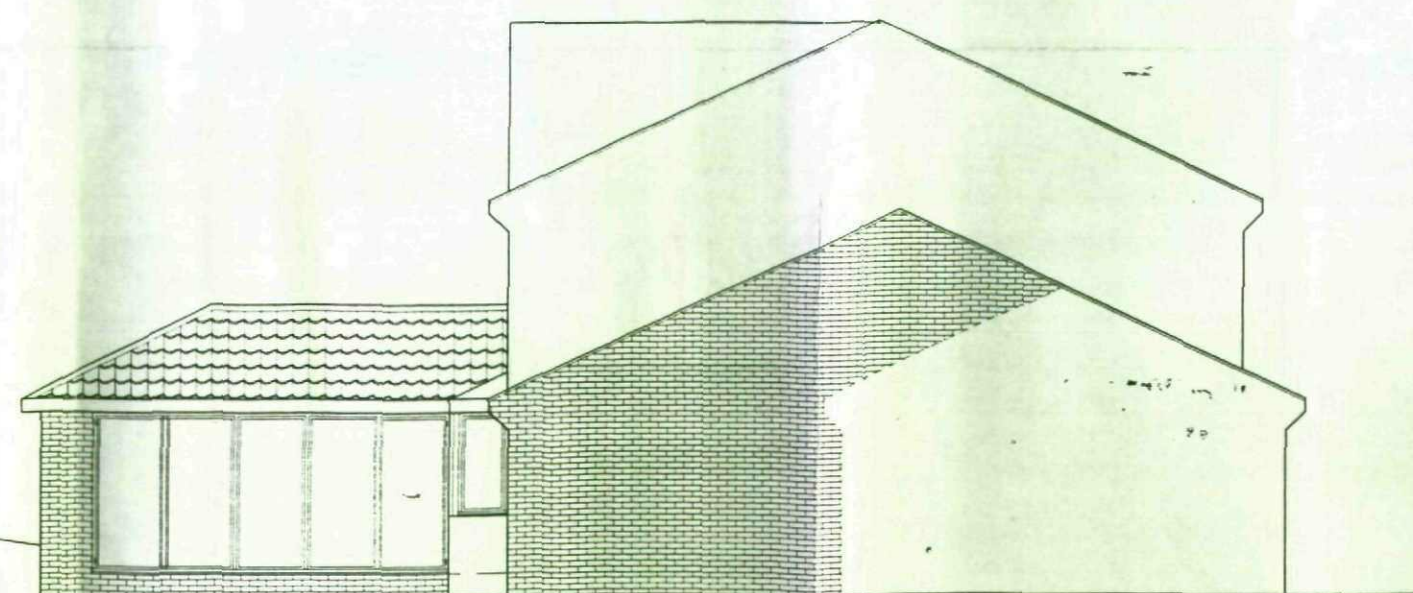

SIDE ELEVATION