


1) This drawing and the design and details depicted thereon are the copyright of Peter Dimberline Chartered Architect.
2) All dimensions on this drawing are to be checked by the Contractor and any discrepancies are to be reported to the Architect.
3) Do not scale critical dimensions off this drawing.
4) Contractor to ensure that all Health & Safety requirements (CDM Regulations) in relation to this project will be complied with.


PROPOSED DETAILS AT 1:100

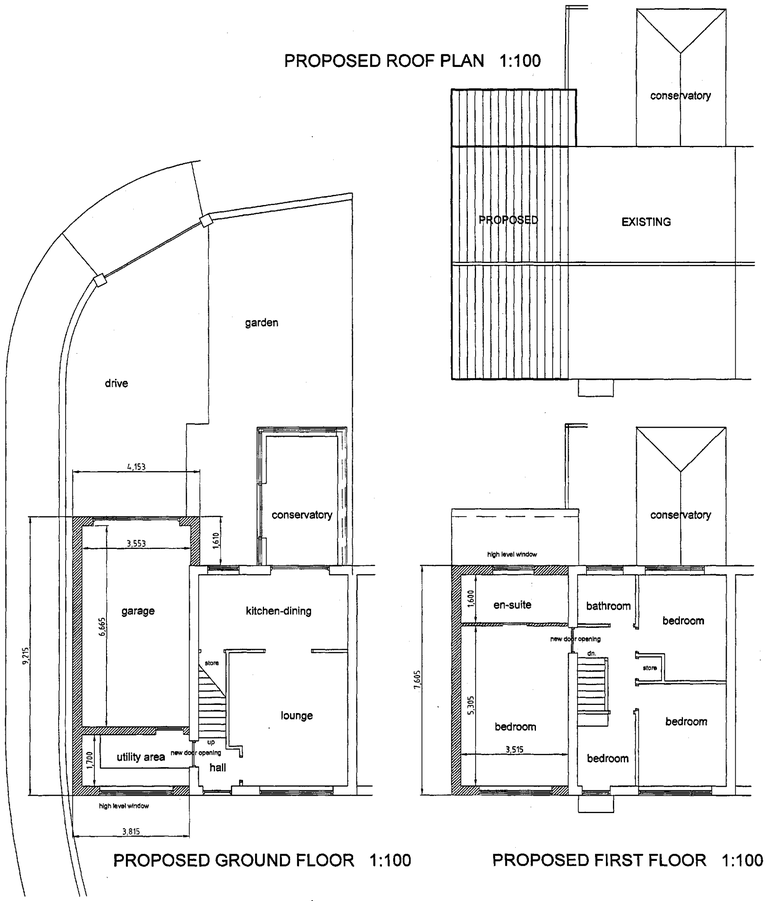

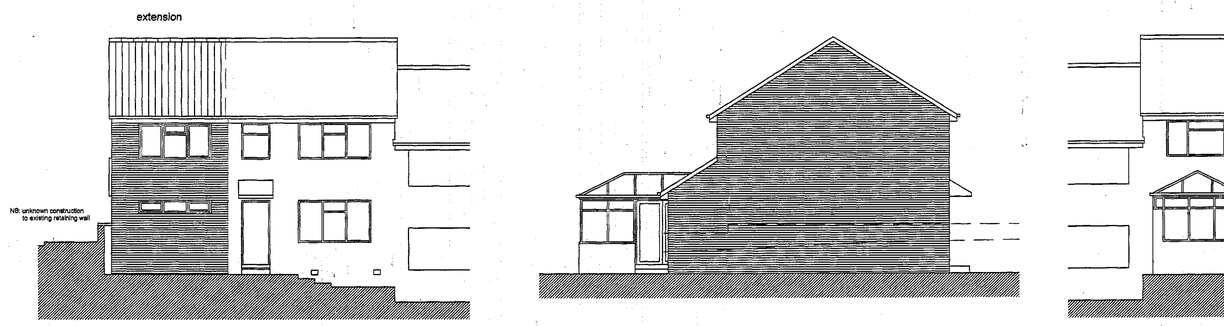

EXISTING DETAILS AT 1:100

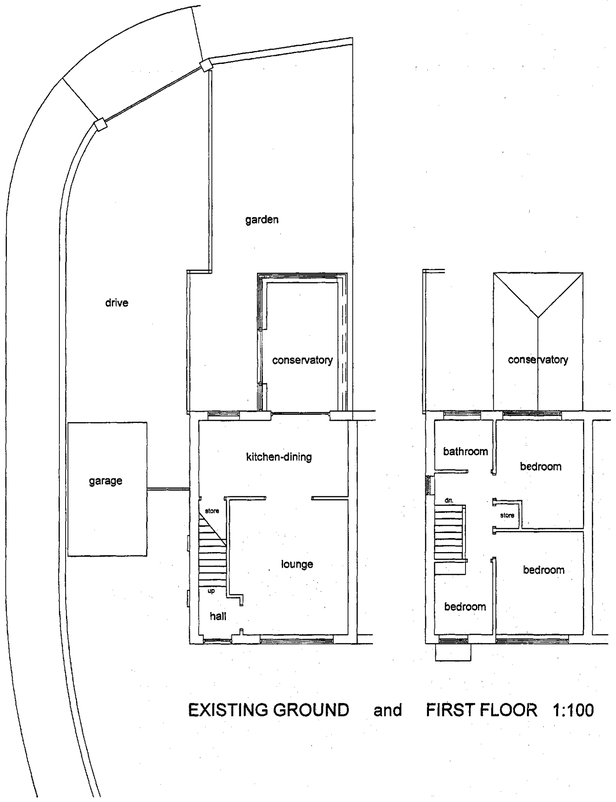

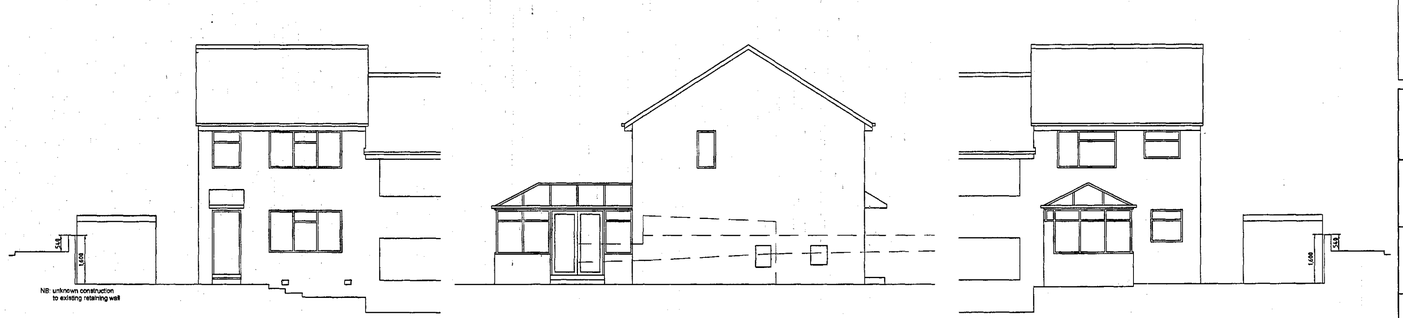

B M B C
CORPORATE MAIL ROOM
10 AUG 2016
Received by:
ORIGINAL COPY

REVISIONS

PETER DIMBERLINE Dip Arch, RIBA
CHARTERED ARCHITECT

2 TIPSEY COURT, STAINCROSS
BARNSLEY, S75 6FZ

tel/fax (01226) 390947
email: pdimberline@tiscali.co.uk

CLIENT
Mr and Mrs Atkinson

PROJECT
Proposed extension to existing dwelling

LOCATION
8 Burnham Avenue,
Staincross,
Barnsley S75 6LX

DRAWING
Existing and proposed details

SCALES 1:100 at A1 DATE Aug'16

DRWG No. 2016/15/01 DRAWN BY PD

REV.