

PROPOSED FRONT ELEVATION
SCALE 1:100

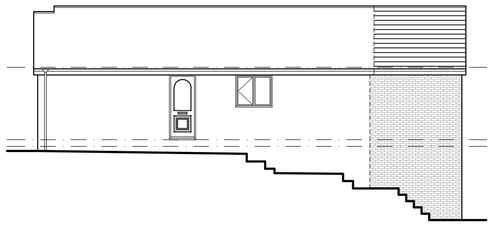

PROPOSED SIDE ELEVATION
SCALE 1:100



PROPOSED REAR ELEVATION
SCALE 1:100

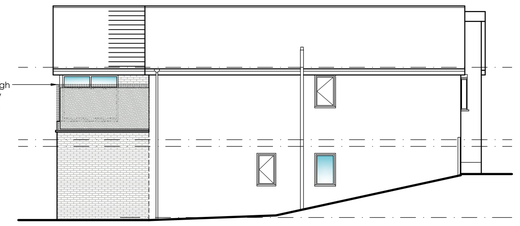

PROPOSED SIDE ELEVATION
SCALE 1:100



EXISTING FRONT ELEVATION
SCALE 1:100

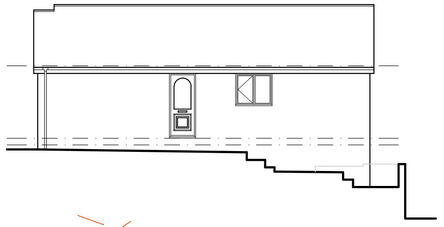

EXISTING SIDE ELEVATION
SCALE 1:100



EXISTING REAR ELEVATION
SCALE 1:100

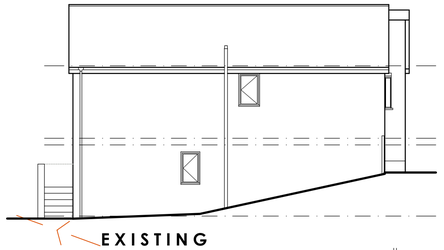

EXISTING SIDE ELEVATION
SCALE 1:100

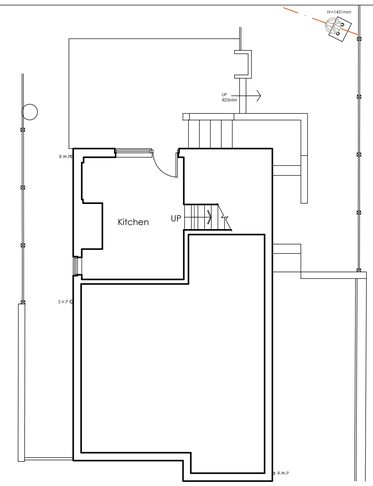

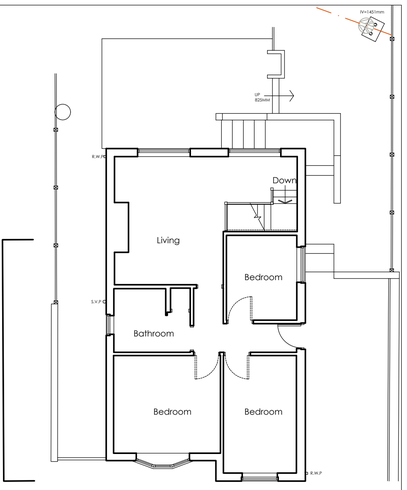

EXISTING FLOOR PLANS
SCALE 1:100

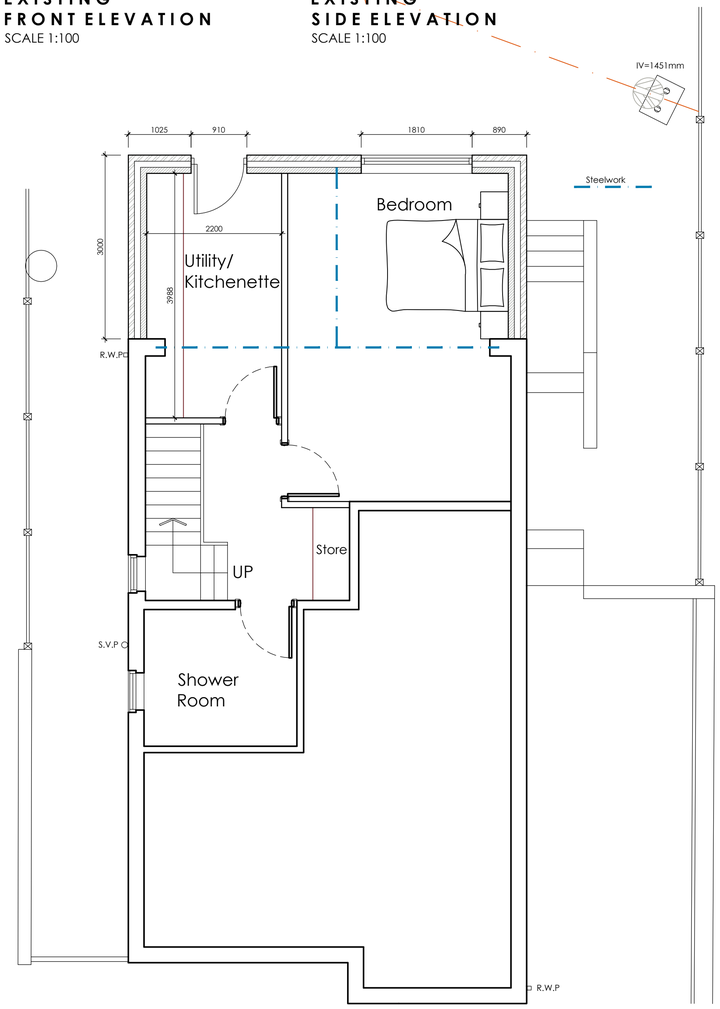

PROPOSED LOWER-GROUND FLOOR PLAN
SCALE 1:50

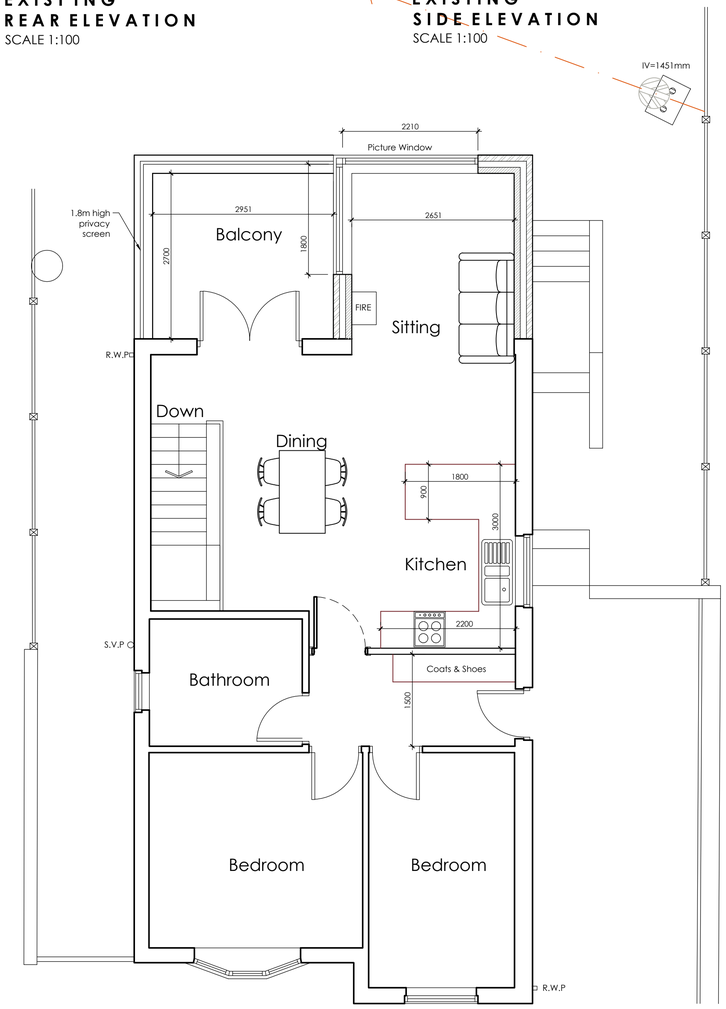

PROPOSED GROUND FLOOR PLAN
SCALE 1:50



LOCATION PLAN
SCALE 1:1250



BLOCK PLAN
SCALE 1:500

White Agus
Architectural Services
OFFICE ONE,
DRILL HALL,
11 EASTGATE,
BARNSLEY,
S70 2EU
Phone: 01226 208482
Email: info@whiteagus.co.uk
Web: www.whiteagus.co.uk

Project.	Client.		
PROPOSED REAR EXTENSION AT 6 VIEWLAND CLOSE, CUDWORTH BARNSLEY, S72 8RQ	MR & MRS STAFFORD		
Drawing Title.	Date.	Scale.	
PLANS AND ELEVATIONS	JULY 2026	1:50 & 1:100 @ A1	
	Ref. 26–049	Dwg. No. 01	Rev. B

Date	Suffix	Description	Date	Suffix	Description
05/08/2026	A	REVISED TO CLIENTS REQUIREMENTS			
14/10/2026	B	PRIVACY SCREEN ADDED			