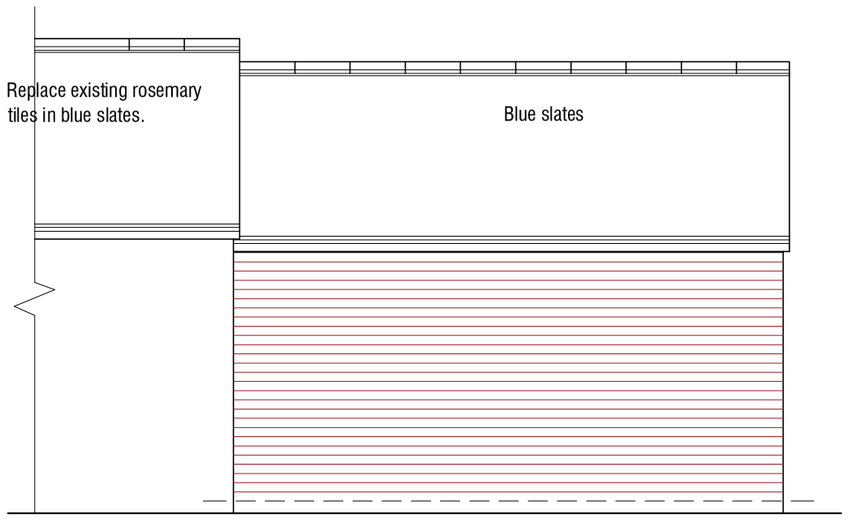

East Elevation 1:50

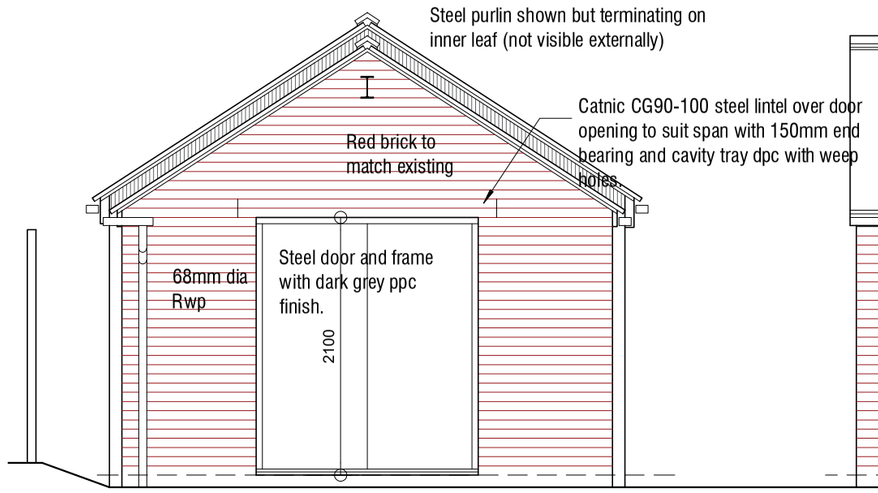

North Elevation 1:50

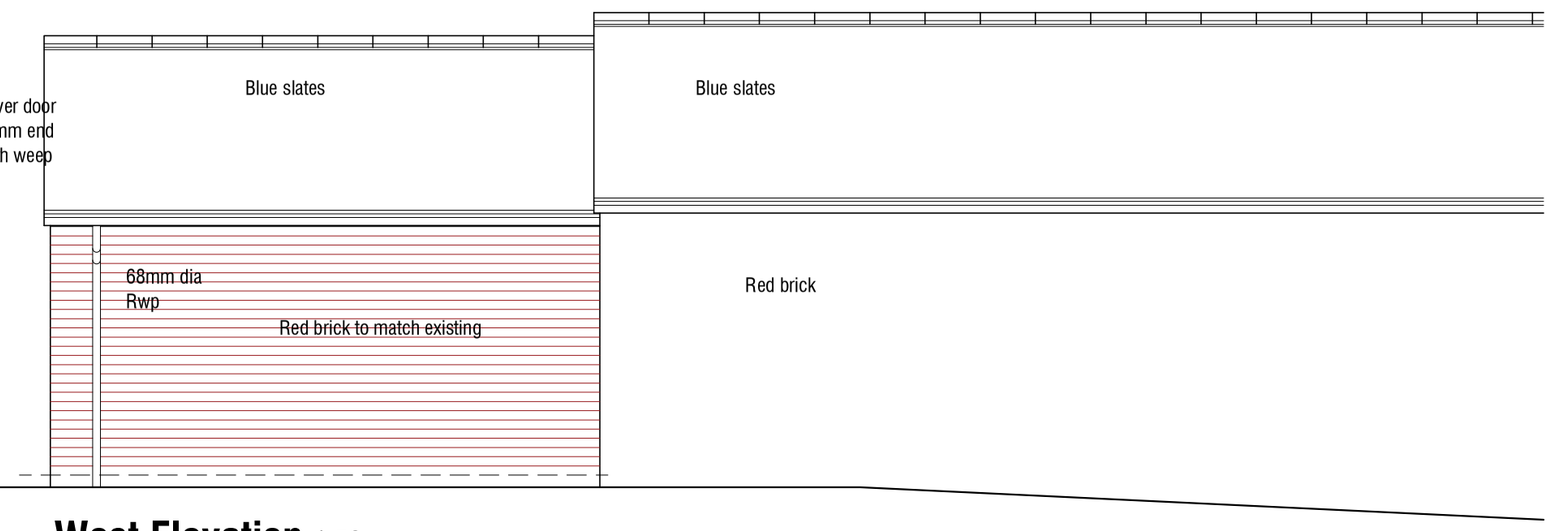

West Elevation 1:50

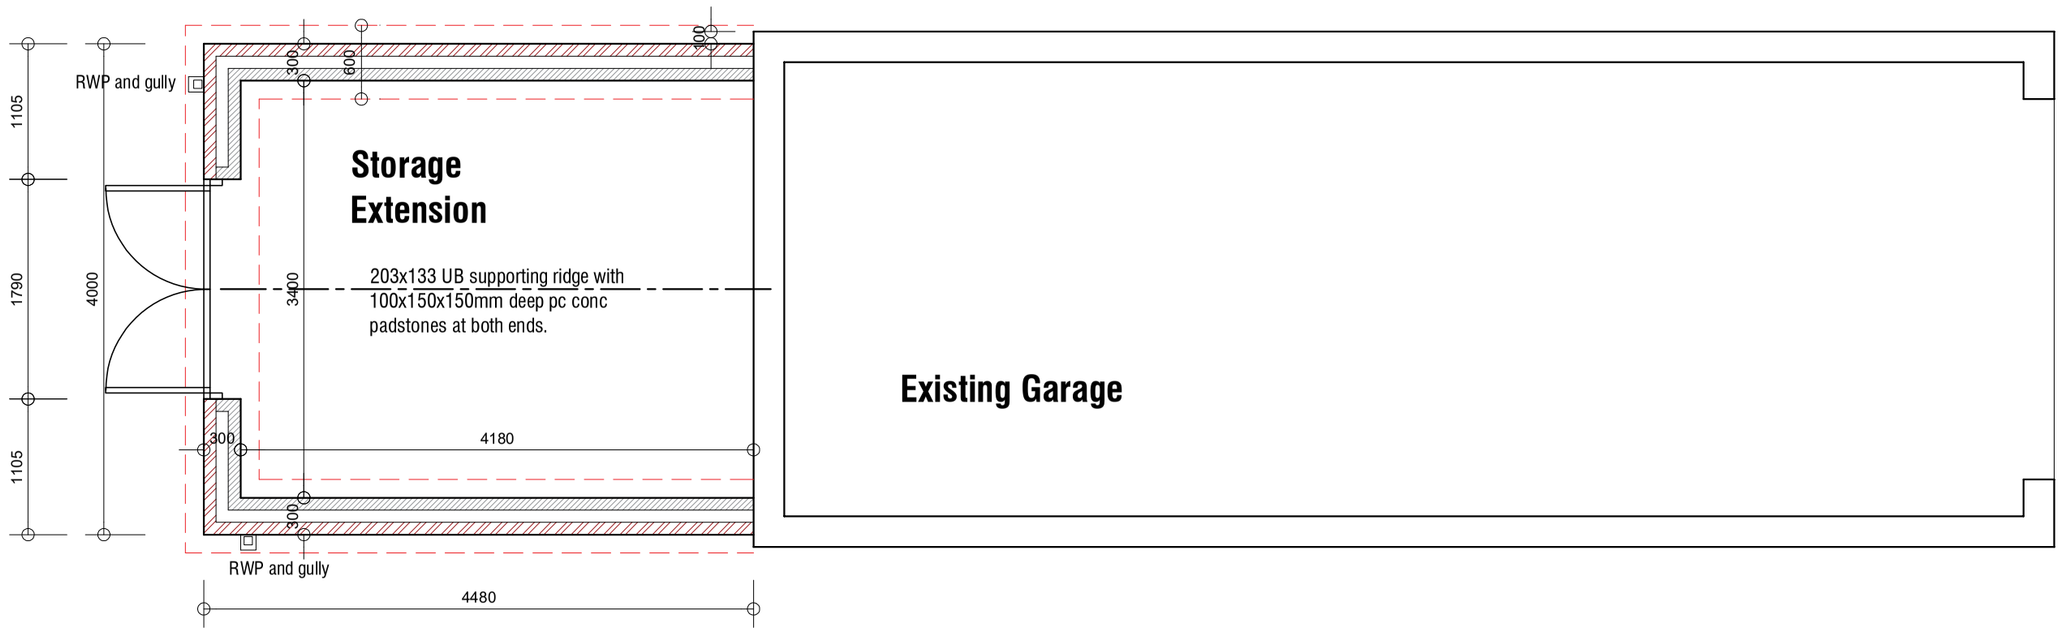

Plan 1:100

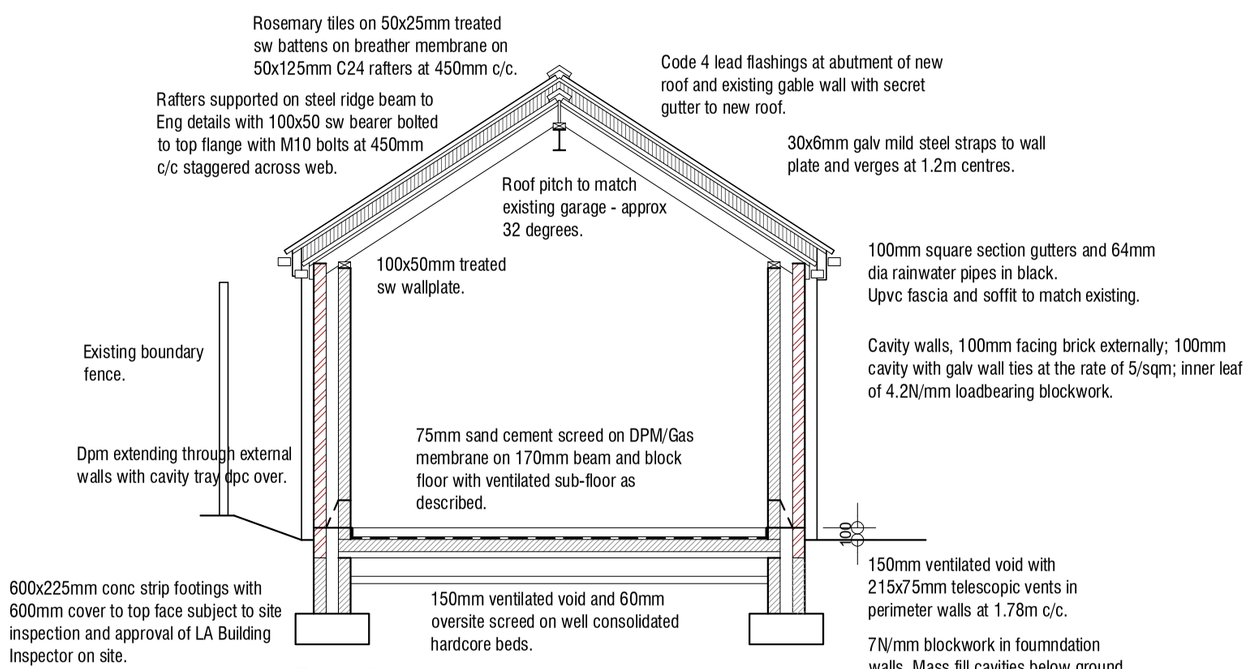

Section 1:50

Rev B 24.03.2025 - Reposition doors; change roofing to blue slates.
Rev A 03.01.2025 - Design amended.

Store Room Extension to Garage
5 Moor Lane
Birdwell
Barnsley

AS PROPOSED

PLANS & ELEVATIONS

mboothdesign
architectural design and building consultants
Fairfield House
Berneslai Close Barnsley
S70 2FL
T: 01226 286256
M: 07881898300
E: mark@mboothdesign.co.uk

Scale	As shown @ A2	Drawn	MJB
Date	November 2024	Ref.	22.22
Dwg No.	**P03**	Rev.	**B**

0cm 2cm 4cm 6cm

Copyright mboothdesign. All dimensions in millimeters unless otherwise stated. Dimensions for setting out in existing buildings are to be checked and verified on site.