


30°
50x150 SC3
ceiling @
50 x 700 @ 400
50x150 @ 400
GARAGE FL


Elevations

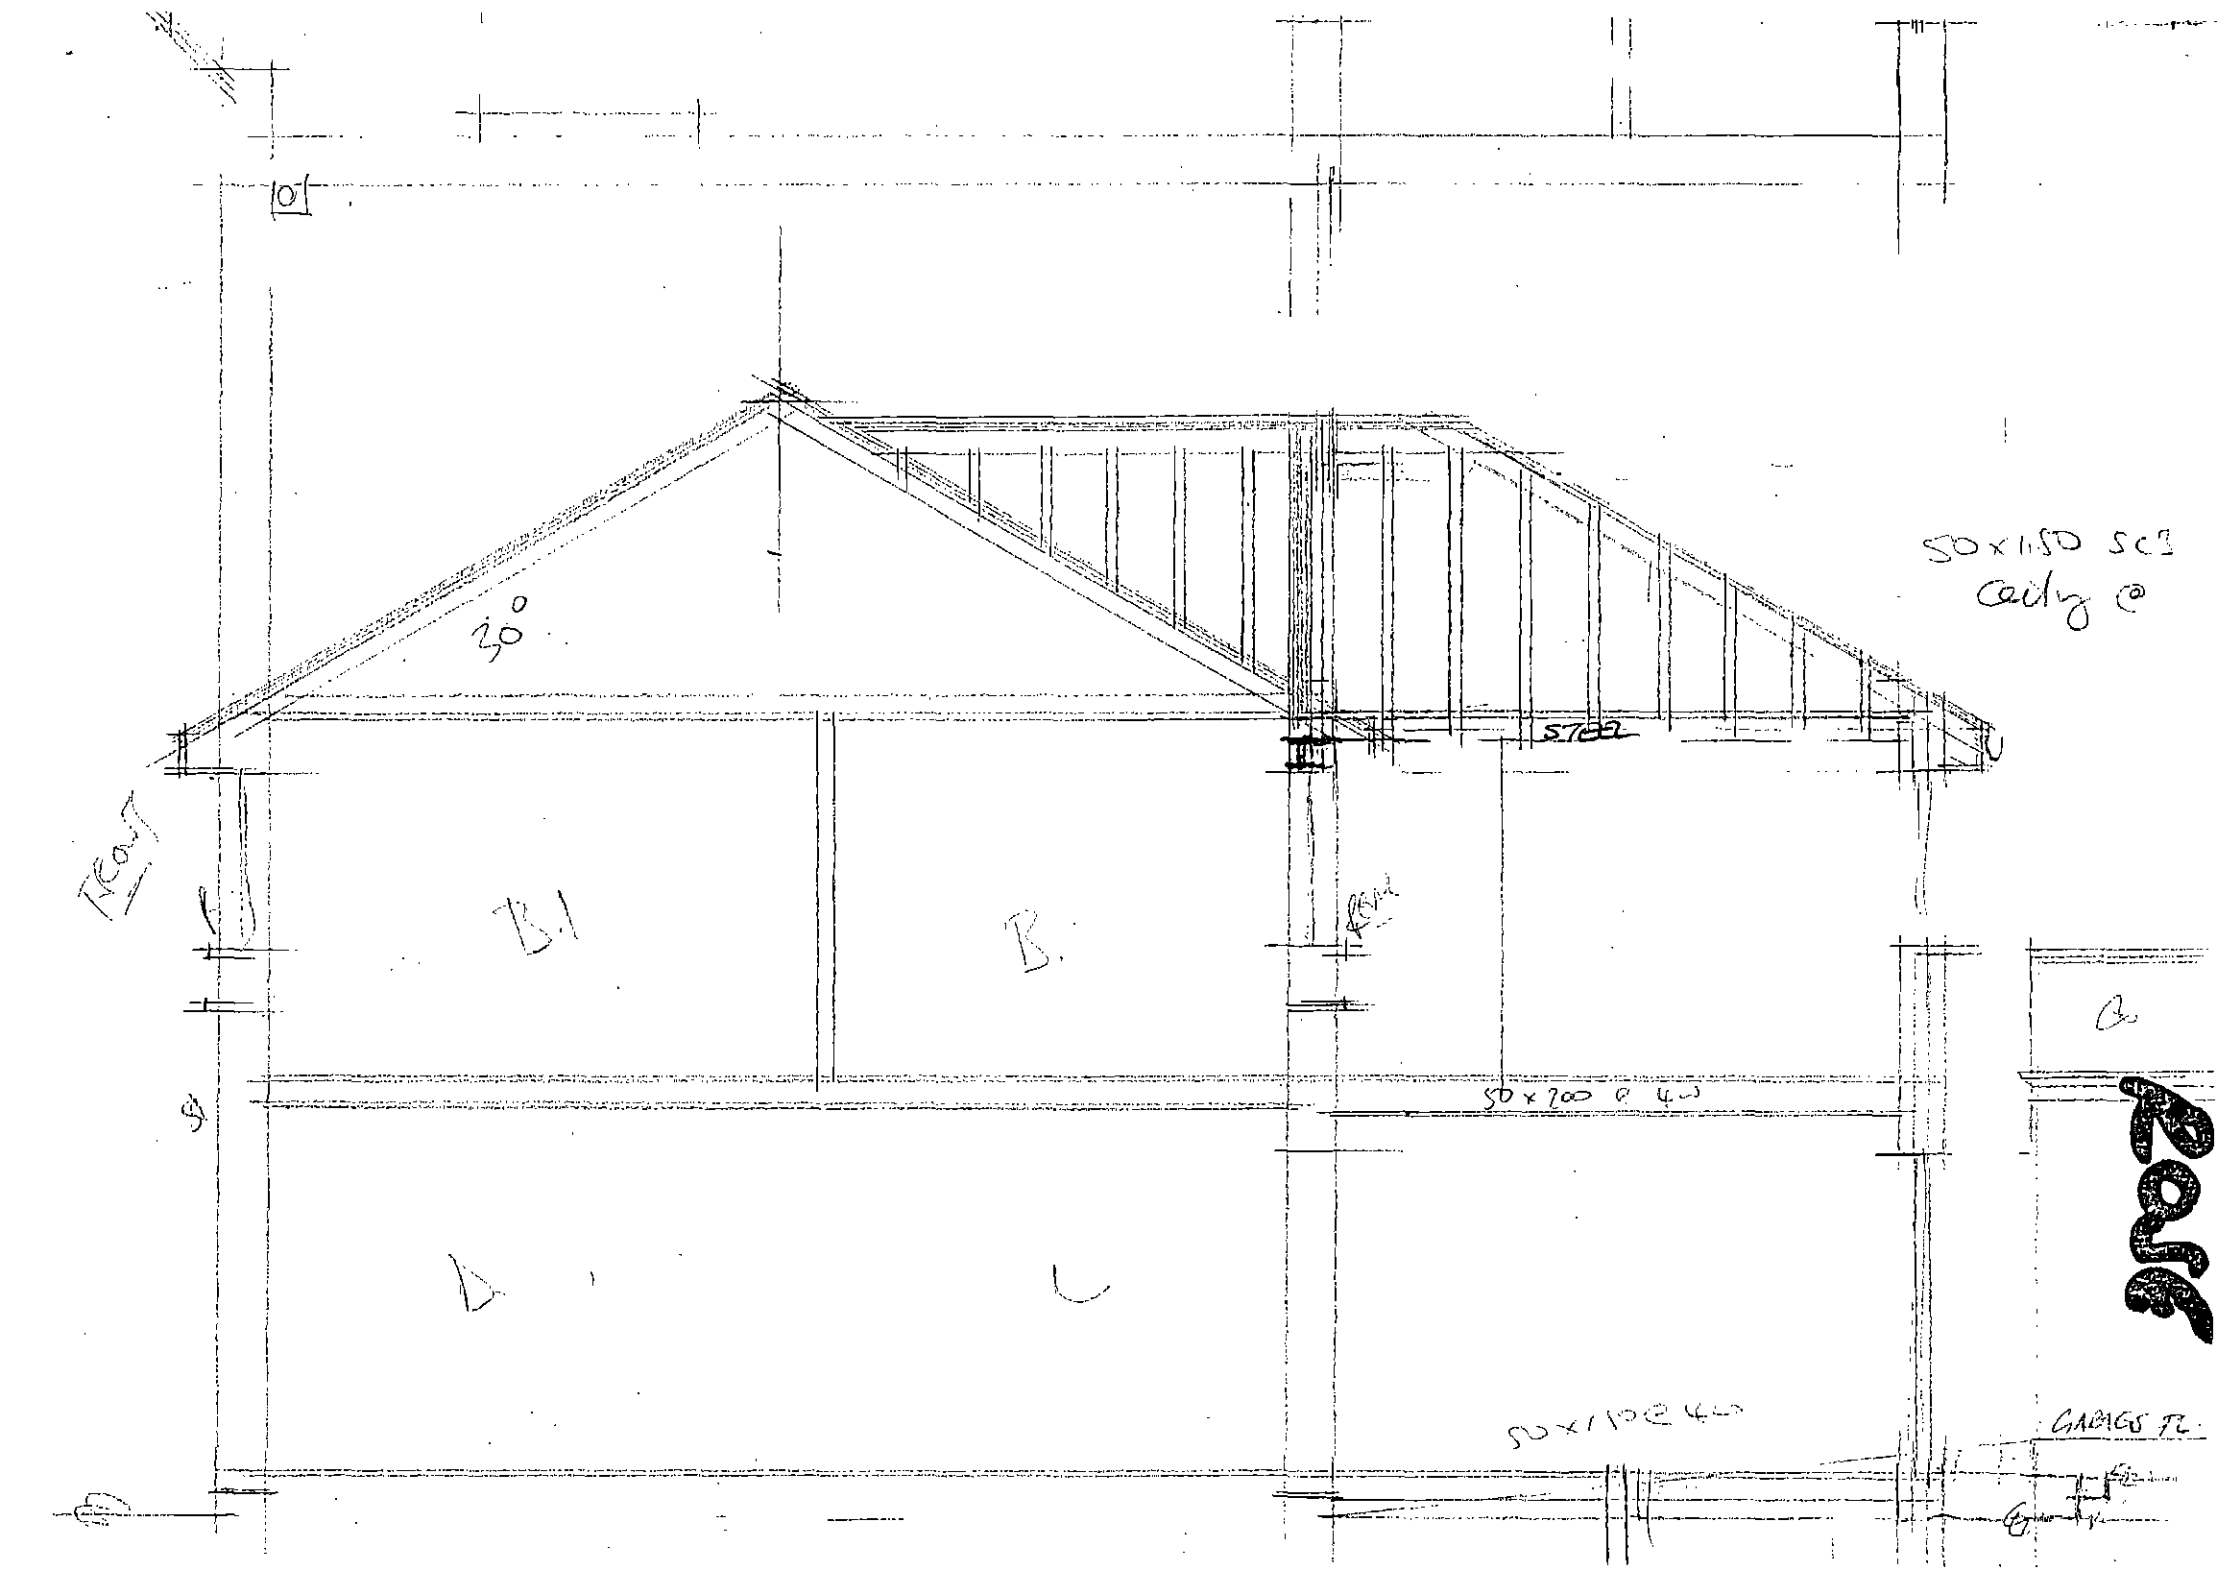

Rear

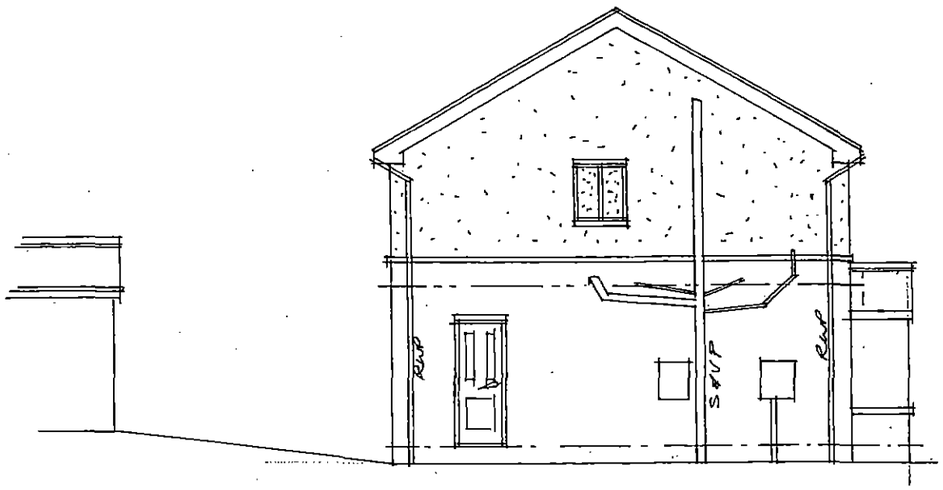


Side

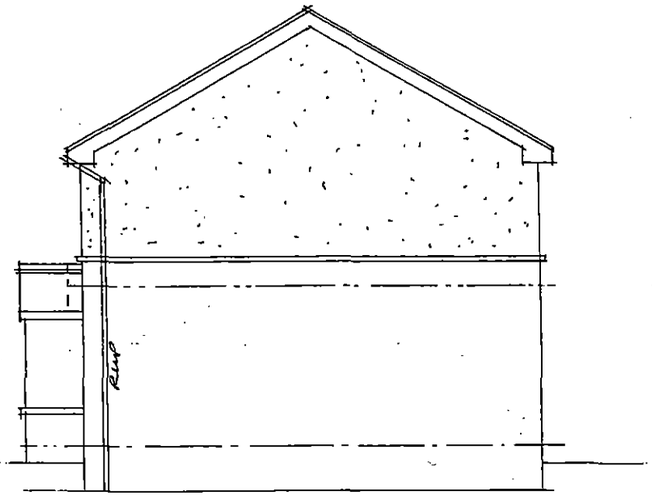

Side

Layouts

Ground Floor

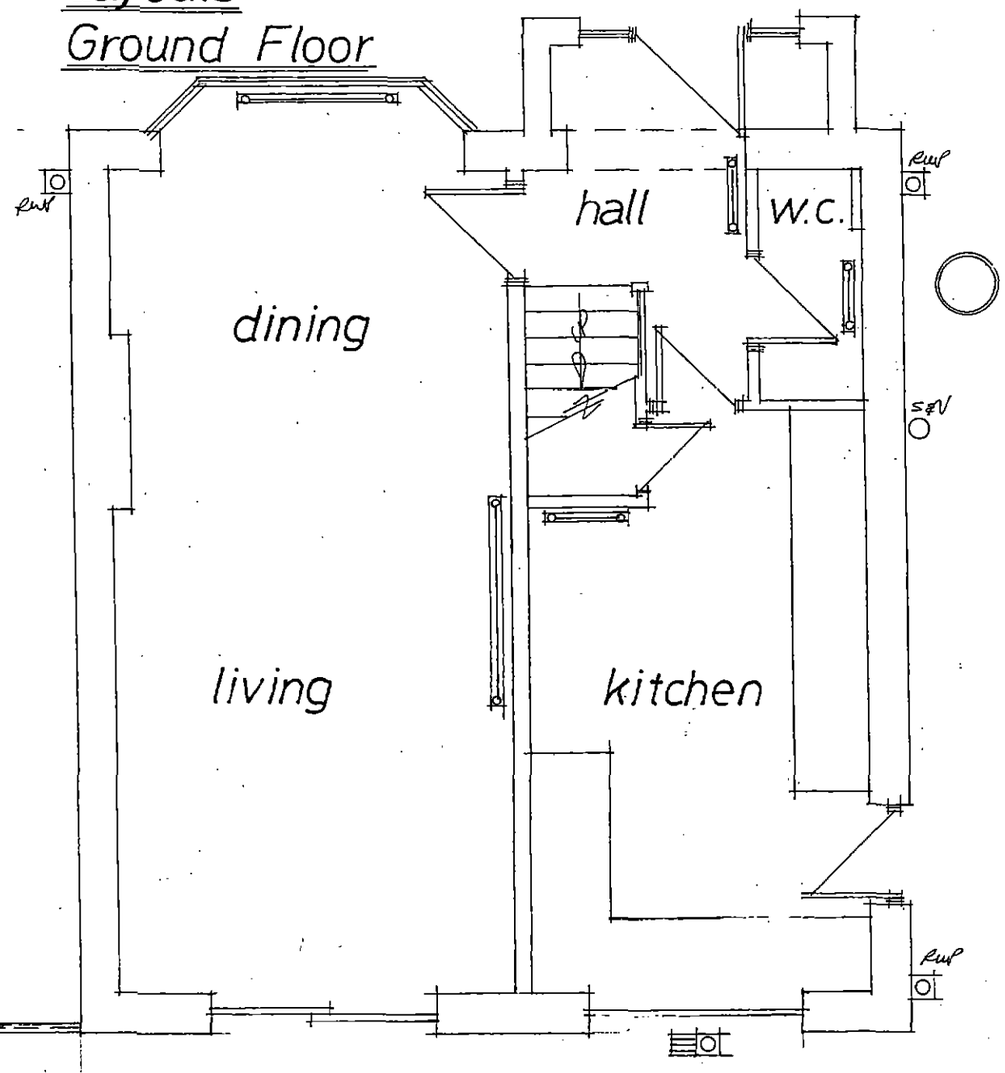

Rev	Notes	Date

Garry Greetham Associates
Residential Design Consultant
Westwood House
18 Carr Lane
Tankersley
Barnsley S75 3BE
Tel(01226)746573

PROJECT	2 Storey Rear Extension
CLIENT	Mr. & Mrs. M. Rose
TITLE	Property as Existing
ADDRESS	9 Meadowfield Drive, Hoyland, Barnsley. S74 0QE
DRAWN BY	999
SCALE	1:50; 1:100 DATE Mar 18
DRAWING No	885-02 REV

Member of the Chartered Institute of Architectural Technologists

First Floor

