


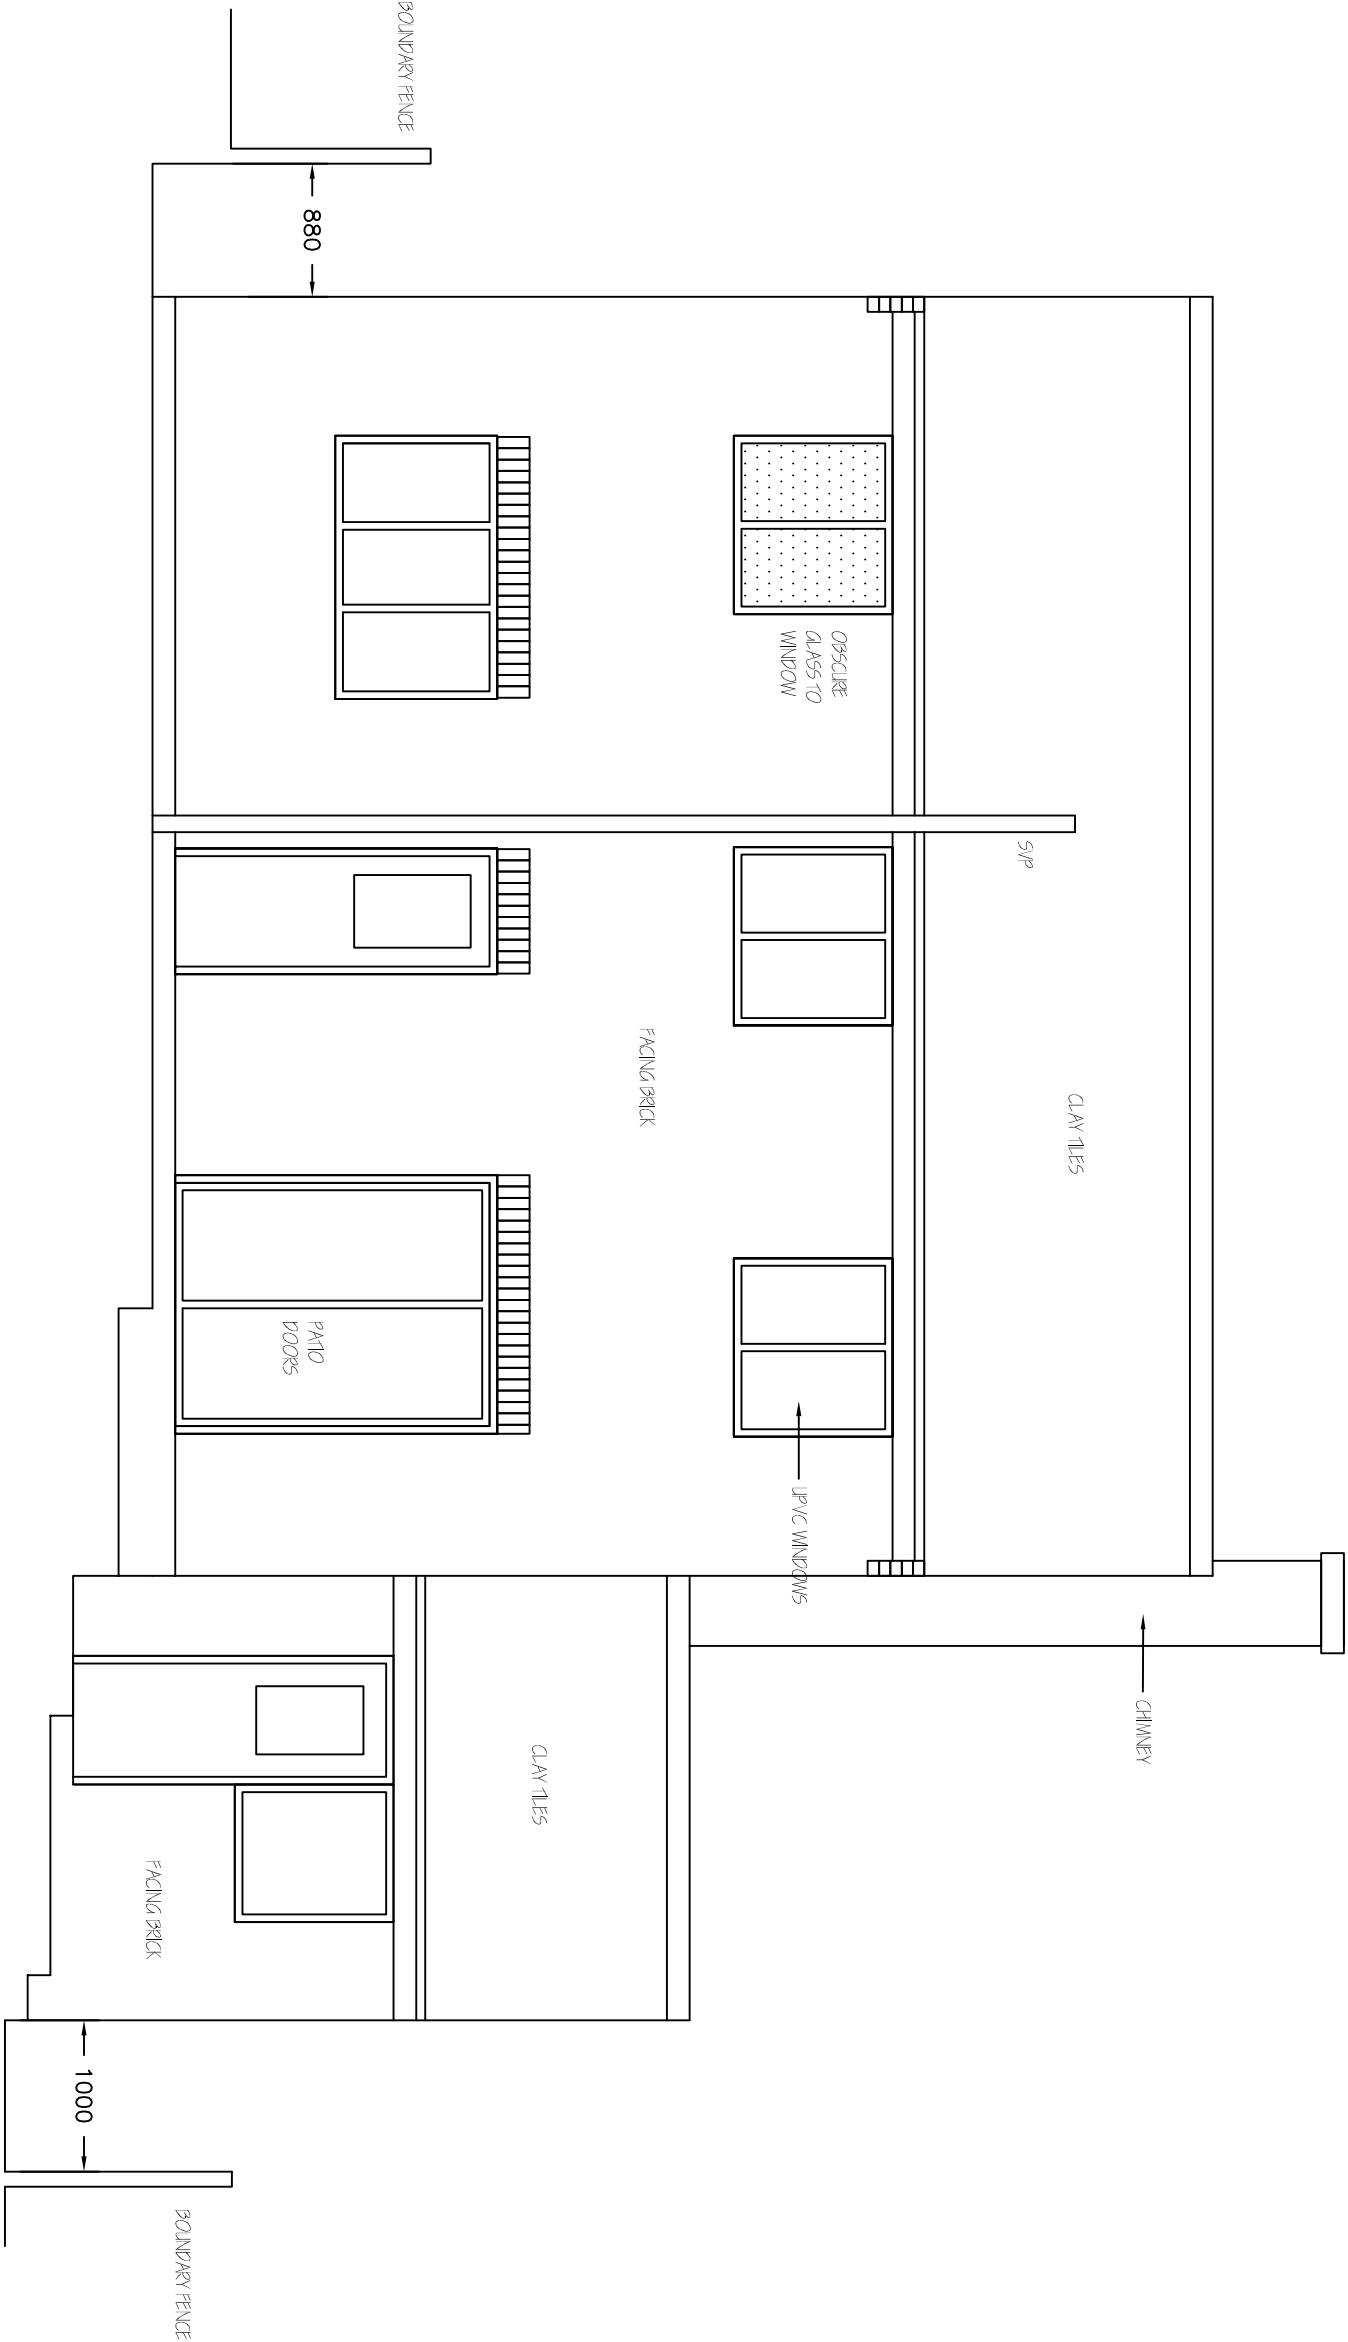

EXISTING REAR
ELEVATION 1:50

Revisions		A. A----	00-00-00
This drawing is for planning permission only and is not a construction drawing.			
Drawing Title		EXISTING-ELEVATION	
Job No. - Dwg No.	TS/2011/3	-	-
Client:	MR & MRS SHAW 14 THE WILLOWS DARTFELD BARNSELY S73 9LU		
Scale.	1:50		